




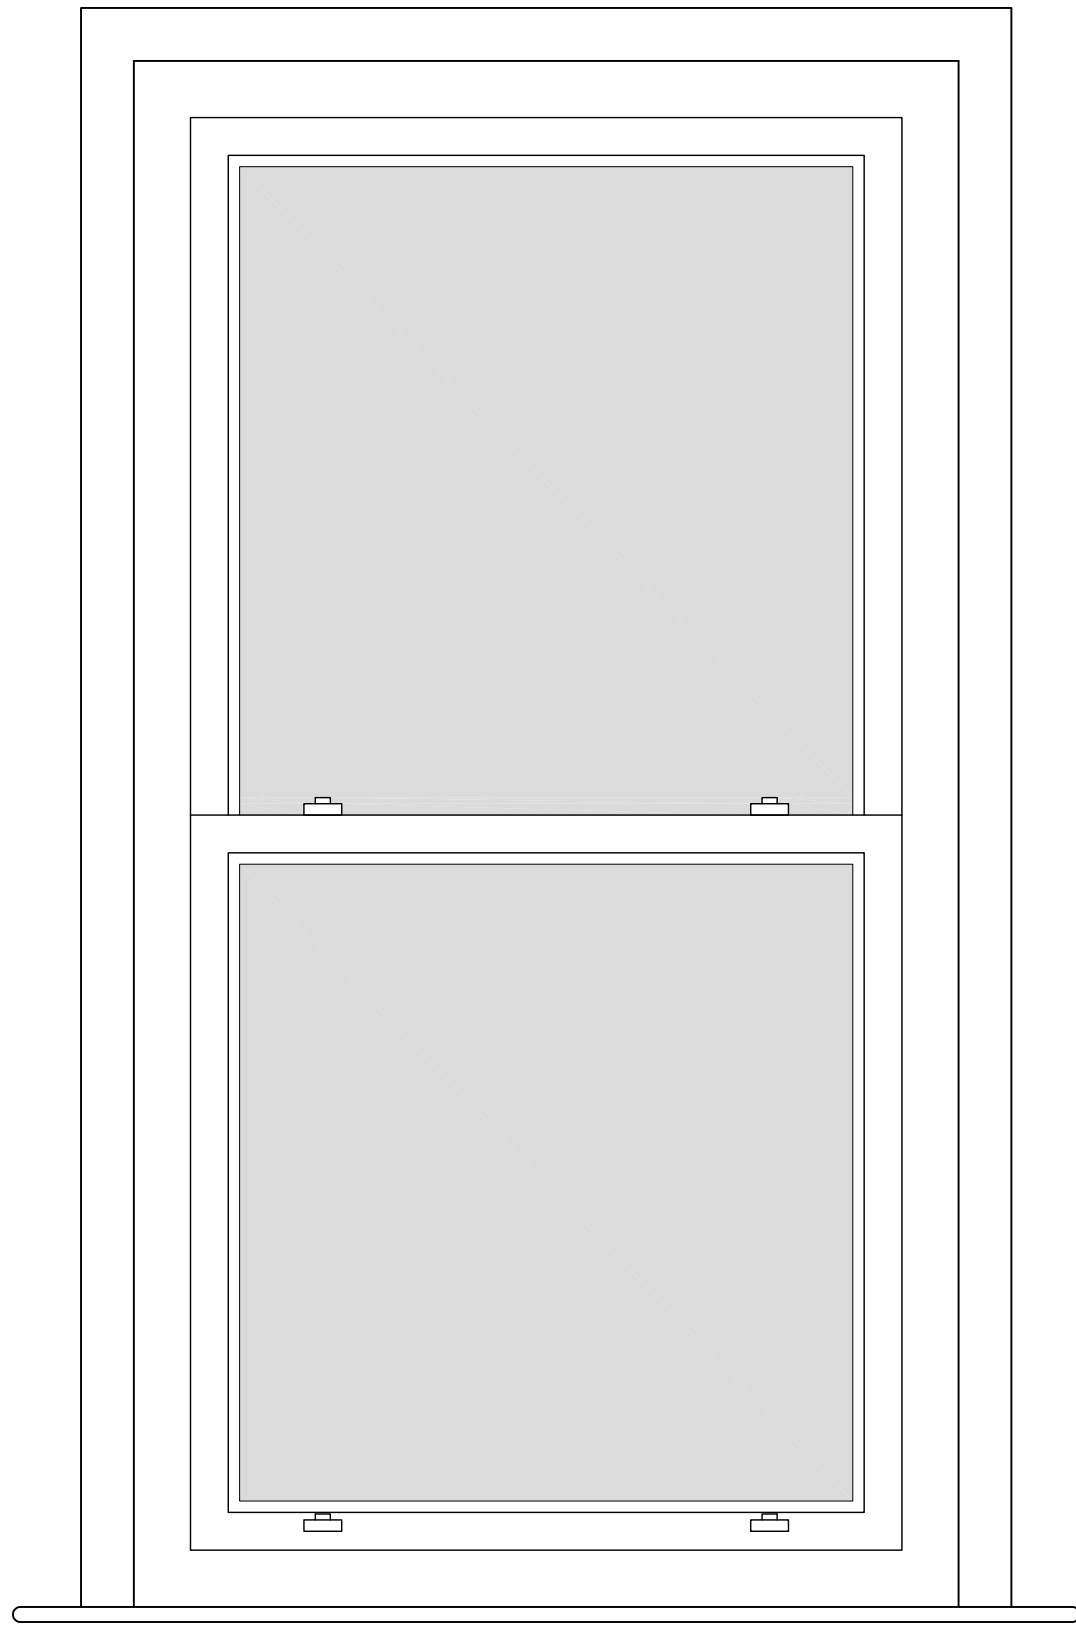


1 TYPE 2 - EXISTING WINDOW ELEVATION
P.4402 SCALE 1:10

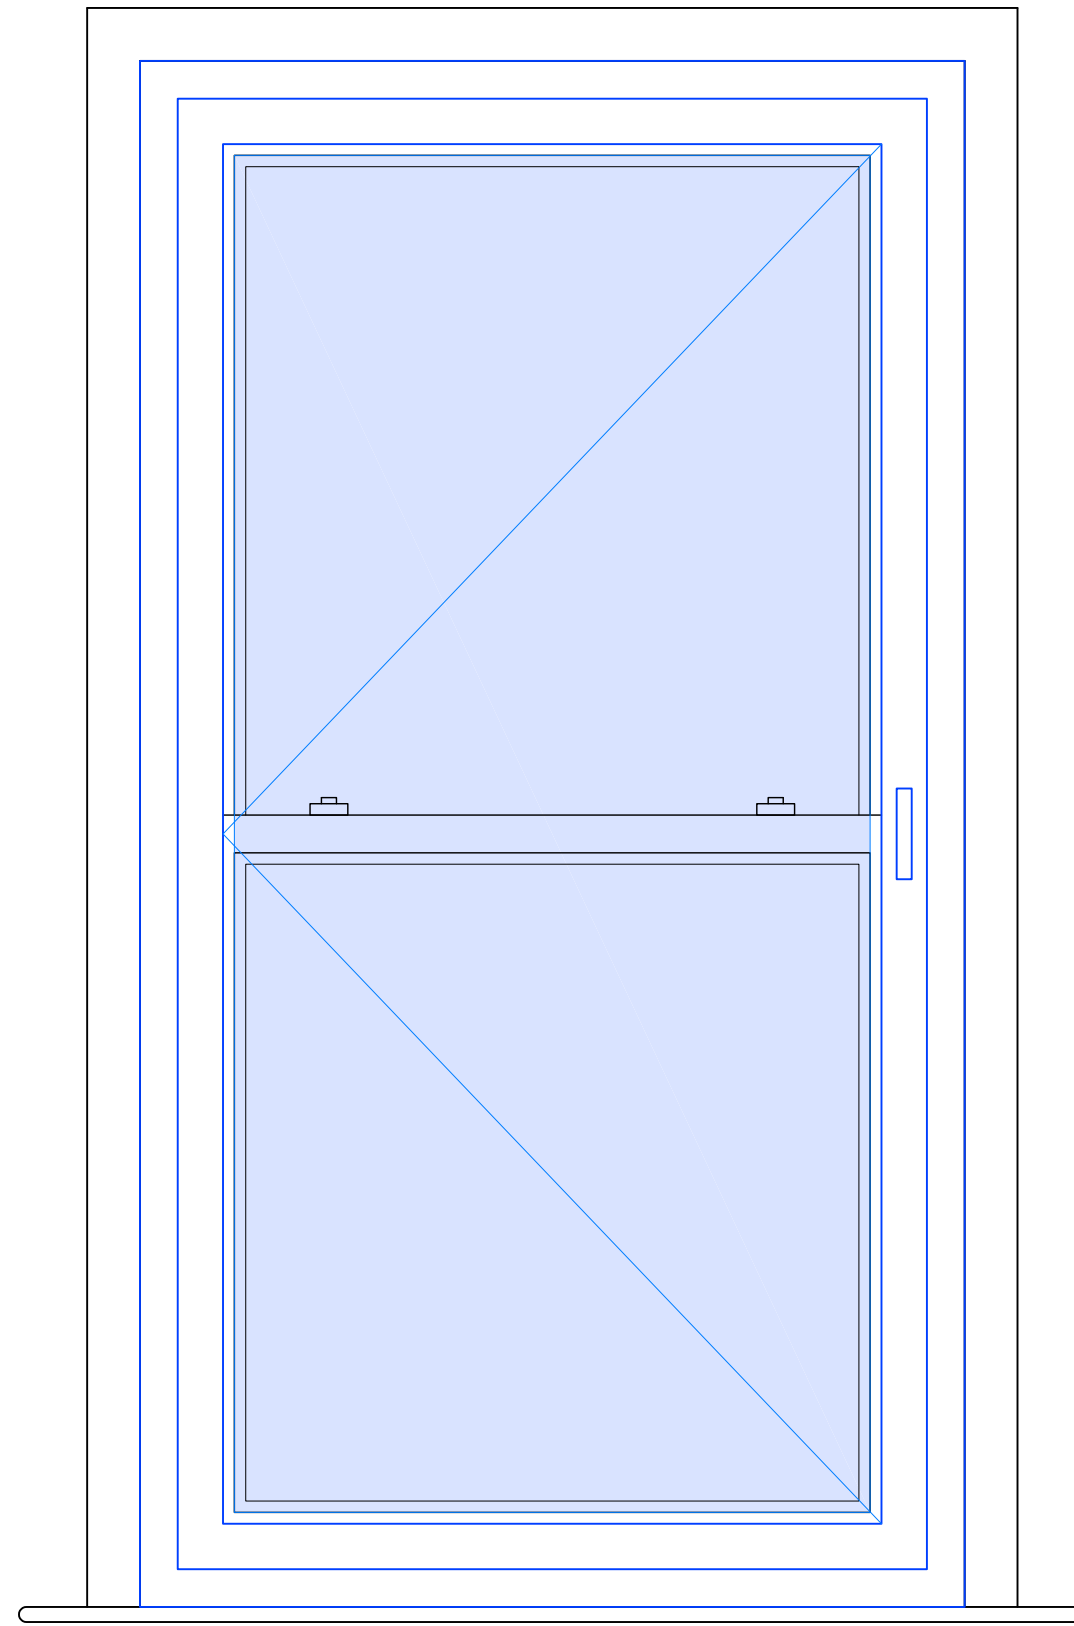

2 TYPE 2 - PROPOSED WINDOW
ELEVATION WITH SECONDARY GLAZING
P.4402 SCALE 1:10

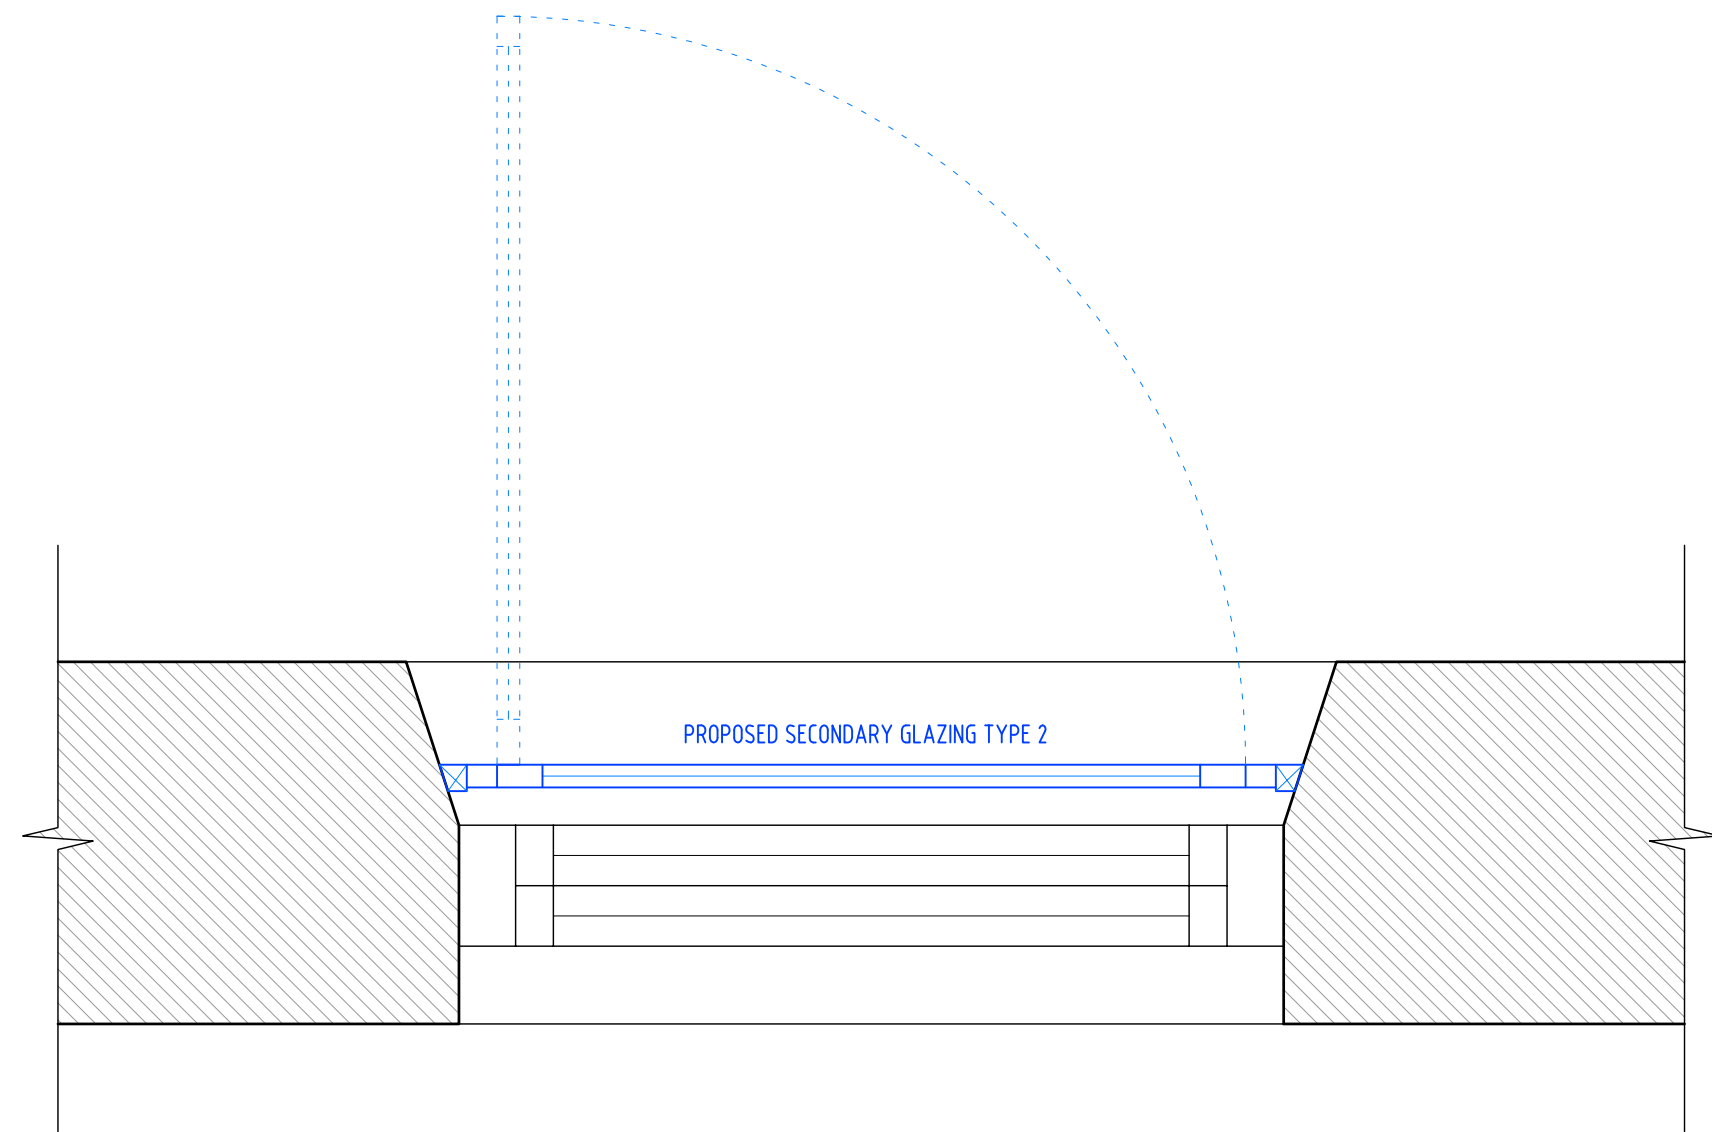


TYPE 2
PROPOSED SECONDARY GLAZING PLAN VIEW
SCALE 1:10

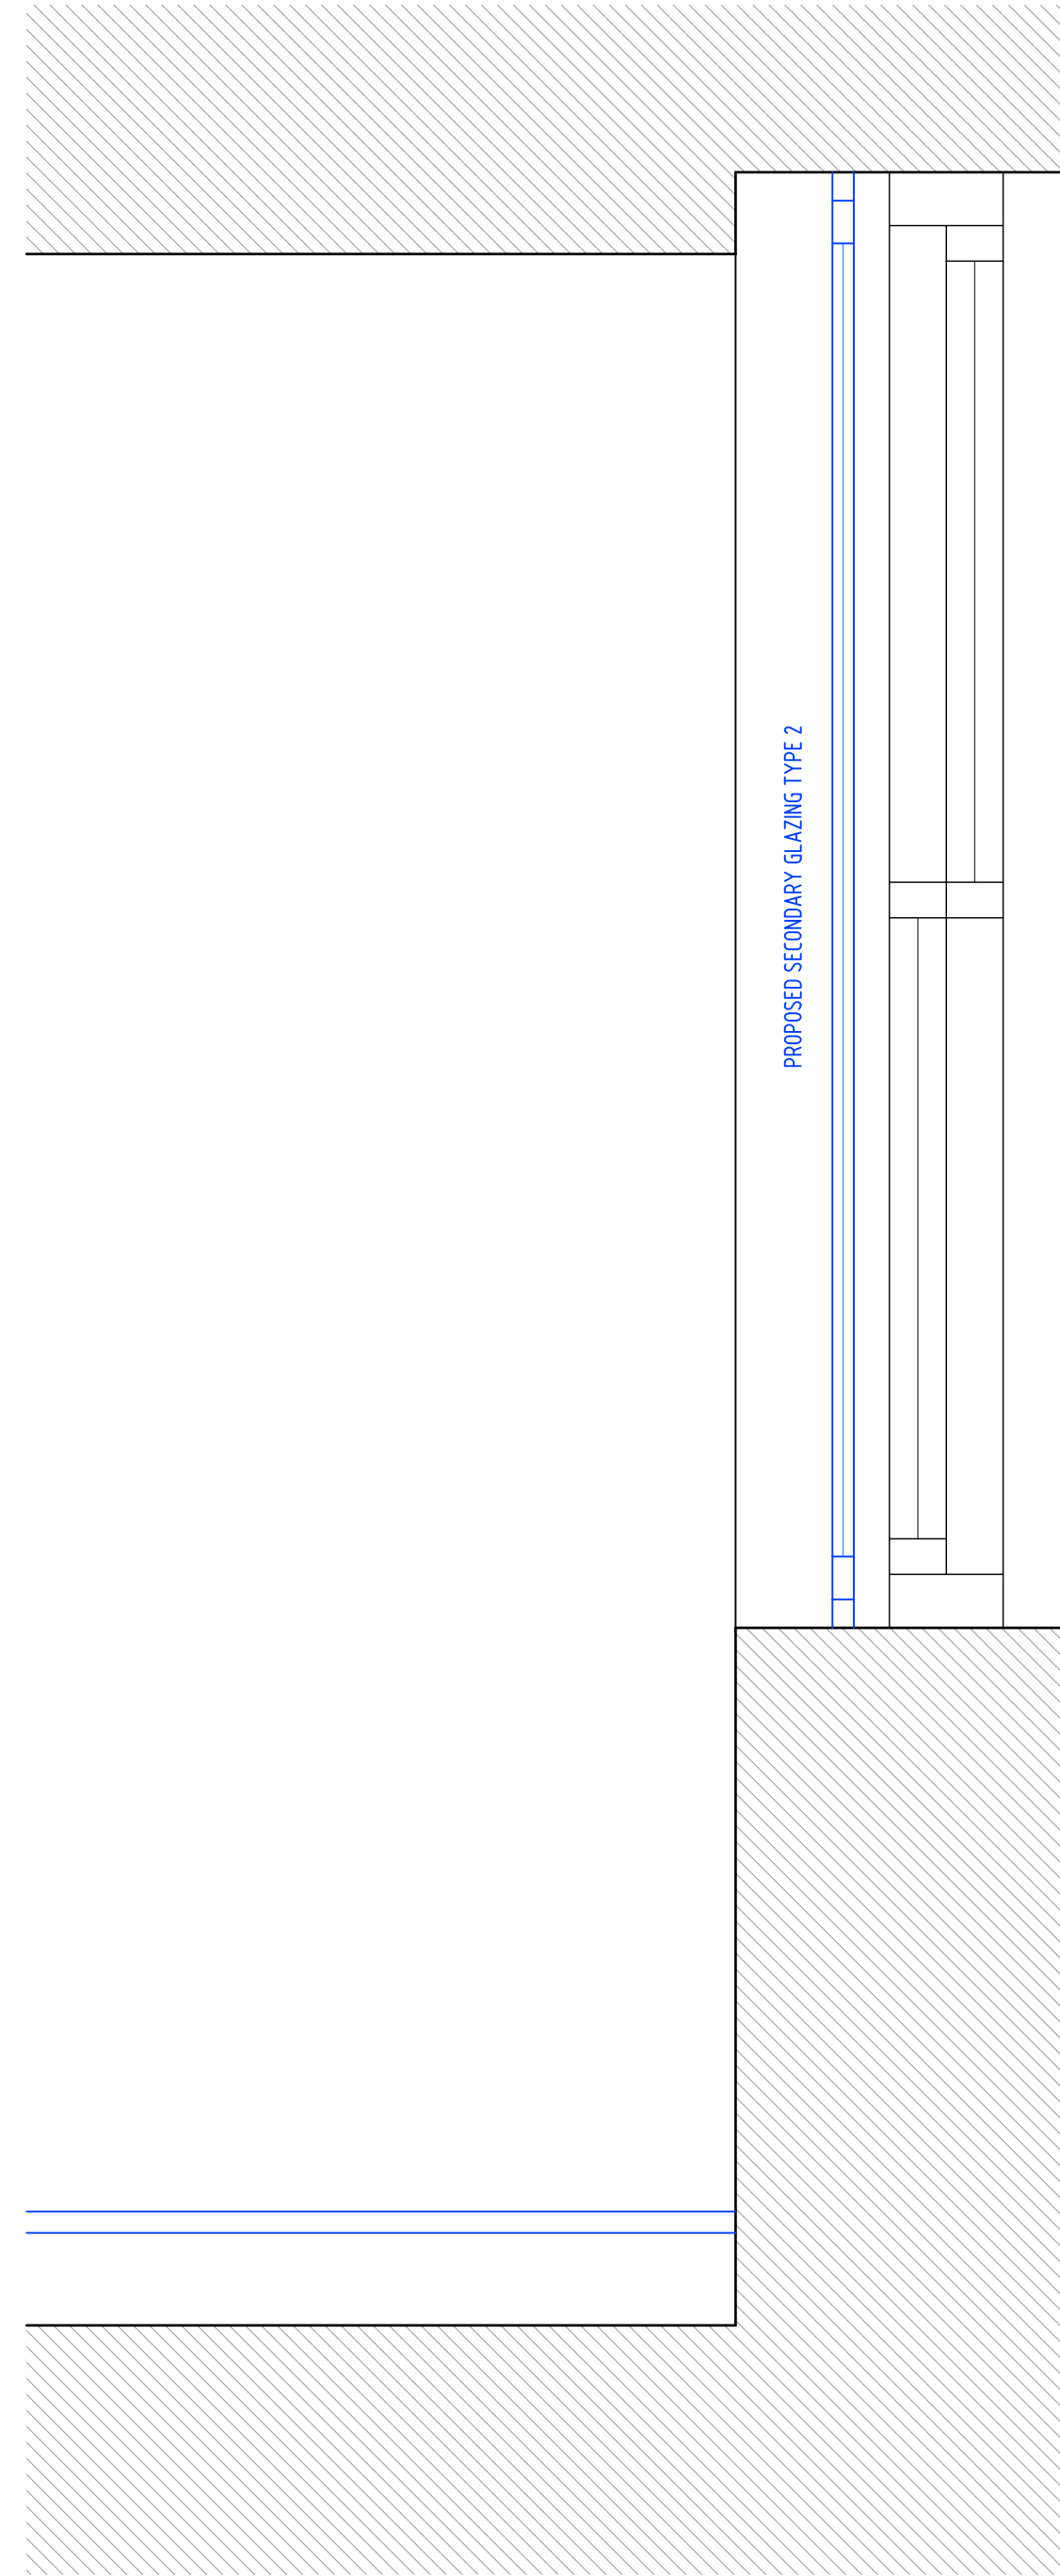

TYPE 2
PROPOSED SECONDARY GLAZING SECTION VIEW
SCALE 1:10

SCALE BAR
(1:10 @ A1)
(1:20 @ A3)

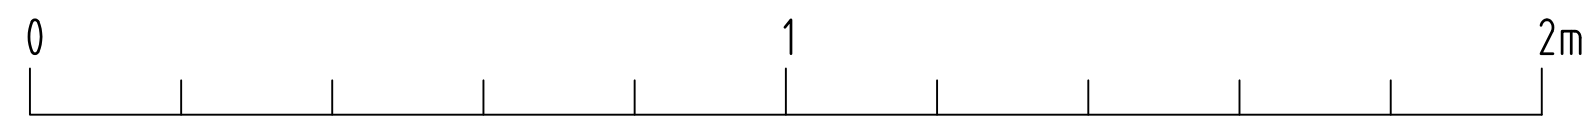

NOTES

1. GENERAL:
 - 1.1 DO NOT SCALE FROM THIS DRAWING. CHECK ALL DIMENSIONS AND CONDITIONS ON SITE.
 - 1.2 ALL WORKS TO BE CARRIED OUT IN ACCORDANCE WITH CURRENT HEALTH & SAFETY (INCLUDING CDM) REGULATIONS. ALL WORKS TO COMPLY WITH CURRENT BRITISH STANDARDS, CODES OF PRACTICE, BUILDING REGULATIONS AND APPROPRIATE EUROPEAN STANDARDS.
 - 1.3 ALL STRUCTURAL WORK IS TO BE CARRIED OUT IN ACCORDANCE WITH THE STRUCTURAL ENGINEER'S DETAILS AND CALCULATIONS.
 - 1.4 PRECISE POSITIONS OF ALL FIXTURES AND FITTINGS IS SUBJECT TO CONFIRMATION ON SITE.
 - 1.5 THIS DRAWING IS PRODUCED FOR PLANNING APPLICATION ONLY AND SHOULD NOT BE USED FOR ANY OTHER PURPOSES.

REV	DATE	DESCRIPTION	BY
DRG	STATUS	PLANNING	
DRAWN	BY	ISP DRAWING SOLUTIONS	
JOB	TITLE	YORKSHIRE BUILDING SOCIETY 17 PICCADILLY, MANCHESTER	
DRG	TITLE	SCHEME D PROPOSED SECONDARY GLAZING TYPE 2	
ISP DRAWING SOLUTIONS 21 MONKS CLOSE MIDDLESEX, HA4 9HX TEL: 0044 7886 116 912 EMAIL: info@ispdrawingsolutions.co.uk www.ispdrawingsolutions.co.uk			
JOB NO	DRG NO	REV	SCALE
1192	P.4402	/	1:10 @ A1 1:20 @ A3
DRN	DATE	IP	06/2022