


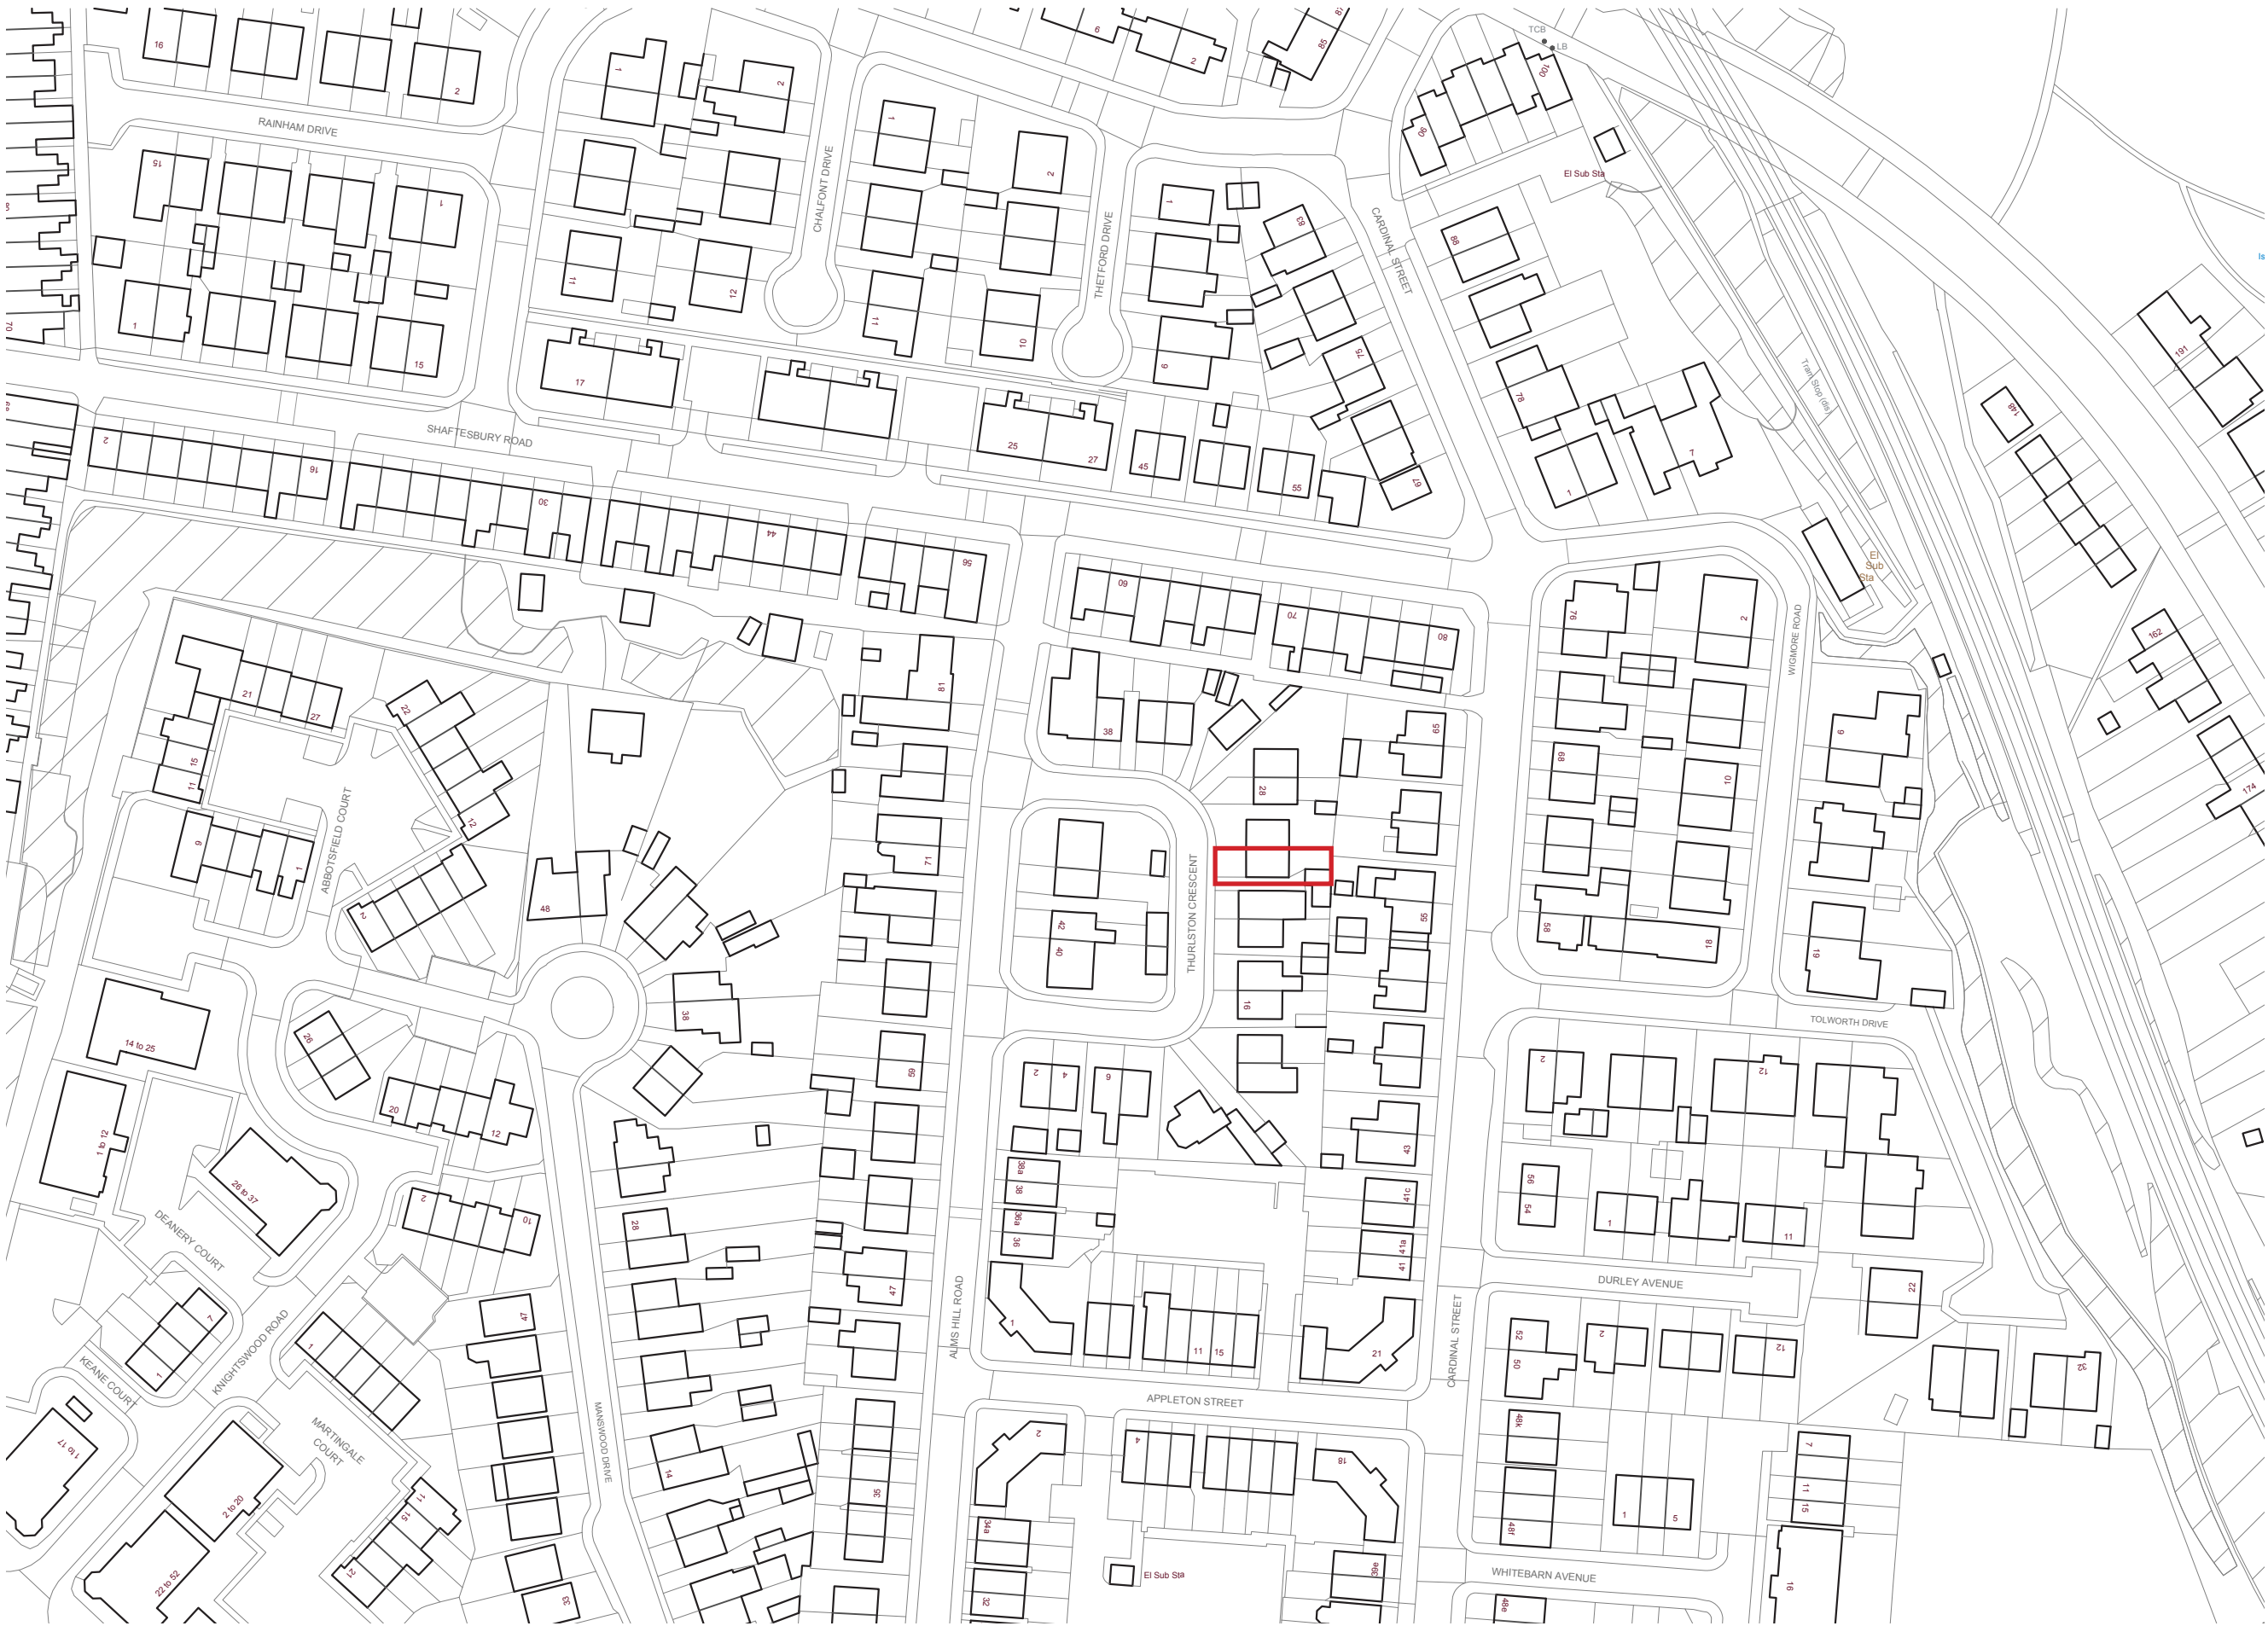

LOCATION PLAN
1:1250

Dimensioning
Figured dimensions only to be taken from these designs and drawings. Work to annotated dimensions only. All dimensions to be checked on site. Architectural designers to be informed immediately of any discrepancies before work proceeds. Drawings are to be read in conjunction with relevant specifications, structural engineers and service engineers' drawings.

Rev	Description	Date
-	Issued to client for comments	31/05/22
A	Issued for Planning	13/06/22

PLANNING



SALEEM
ARCHITECTS

Client

Project
24 Thurlston Crescent
Cheetham Hill
M8 0QB

Drawing Title
Location Plan

Revision
P01

Scale
1:1250 @ A3
Drawing No. :
Sheet 1

Date
May 2022