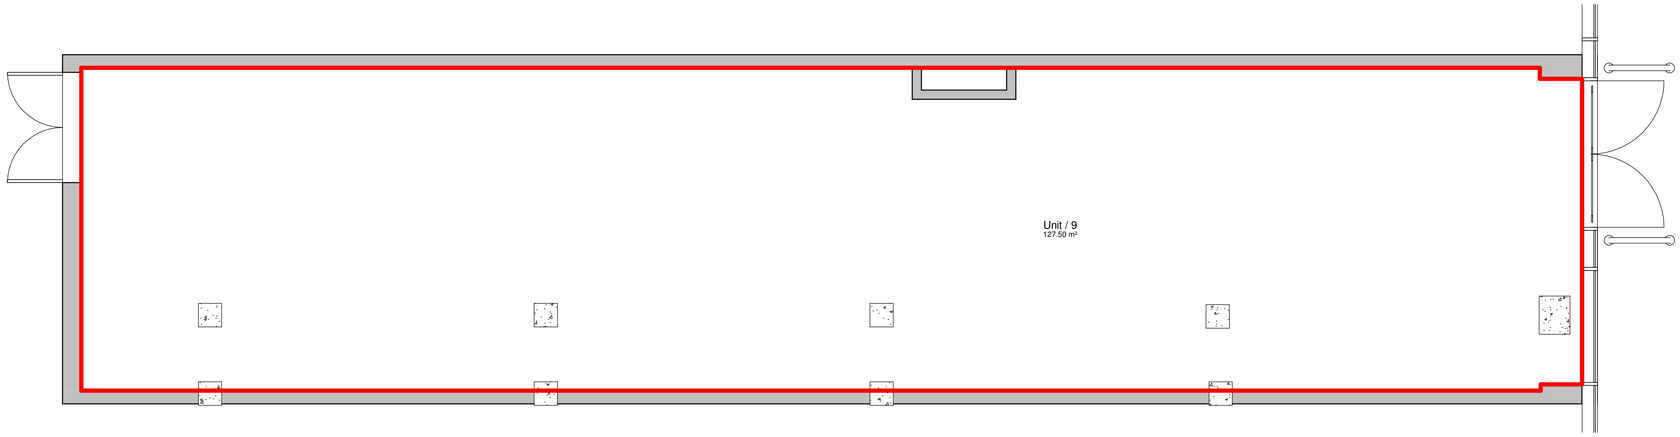

Ground floor plan - existing
1 : 50

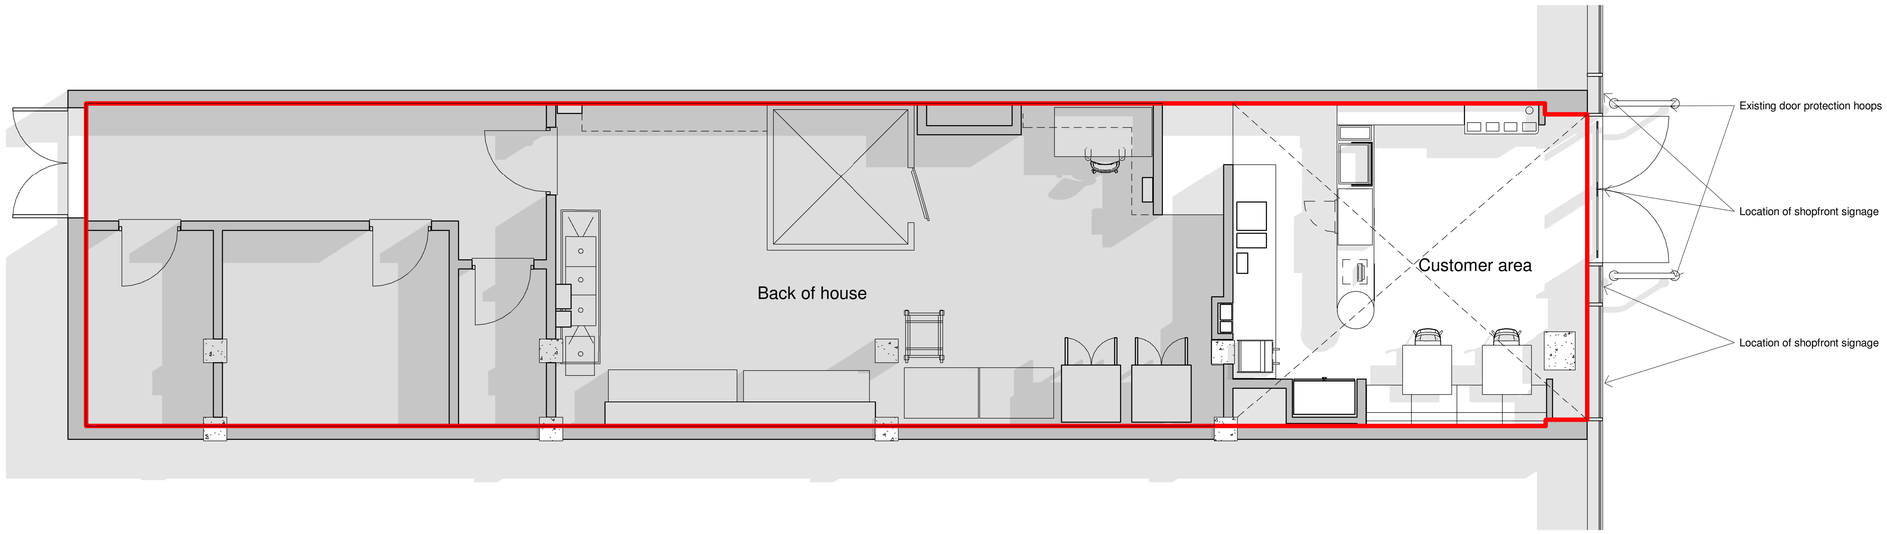

Ground floor plan - proposed indicative layout
1 : 50

Notes

Do not scale from this document, unless for the purposes of planning applications where a scale bar is provided. Refer to figured dimensions only. All dimensions to be verified on site prior to construction. Report all discrepancies or ambiguities to the Document Originator immediately. This document is to be read in conjunction with relevant documents, drawings and standards.

Rev	Date	Notes	Drn	Chk'd
P01	11.07.2022	Issued for advertisement consent application	DCP	DP

0.5 0 0.5 1 1.5 2 2.5
SCALE 1:50 m

Document Originator

AWW

London 106 Weston Street, SE1 3QB 020 7160 6000
Plymouth East Quay House, PL4 0HX 01752 261 282
Bristol pivot + mark, 48-52 Baldwin Street, BS1 1QB 0117 923 2535

RIBA Chartered Practice www.aww-uk.com

Client
Insomnia Cookies

AWW Project Number
4591A

Project Stage
Stage 2

Project Title
IC University Green
Manchester

Title
Ground floor plan - existing + proposed

Scale @ A1
1 : 50

Document Status
S2 - Suitable for Information

Project	Origin.	Volume	Level	Type	Role	Number	Rev
4591A	AWW	ZZ	00	DR	A	02201	P01