

Manchester Nicholls

3no. 5v5 & 3 no. 7v7 Pitches


Project code:	22148
Date:	26-05-2022
Customer:	SIS (UK) Ltd
Customer Representative:	Simon Mroczek
Designer:	SJB Design

The nominal values shown in this report are the result of precision calculations, based upon precisely positioned luminaires in a fixed relationship to each other and to the area under examination. In practice the values may vary due to tolerances on luminaires, luminaire positioning, reflection properties and electrical supply.

SJB Floodlighting Ltd

The Robins
Birches Walk
Galleywood
Chelmsford
CM2 8TZ
Telephone: 01245 478921
Mobile Phone: 07704 177334
E-Mail: brian@sjbfloodlighting.co.uk


Table of Contents

 

1.	Project Description	3
1.1	Top Project Overview	3
2.	Summary	4
2.1	Obstacle Information	4
2.2	Project Luminaires	4
2.3	Calculation Results	4
3.	Calculation Results	6
3.1	Pitch 1: Graphical Table	6
3.2	Pitch 4: Graphical Table	7
3.3	Spillage: Iso Contour	8
4.	Luminaire Details	9
4.1	Project Luminaires	9

1. Project Description

1.1 Top Project Overview

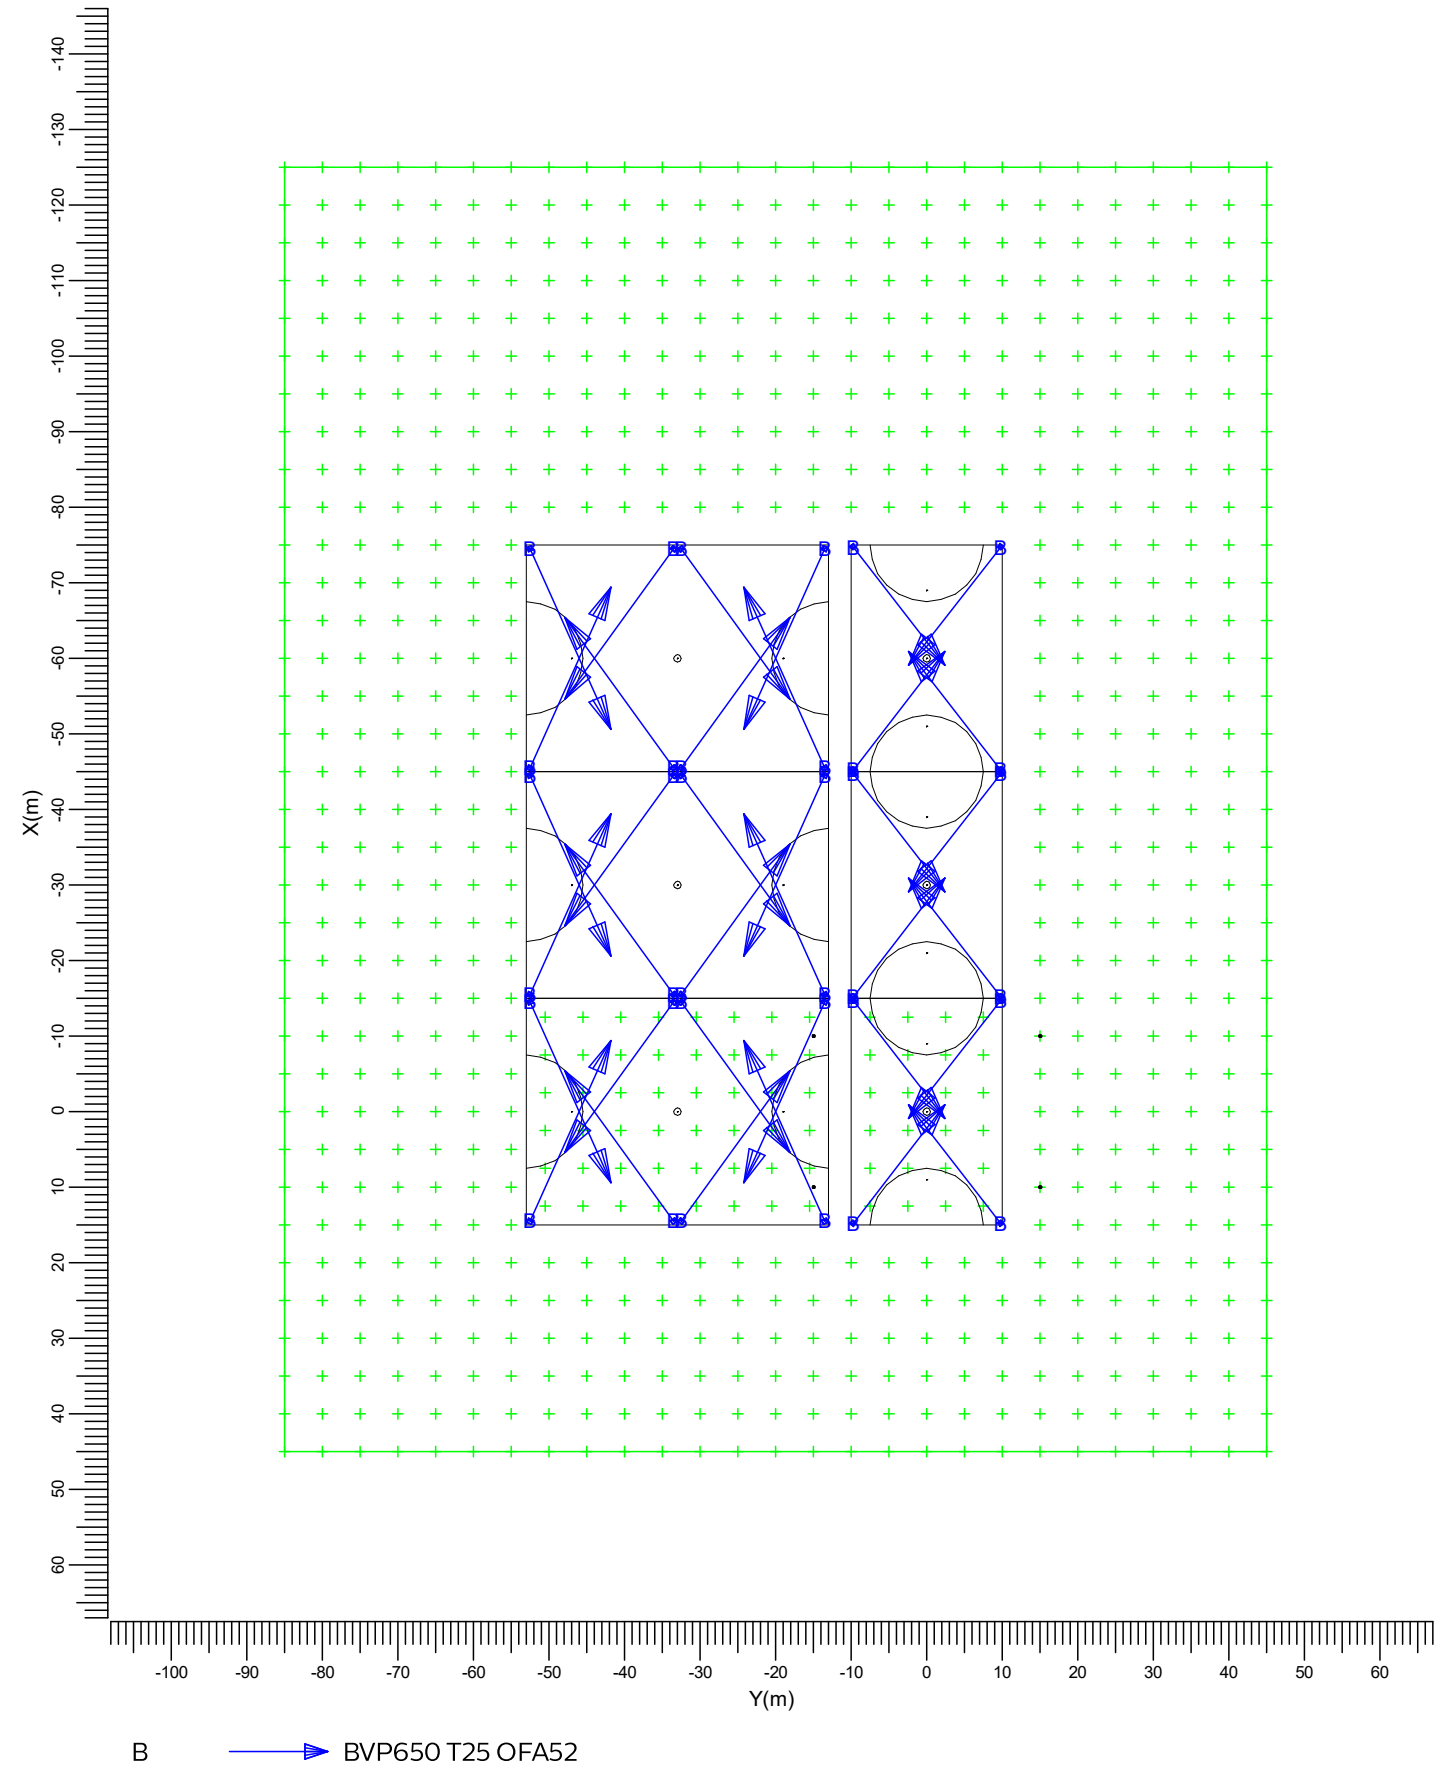

Scale
1:1000

2. Summary

2.1 Obstacle Information

Obstacle	Transparency (%)	Position		
		X (m)	Y (m)	Z (m)
Col 1	0	-10.00	-15.00	0.00
		10.00	-15.00	0.00
		-10.00	15.00	0.00
		10.00	15.00	0.00

2.2 Project Luminaires

Code	Qty	Luminaire Type	Lamp Type	Power (W)	Flux (lm)
B	36	BVP650 T25 OFA52	1 * LED460-4S/757	295.0	1 * 46000

The total installed power: 10.62 (kWatt)

Number of Luminaires Per Switching Mode:

Switching Mode	Luminaire Code	Power (kWatt)
	B	
Pitch 1	4	1.18
Pitch 2	4	1.18
Pitch 3	4	1.18
Pitch 4	8	2.36
Pitch 5	8	2.36
Pitch 6	8	2.36
Pitch 7	0	0.00
Pitch 8	0	0.00
Pitch 9	0	0.00
All on	36	10.62

Number of Luminaires Per Arrangement:

Arrangement	Luminaire Code	Power (kWatt)
	B	
Col 1	4	1.18
Col 2	4	1.18
Col 3	4	1.18
Col 4a	4	1.18
Col 4b	4	1.18
Col 5a	4	1.18
Col 5b	4	1.18
Col 6a	4	1.18
Col 6b	4	1.18

2.3 Calculation Results

Switching Modes:

Code	Switching Mode	Maintenance factor
1	Pitch 1	0.95
2	Pitch 2	0.95
3	Pitch 3	0.95

Code	Switching Mode	Maintenance factor
4	Pitch 4	0.95
5	Pitch 5	0.95
6	Pitch 6	0.95
7	Pitch 7	0.95
8	Pitch 8	0.95
9	Pitch 9	0.95
10	All on	1.00

(II)luminance Calculations:

Calculation	Switching Mode	Type	Unit	Ave Min/AveMin/Max		
Pitch 1	1	Surface Illuminance	lux	124	0.64	
Pitch 4	4	Surface Illuminance	lux	156	0.60	0.41
Spillage	10	Surface Illuminance	lux			

Obtrusive Light Calculations:


Switching Mode	ULR
1	0.00
2	0.00
3	0.00
4	0.01
5	0.01
6	0.01
7	0.00
8	0.00
9	0.00
10	0.01

3. Calculation Results

3.1 Pitch 1: Graphical Table

Pitch 1

Grid : Pitch 1 at Z = -0.00 m
Calculation : Surface Illuminance (lux)

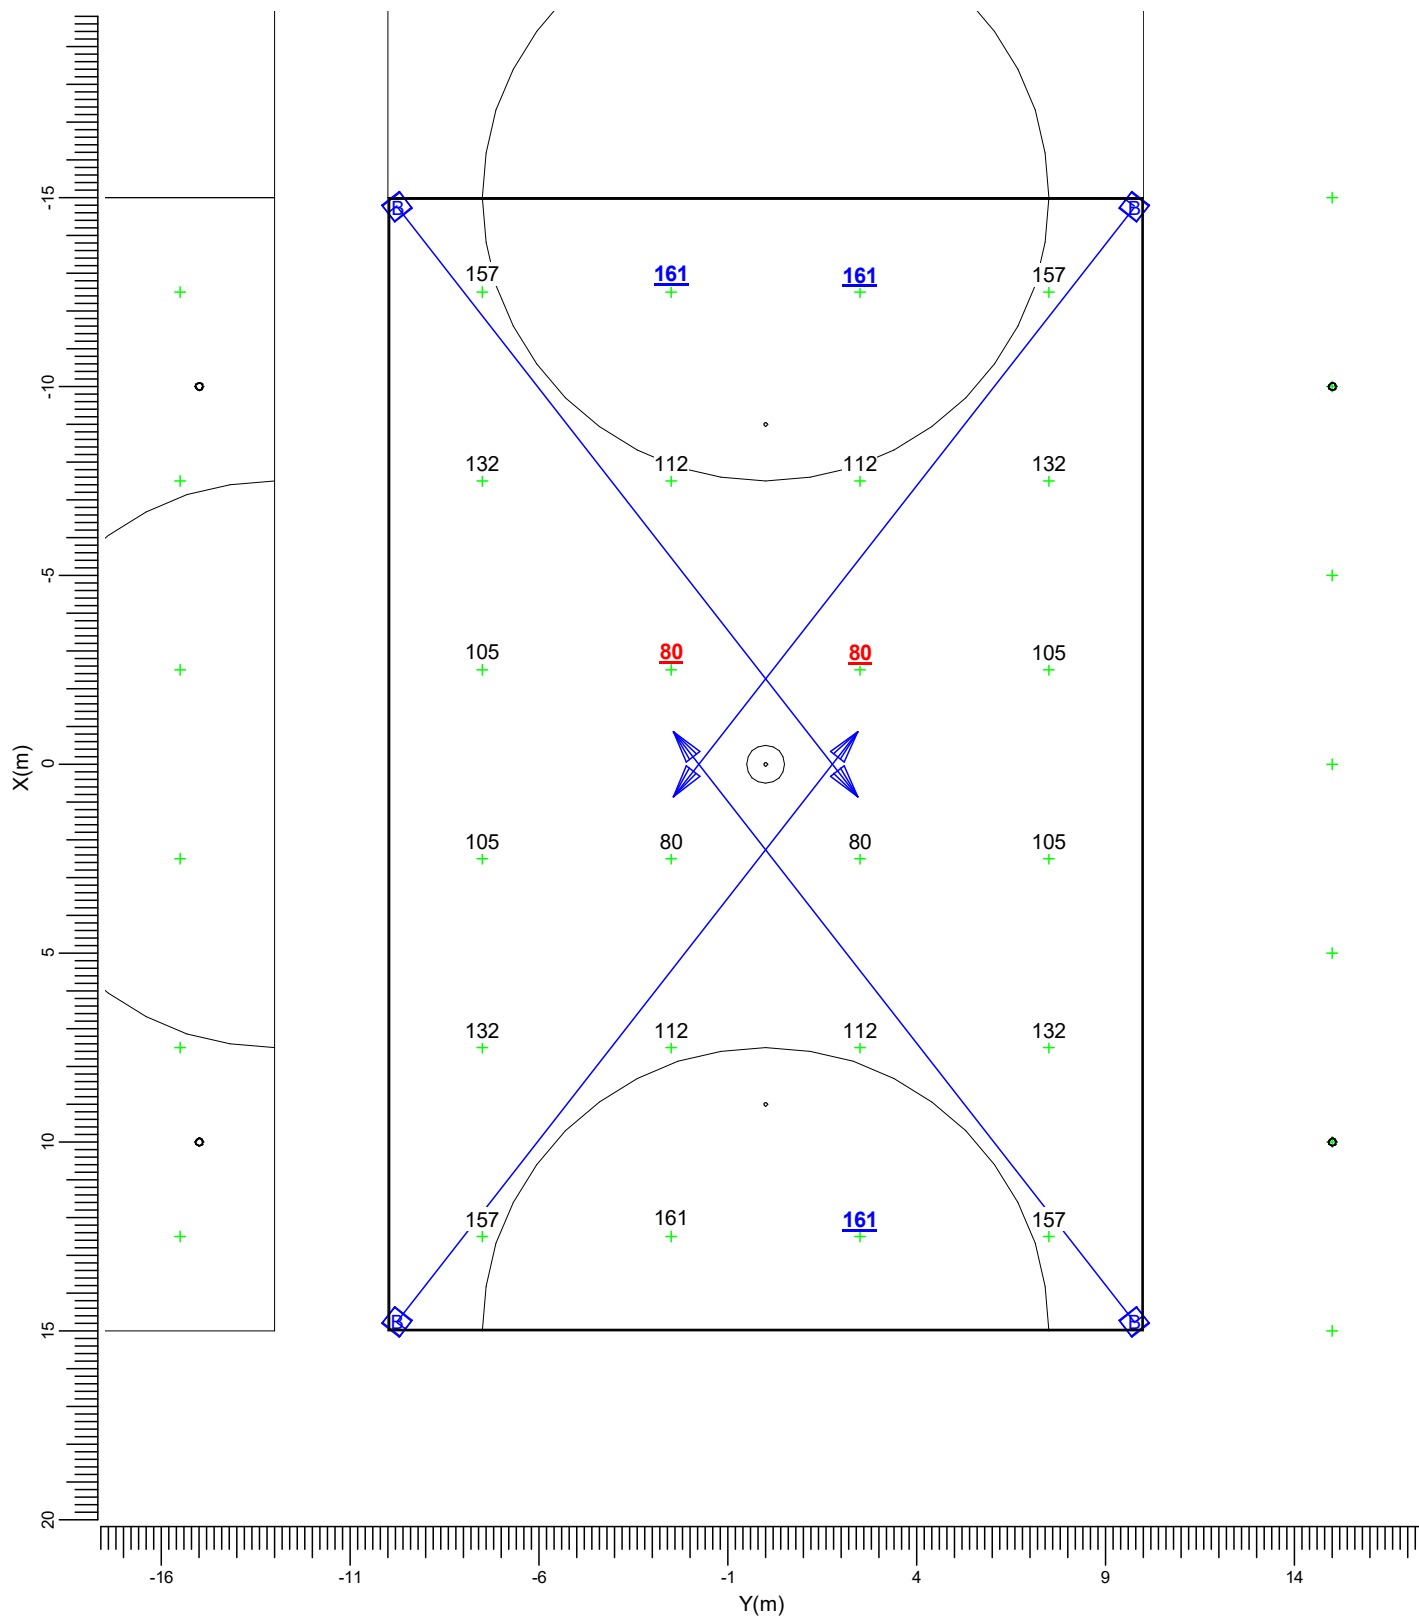

Average
124

Min/Ave
0.64


Project maintenance factor
0.95

Scale
1:200

3.2 Pitch 4: Graphical Table

Pitch 4

Grid : Pitch 4 at Z = -0.00 m
Calculation : Surface Illuminance (lux)

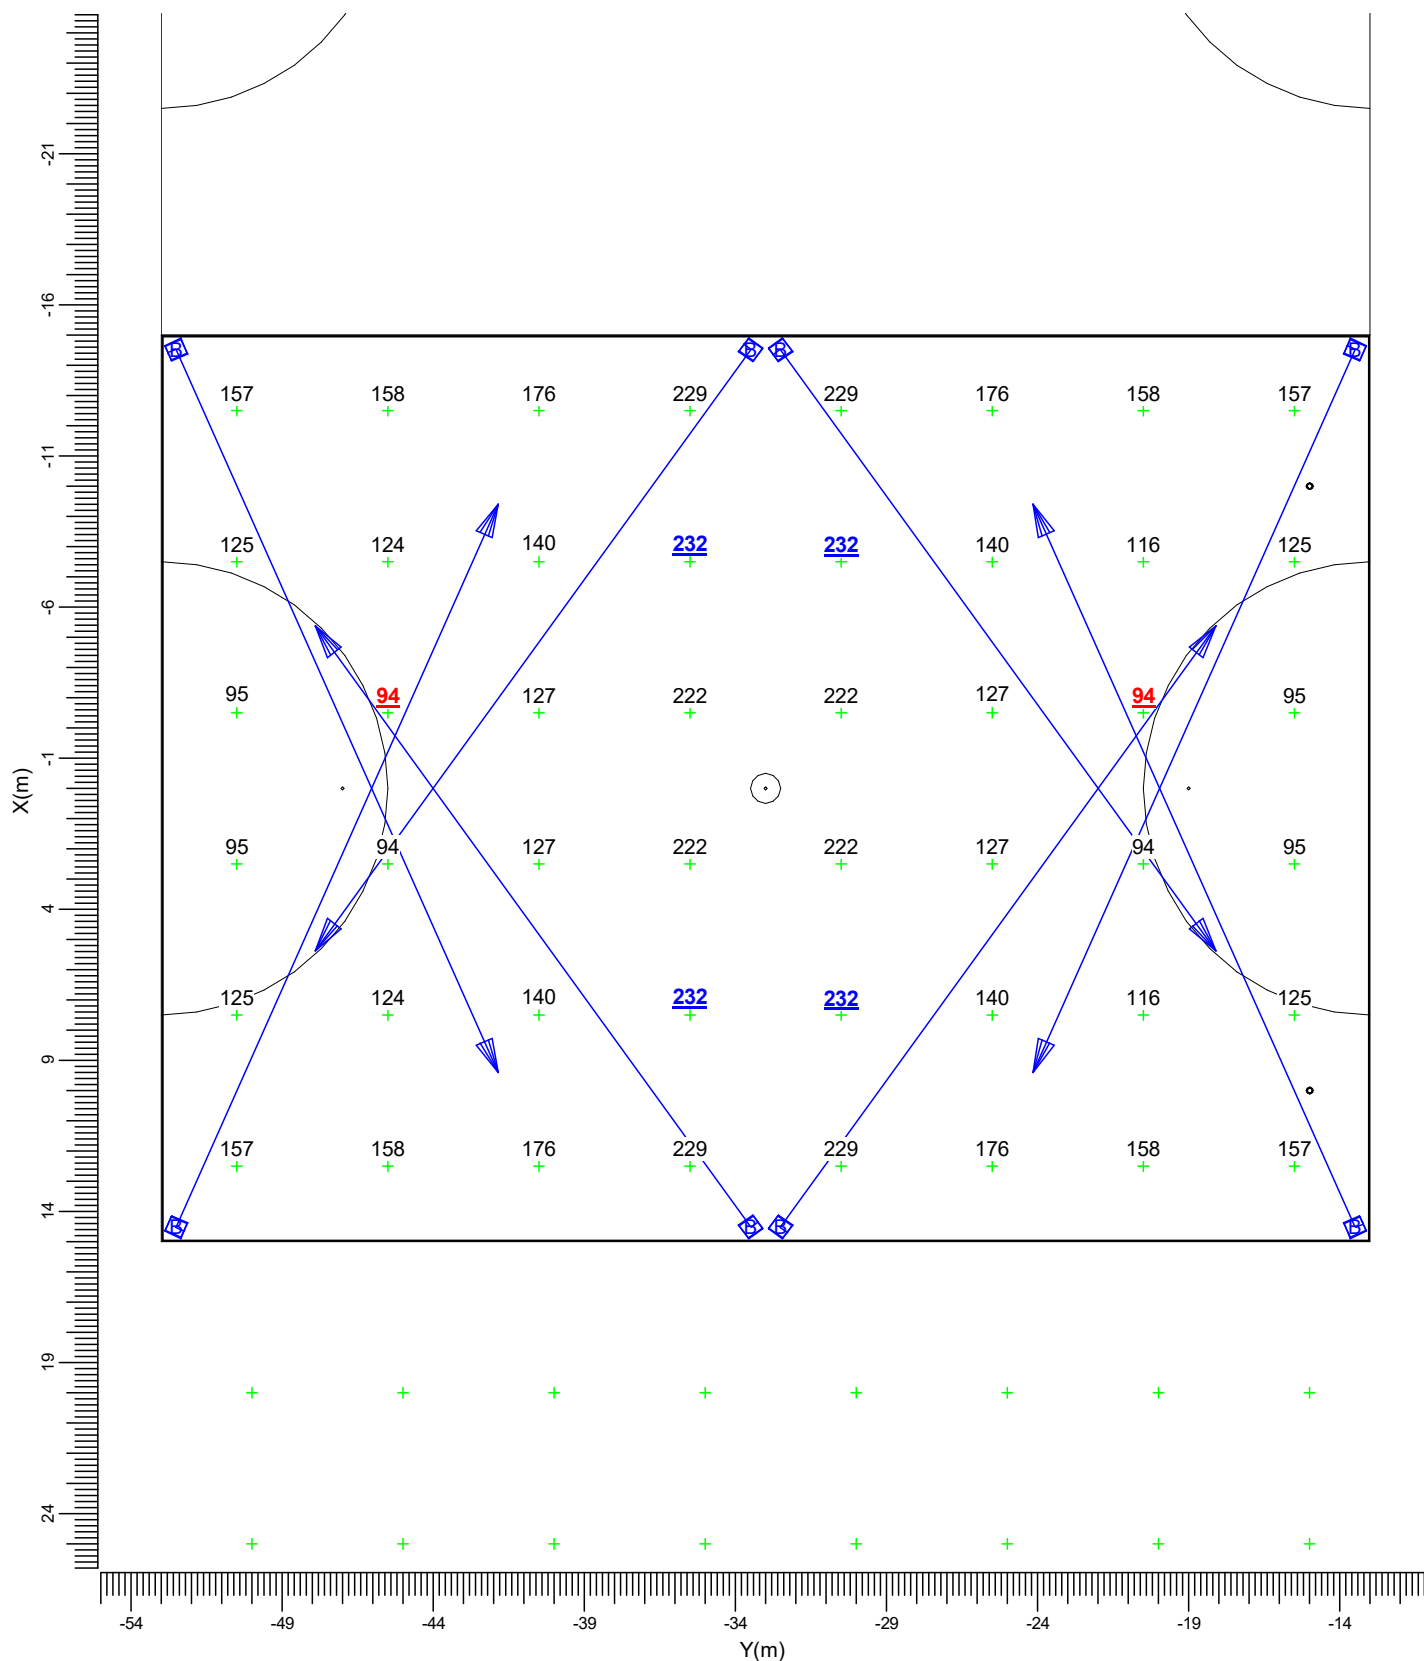

B ———▶ BVP650 T25 OFA52

Average
156

Min/Ave
0.60

Min/Max
0.41


Project maintenance factor
0.95

Scale
1:250

3.3 Spillage: Iso Contour

All on

Grid : Spillage at Z = -0.00 m
Calculation : Surface Illuminance (lux)

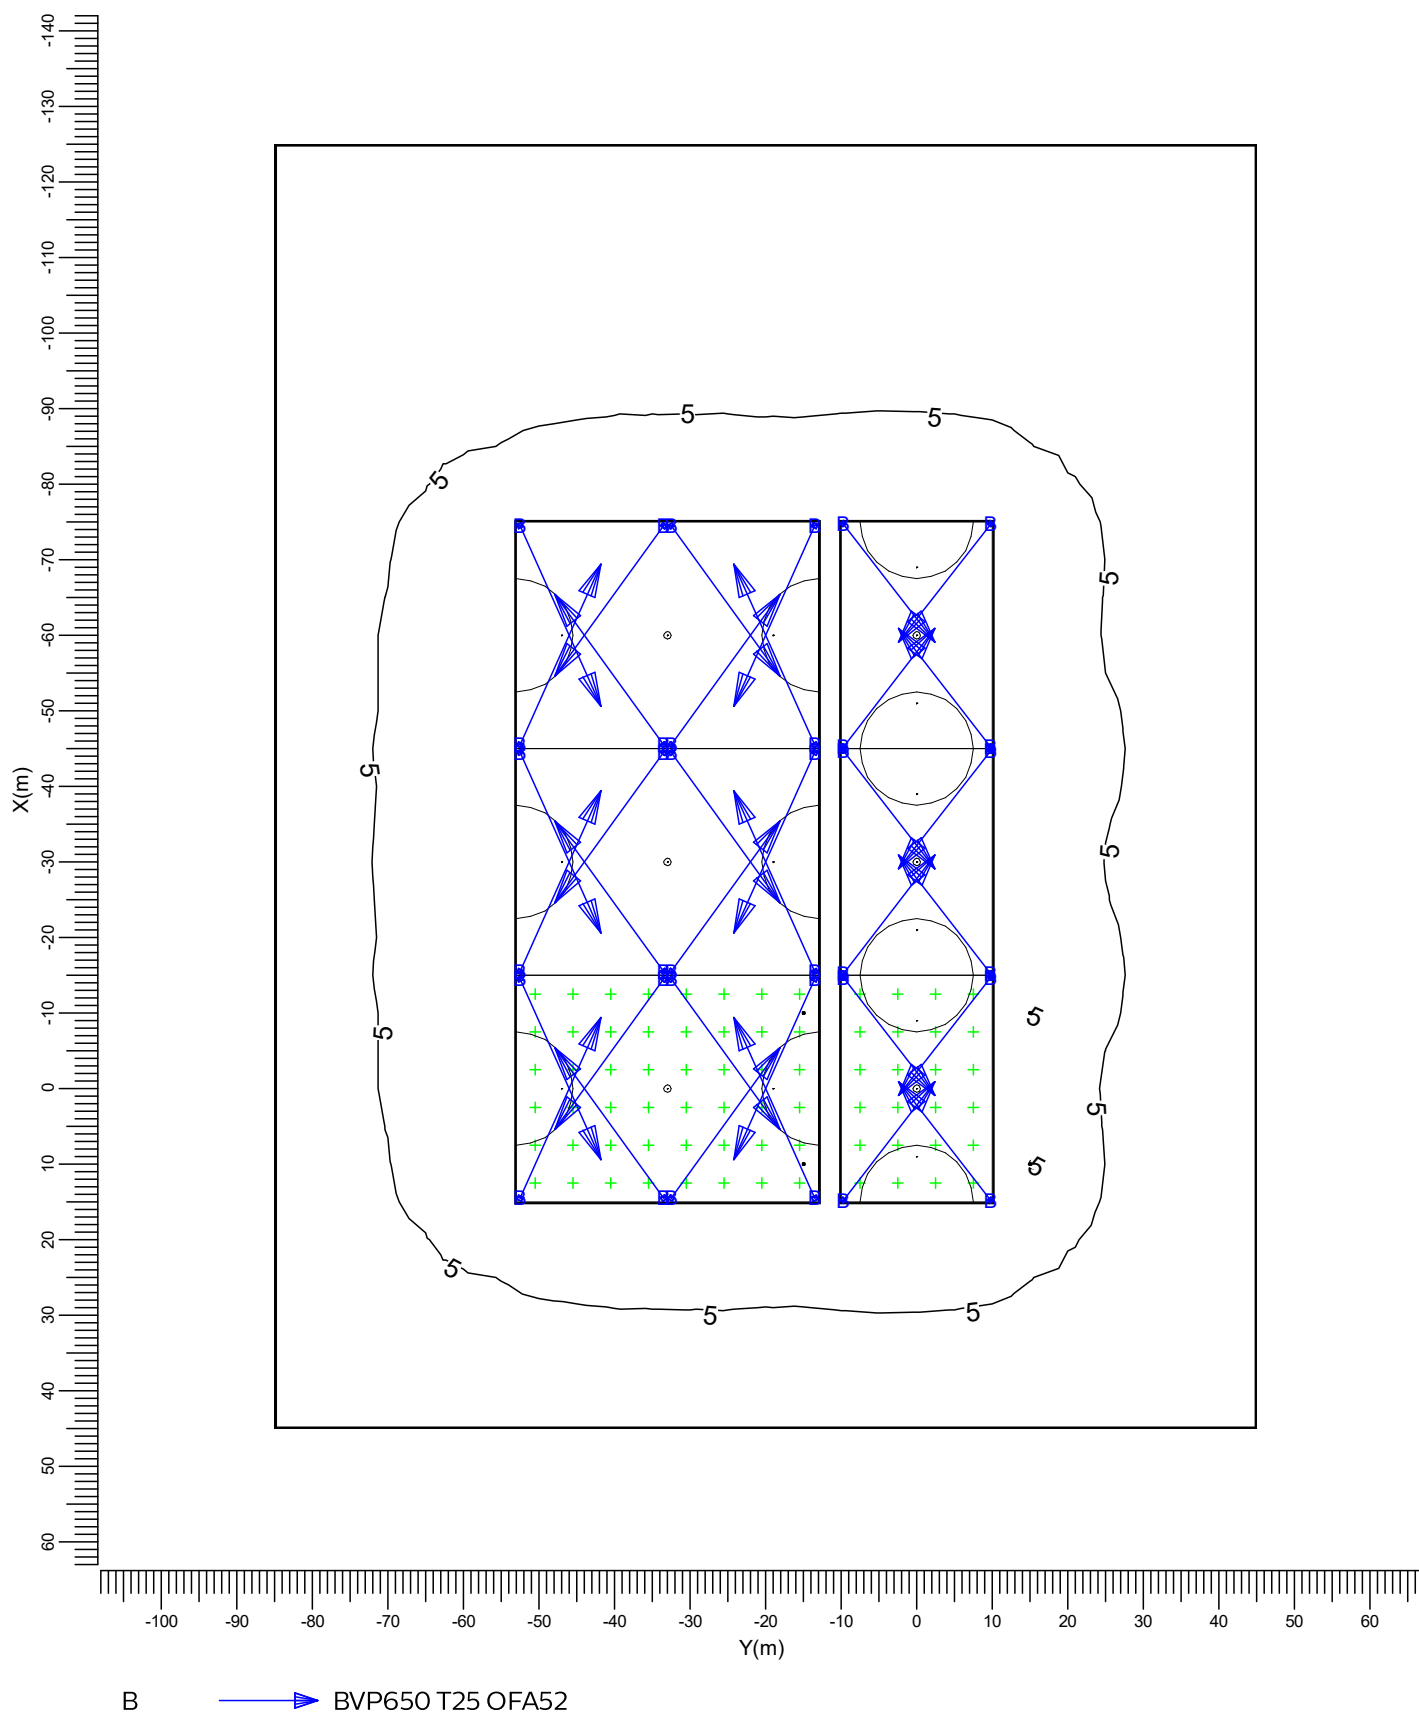

Project maintenance factor
1.00

Scale
1:1000

4. Luminaire Details

4.1 Project Luminaires

ClearFlood

BVP650 T25 1xLED460-4S/757/- - OFA52

Light output ratios

DLOR : 0.85

ULOR : 0.00

TLOR : 0.85

Ballast : -

Lamp flux : 46000 lm

Luminaire wattage : 295.0 W

Measurement code : LVM1629300

Note: Luminaire data not from database.

