
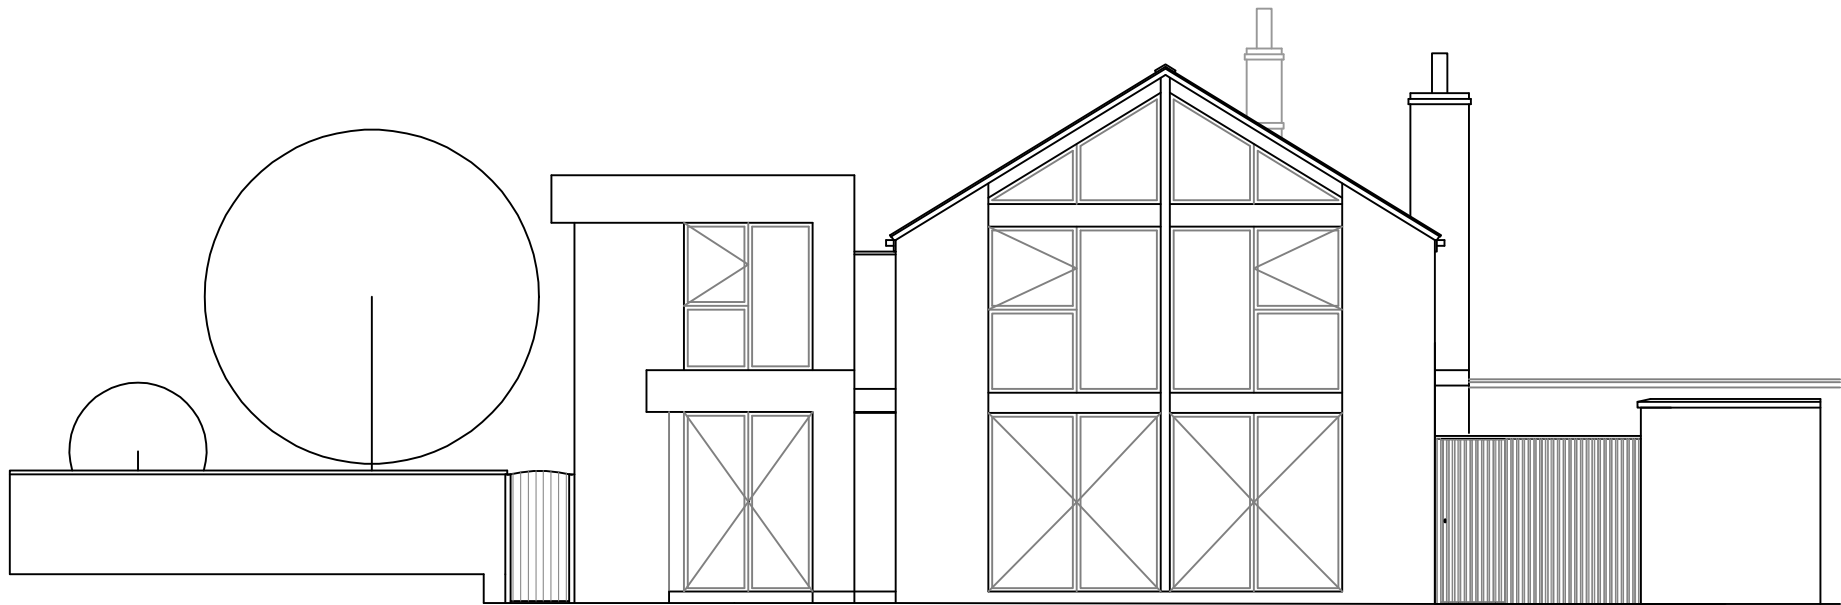


F008 - 131 Garden - Existing North Elevation

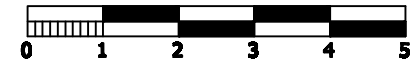

GARDEN ELEVATION - PROPOSED