


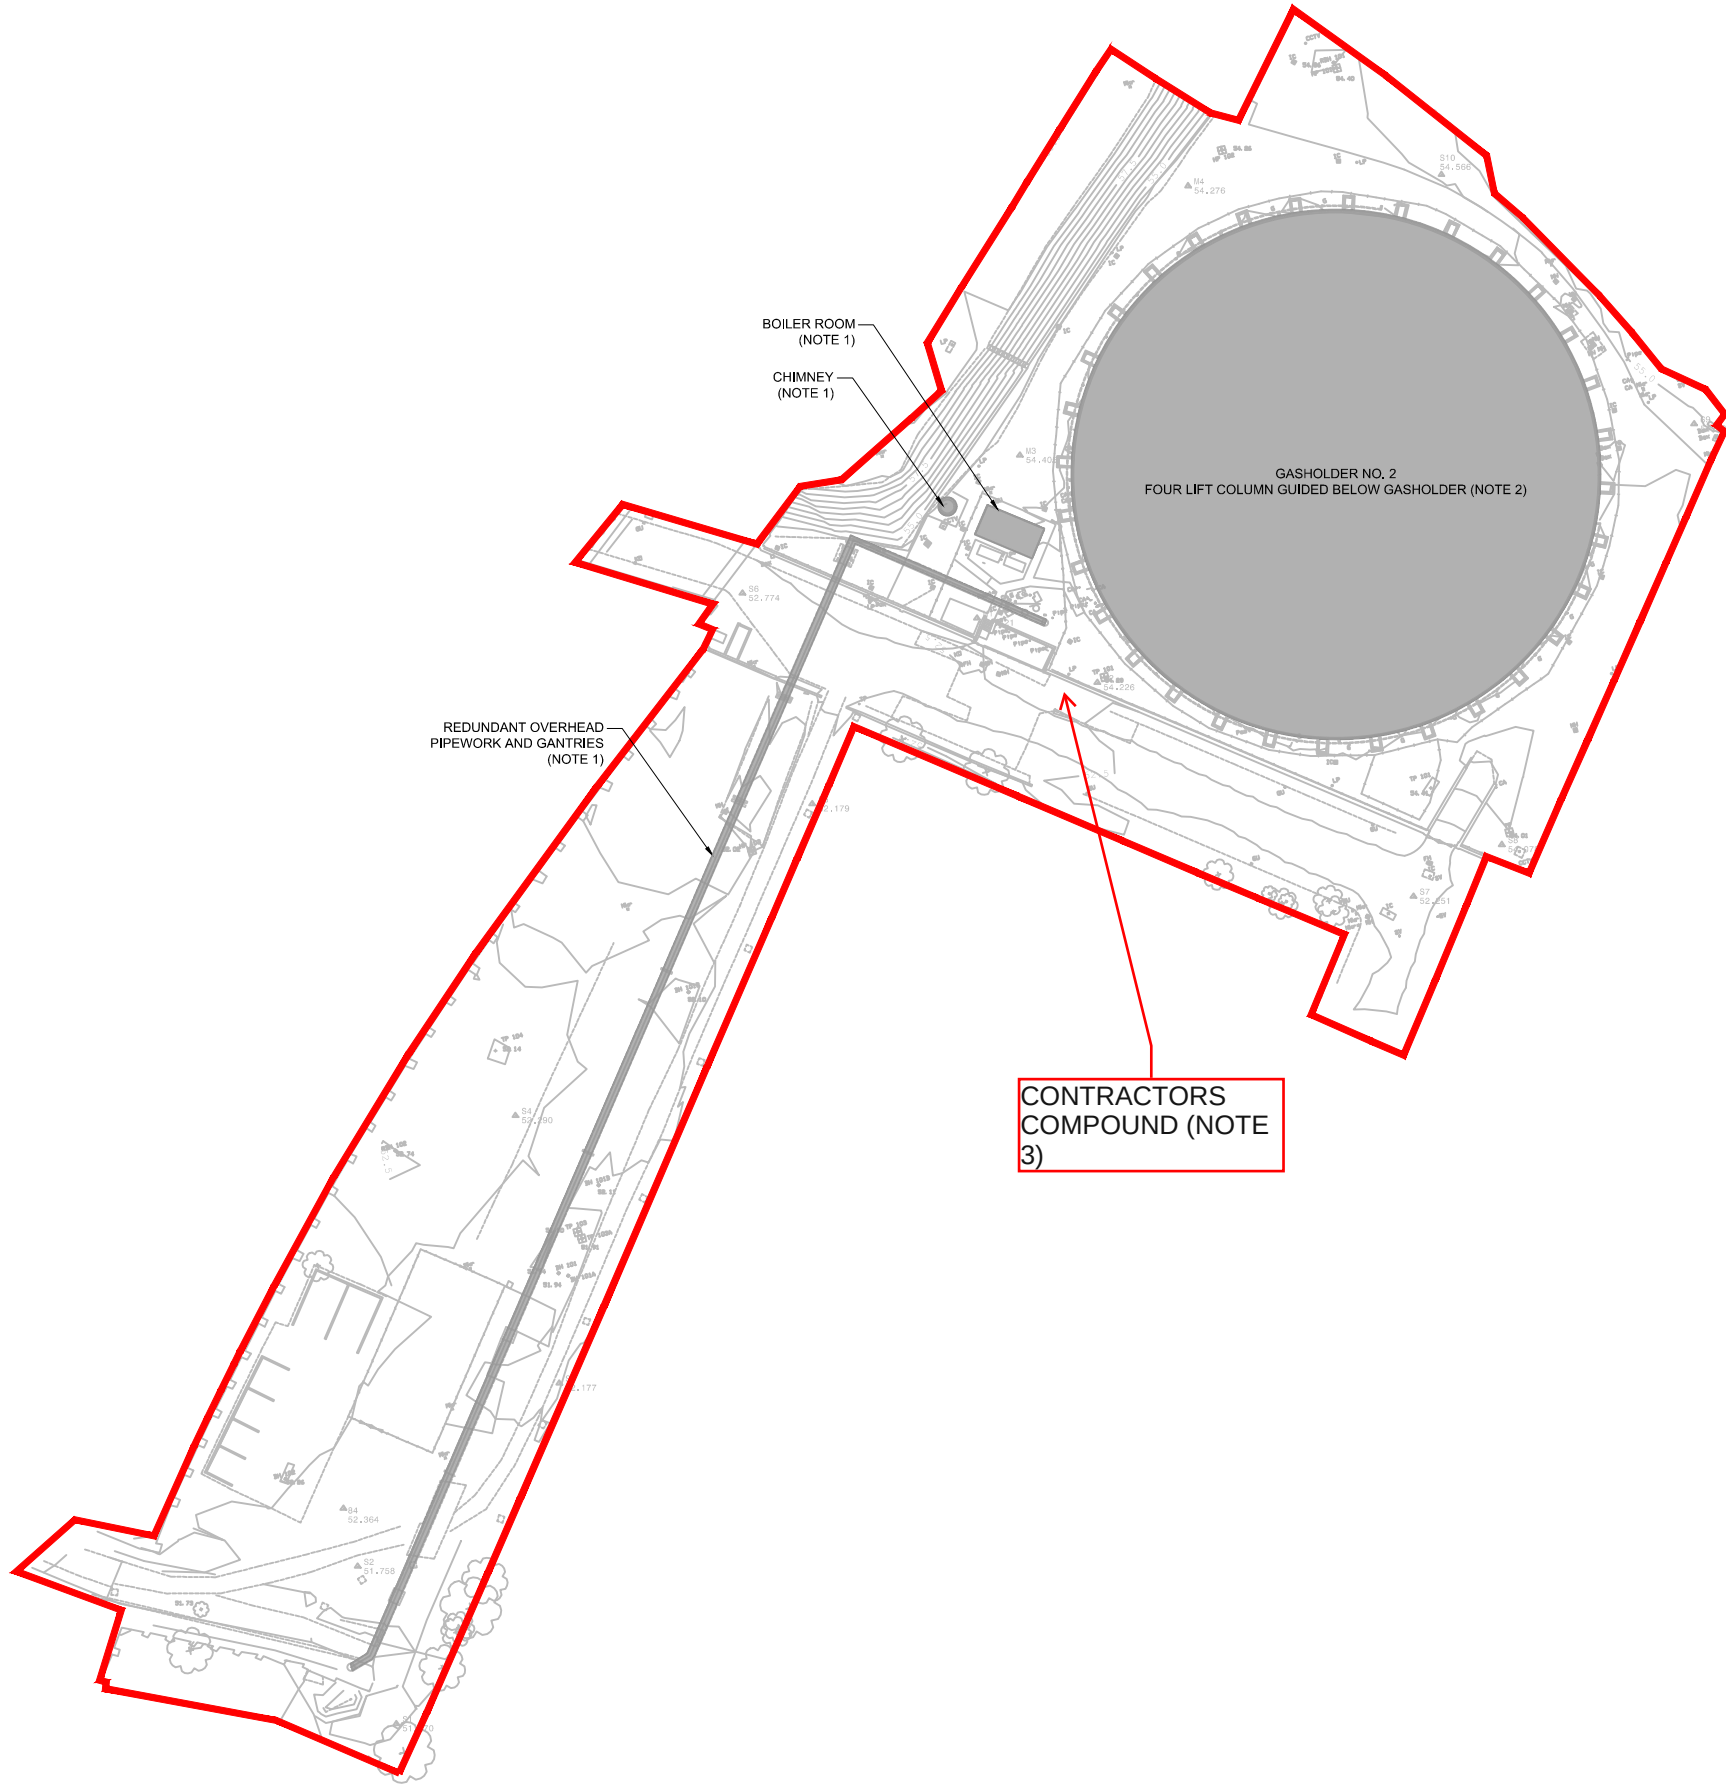

DO NOT SCALE



- NOTES:
- DO NOT SCALE FROM THIS FIGURE.
 - THIS DRAWING IS TO BE READ IN FULL COLOUR.

- KEY:
- APPLICATION NGPH BOUNDARY (4ha)
 - STRUCTURES TO BE DEMOLISHED

NOTE 1 - STRUCTURES TO BE DEMOLISHED TO SLAB LEVEL.

NOTE 2 - STRUCTURE TO BE DEMOLISHED TO BASE OF BELOW GROUND TANK AND INFILLED TO GROUND LEVEL.

NOTE 3 - CONTRACTORS COMPOUND TO BE SITUATED WITHIN THE RED LINE BOUNDARY

P01	11/05/22	FOR INFORMATION	CW	NS	RG
Rev.	Date	Description	By	Chk'd	App'd

Drawing Status

FOR INFORMATION

Suitability

S2

**SNC-LAVALIN**

**ATKINS**

Member of the SNC-Lavalin Group

200 Broomielaw
Glasgow
G1 4RU

Tel: +44 (0)1412 202000
Fax: +44 (0)1412 202001
www.atkinsglobal.com

 SNC-Lavalin (2022)

Client

NATIONAL GRID PROPERTY HOLDINGS

Project Title

NGPH BRADFORD ROAD
DEMOLITION AND INFILLING

Drawing Title

PROPOSED WORKS PLAN

Scale	Designed	Drawn	Checked	Authorised
1:1,250	-	CW	NS	RG
Original Size	Date	Date	Date	Date
A3	-	06/05/2022	11/05/2022	11/05/2022
Drawing Number	FIGURE 3			Revision
				P01