




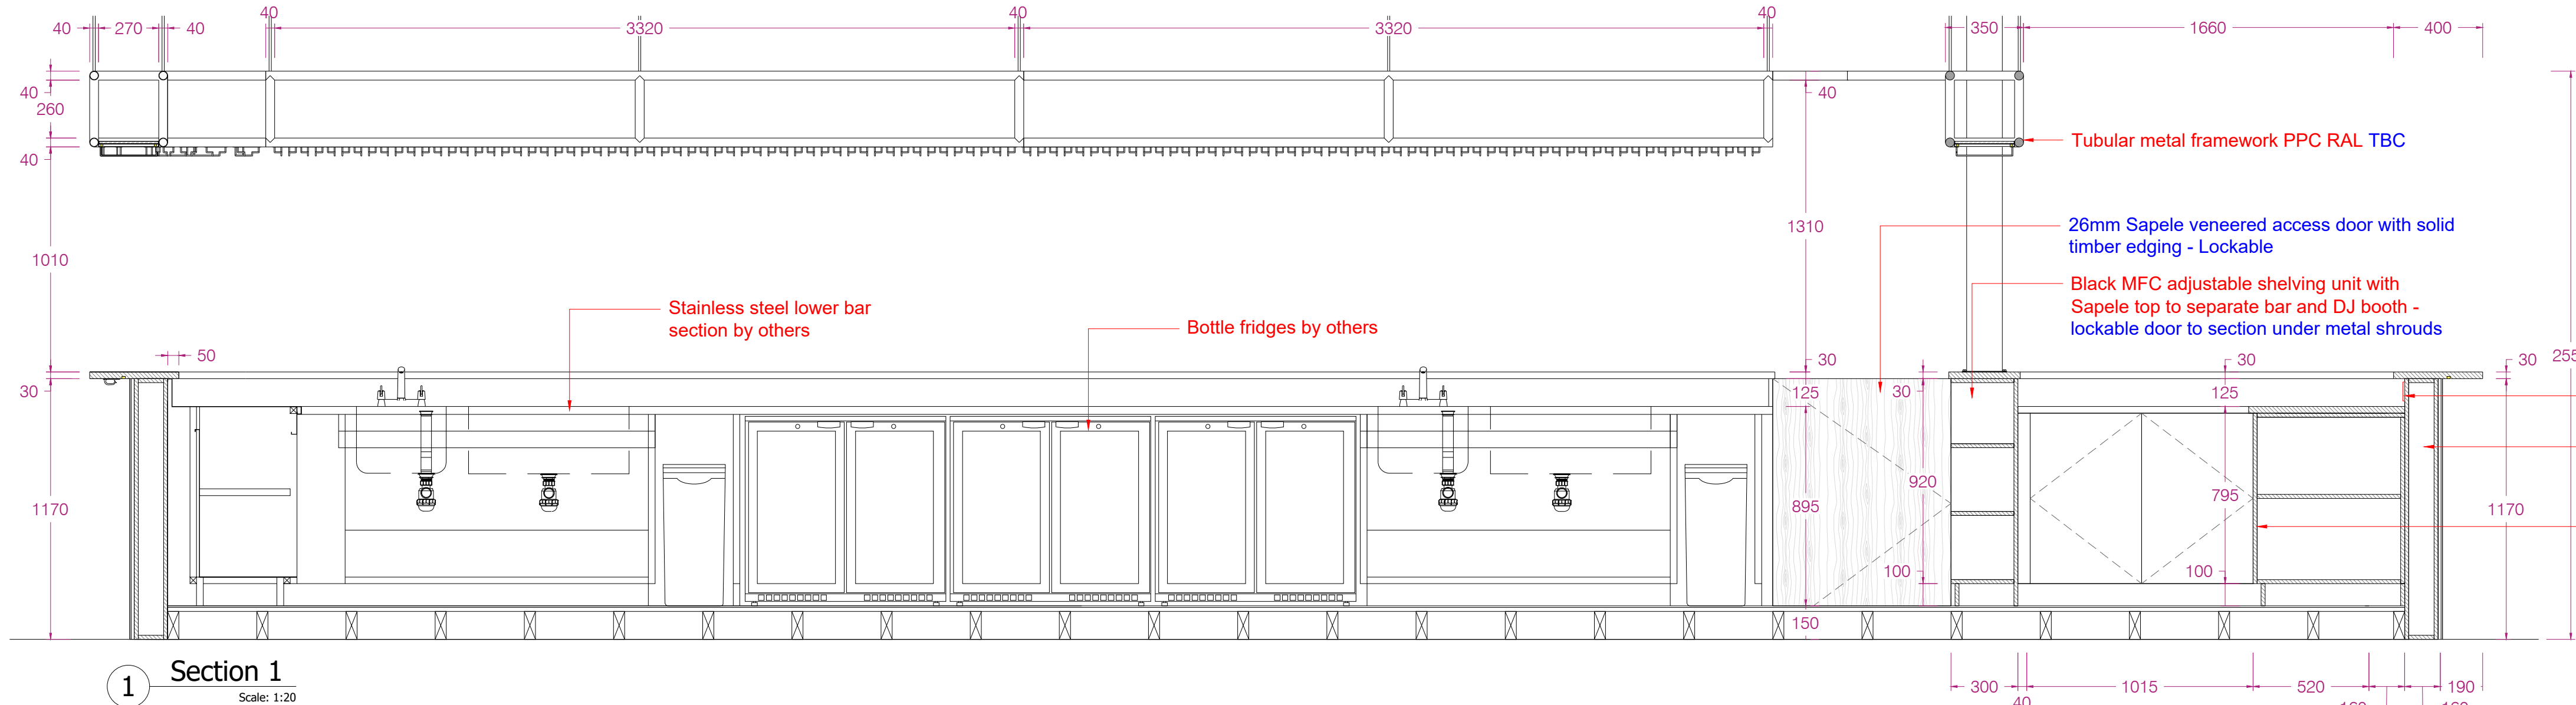

1 Section 1
Scale: 1:20

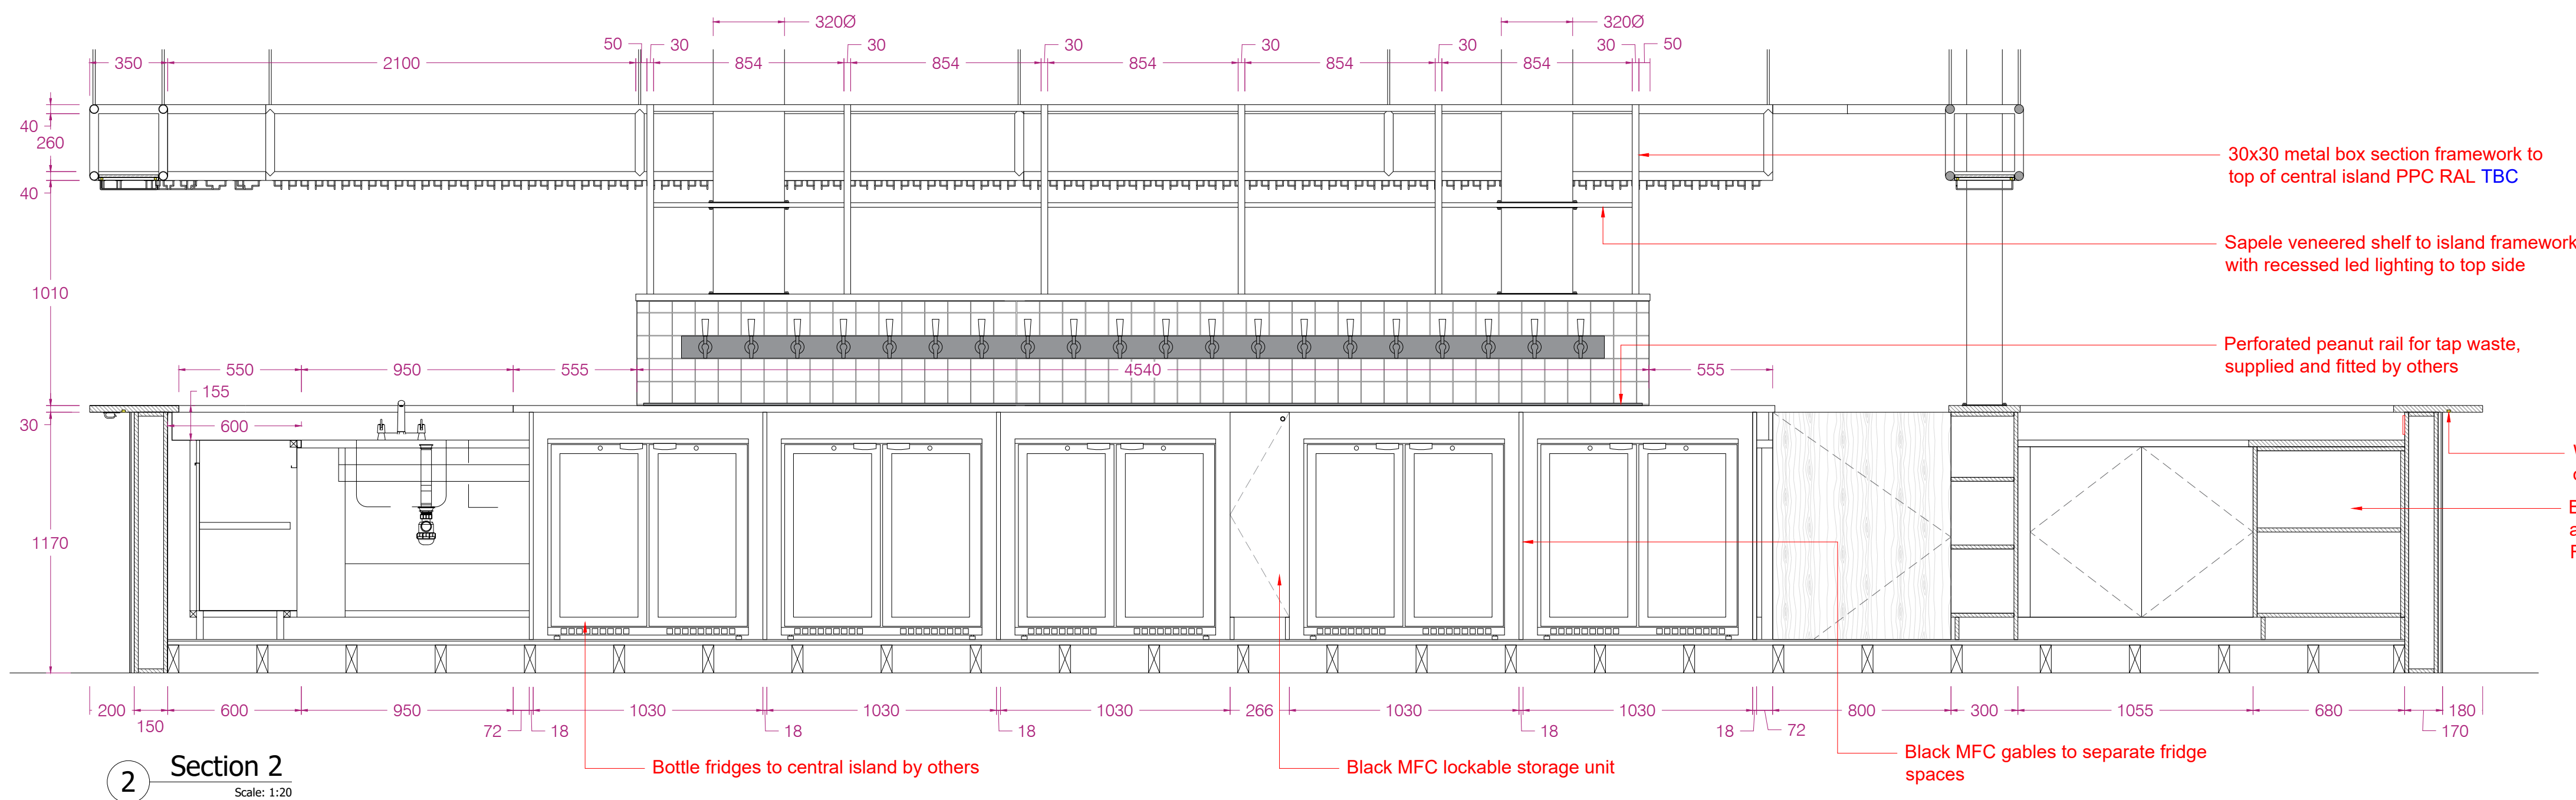

2 Section 2
Scale: 1:20

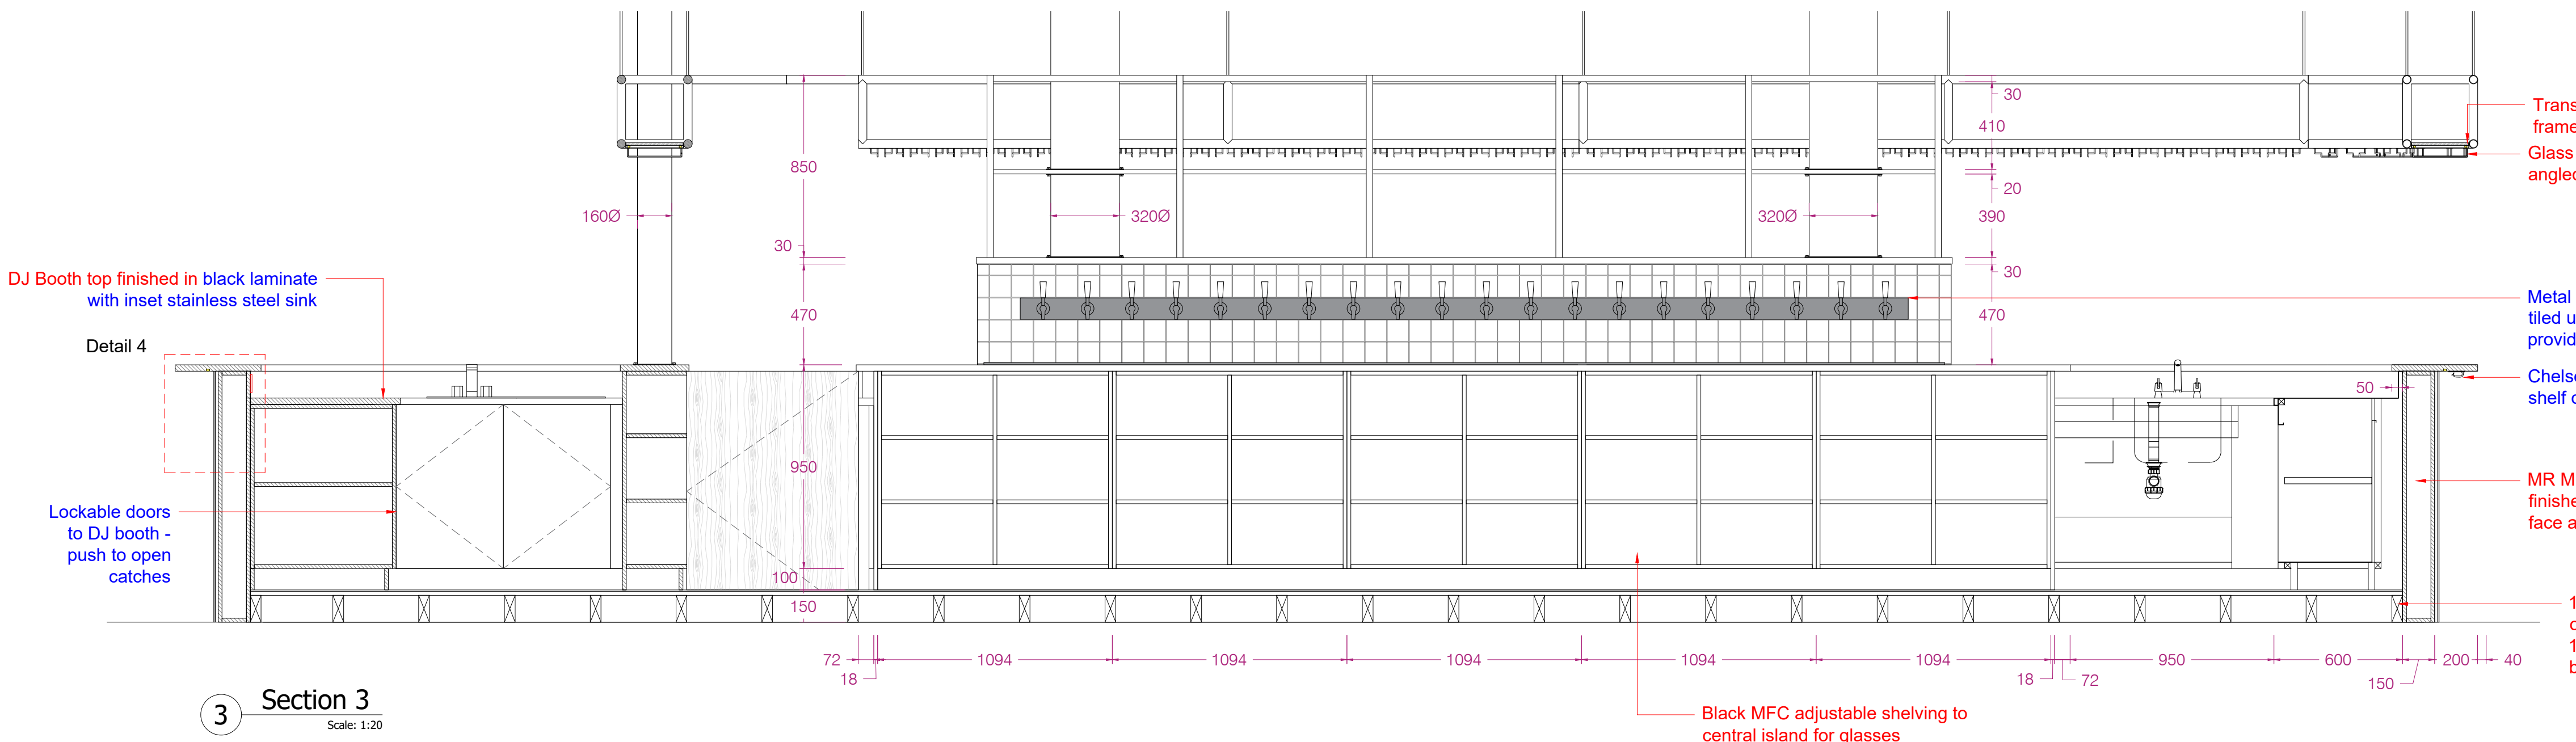

3 Section 3
Scale: 1:20

This drawing is the property of JSJ UK. Copyright is reserved by them and the drawing is issued on the condition that it is not to be copied, altered or modified in any way without their written consent.

Do not scale from this drawing. All Dimensions to be checked on site. Figure dimensions to be taken in preference to those noted and are shown in millimetres unless otherwise stated.

Read in conjunction with all other drawings and specification spreadsheet.

Please Note: JSJ UK make allowance within our units for 2 no. 'translucent sections per drawing on any manufactured items from our solid drawing being issued for client review. 'Anything in addition will be charged at an hourly rate unless agreed otherwise.

*Translucent sections covered for up to 1 hour per session.

*Additional costs will be submitted to client for acceptance by way of a formal quotation to be received by JSJ UK prior to commencing any further design works.

REV	DESCRIPTION	DATE
Rev A	Amendments as per client comments, gables added to openings, python to come from above, island upper level redesigned.	170322
Rev B	Python to enter through tube into island upper top	230302
Rev C	Metal glass hanging canopy to be hung from slab, 30' lines to run around DJ booth, 32 booth top panel, 125' area to DJ Booth, extra metal shrouds added for services	040902

Notes
Appliances, sinks, taps, pumps, lower
Stainless steel unitary, waste bins, drip
trays & lighting by others

Excludes: any electrical works &
plumbing.

Metal framework RAL TBC

Set out for beer taps required

JSJ UK Unit B, Ashton Business Park Raglan Street Ashton On Ribble Preston, PR2 2AX www.jsj.co.uk 01772 827173 		
DRAWING STATUS	Construction	
CLIENT	Workspace	
PROJECT NUMBER/NAME	New Century Hall	
DRAWING NAME	GF Bar Sections 2	
DRAWING NUMBER	2652_71_302	
JSJ Ref	REVISION	C
SCALE (@ A1)	1:20	DATE Apr-22
DRAWN BY	AM	CHECKED BY