



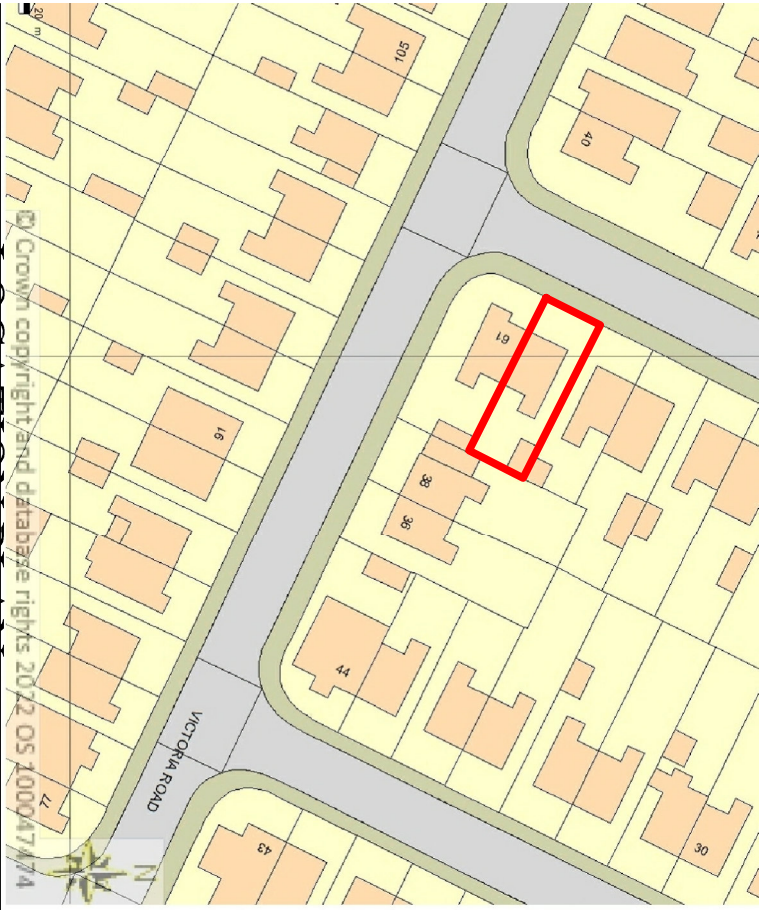


LOCATION PLAN
1:1000

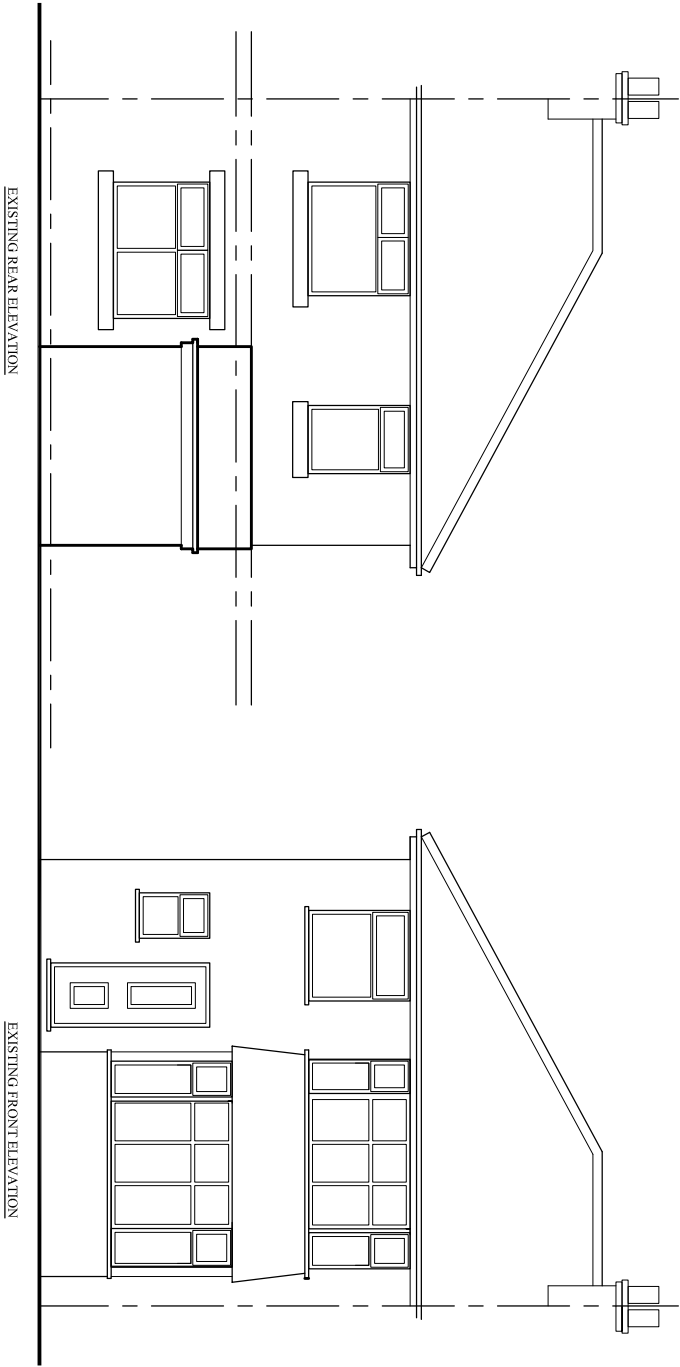


EXISTING REAR ELEVATION

EXISTING FRONT ELEVATION

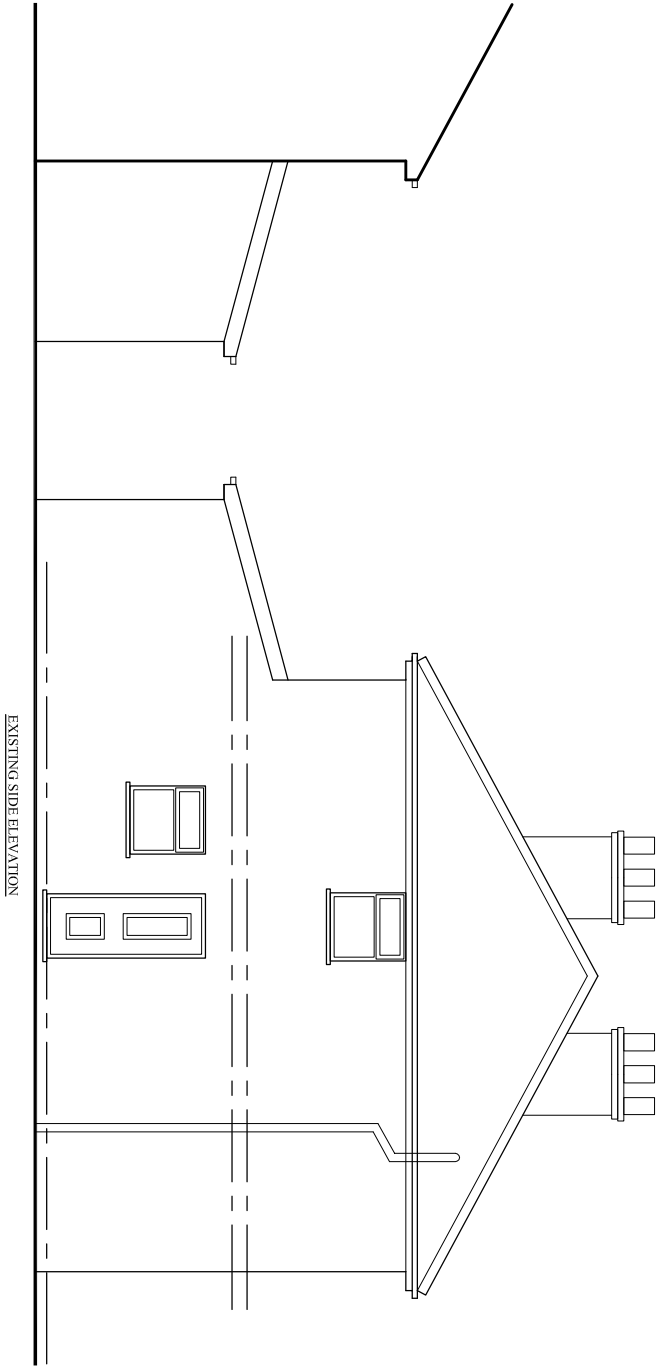

EXISTING SIDE ELEVATION

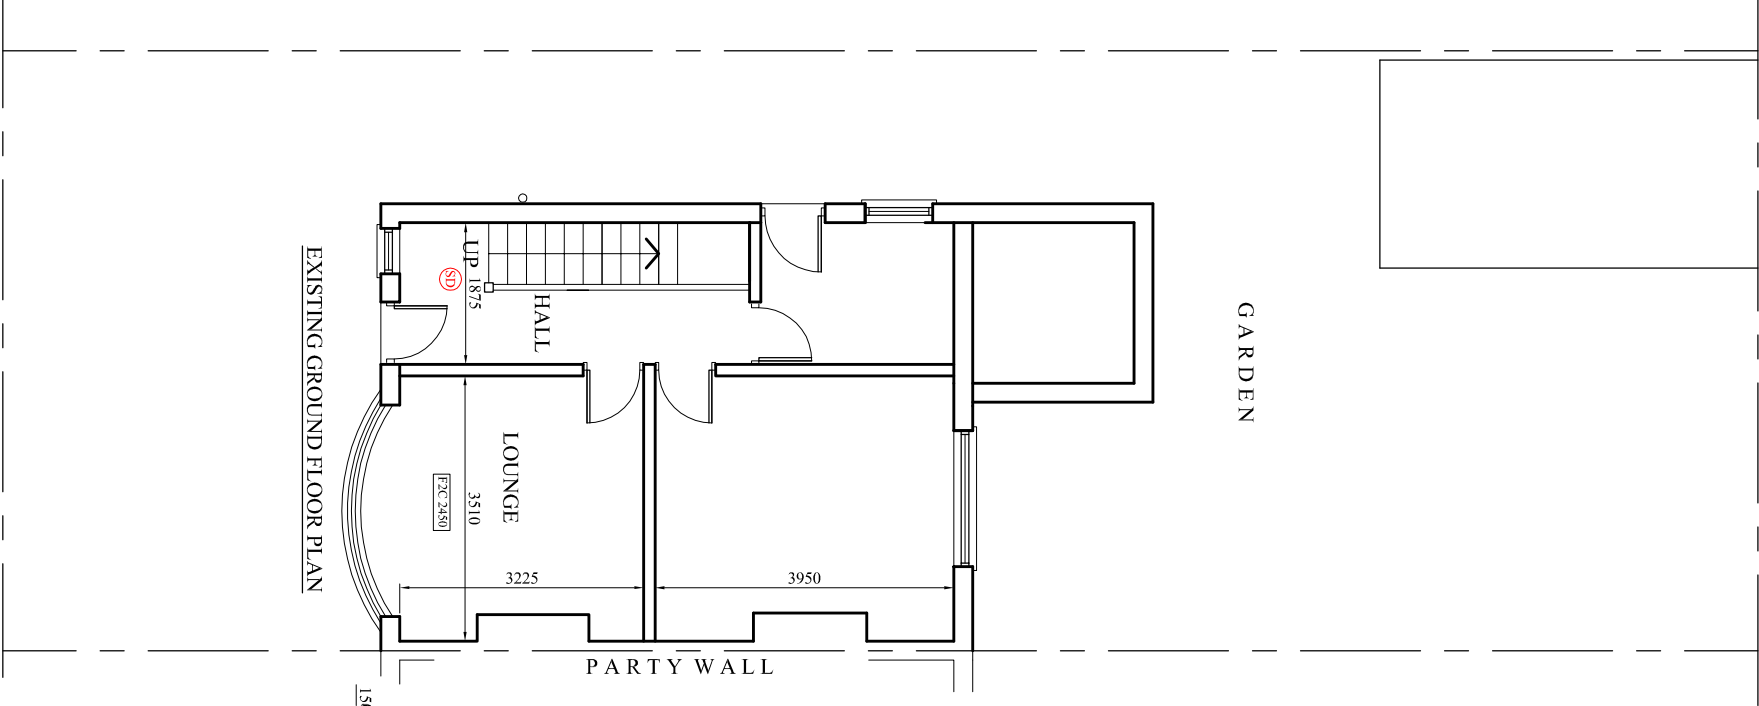

EXISTING GROUND FLOOR PLAN