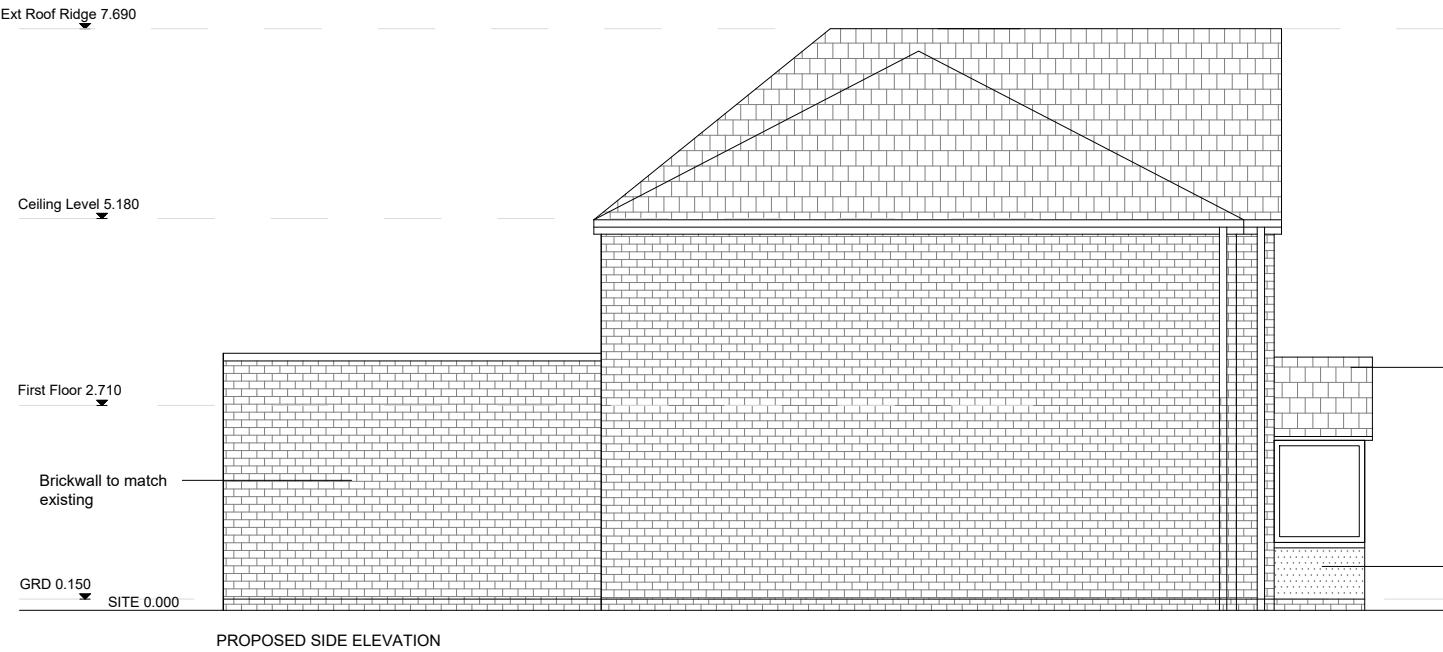


General Notes

All site dimensions shall be verified by the Contractor on site prior to commencing any works.

Do not scale from this drawing.

Only work to written dimensions.

This drawing is property of EBB Limited and copyright is reserved by them. The drawing is not to be copied or disclosed by or to any unauthorised persons without the prior written consent of EBB Limited.

P3	Amended plan to suit.	07/06/22
P2	Amended roof height of extension.	28/05/22
Mod	Description	Date
REVISION:		

DATE: 16/02/22 DRAWN BY: JJ SCALE 1:100 (A3)

PROPOSED EXTENSION
27 Partridge Avenue
M231PL

PROJECT: Residential Extension

CLIENT: MR MIAN

TITLE: PROPOSED ELEVATIONS

DRG No. EBB889-01-108 P3