


3

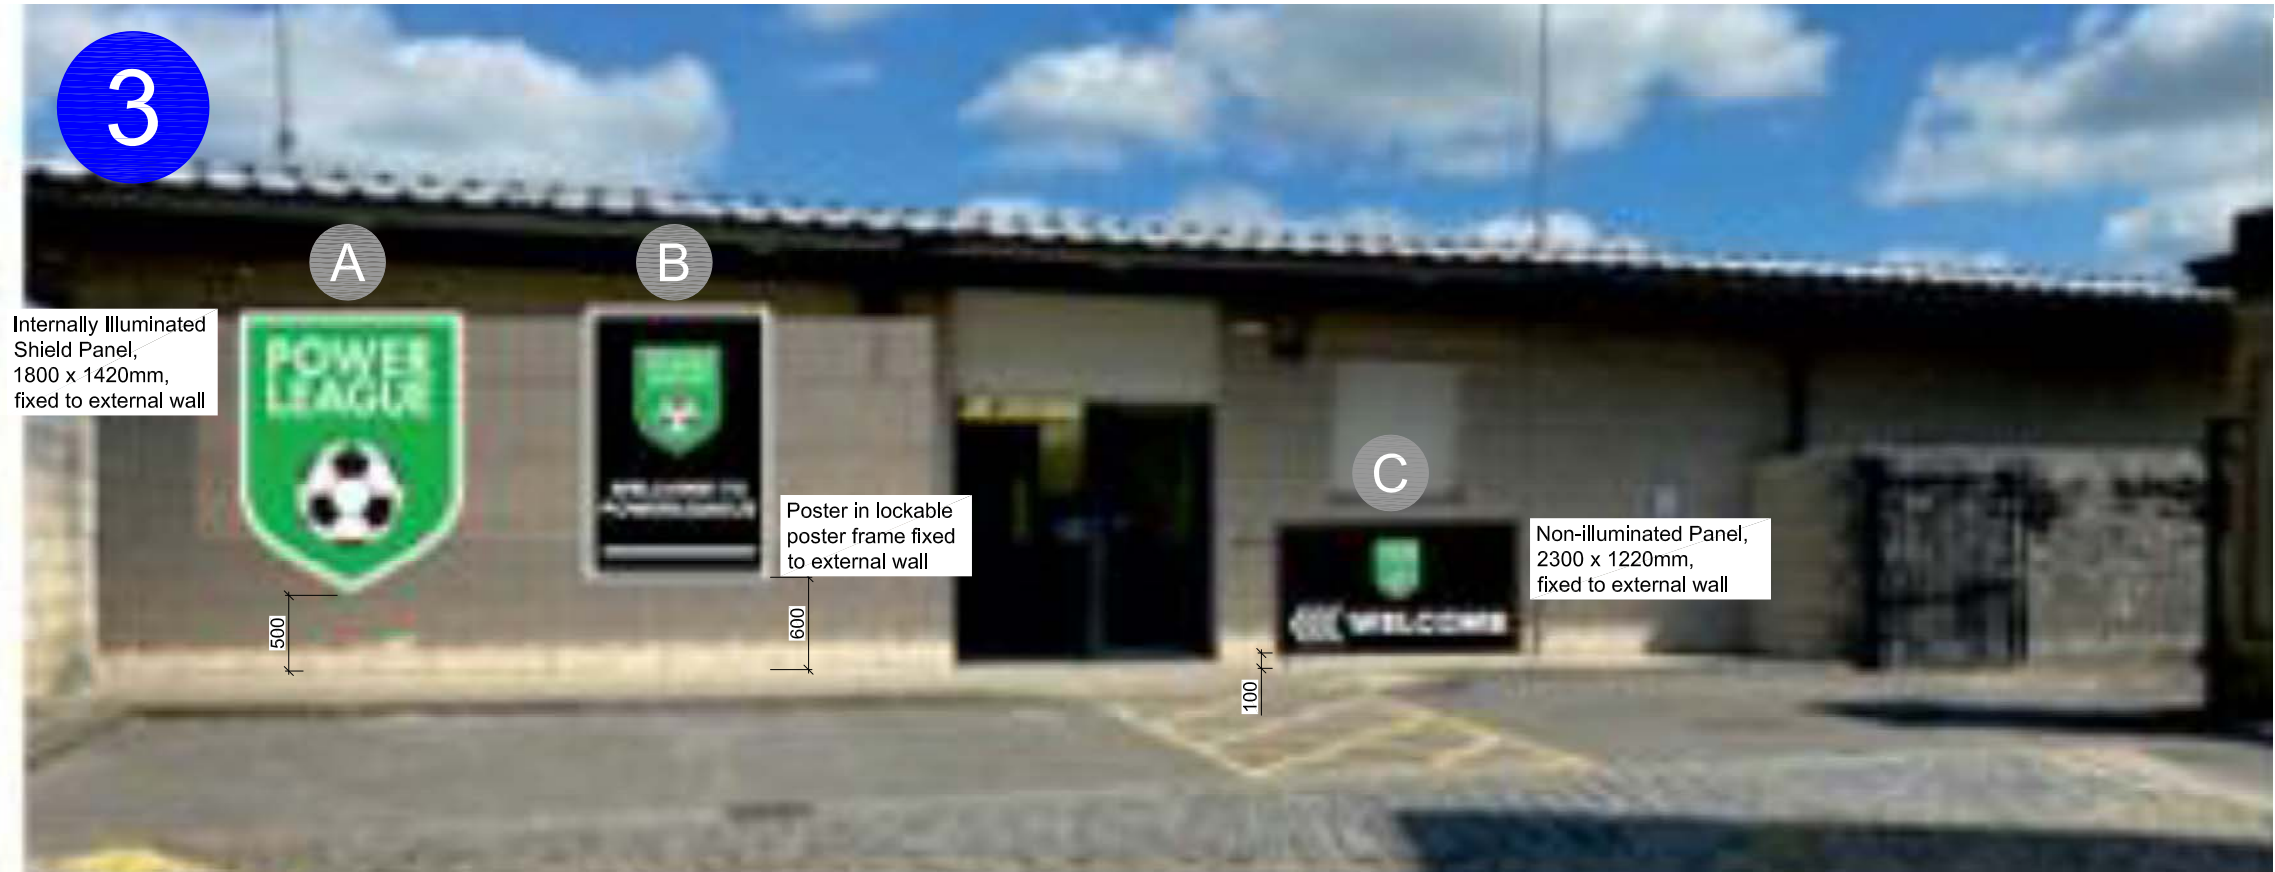

Location 3 Photomontage
not to scale




Location 3 Sign A
(internally illuminated)
Scale 1:20 @ A3



Location 3 Sign B
(non-illuminated)
Scale 1:20 @ A3



Location 3 Sign C
(non-illuminated)
Scale 1:20 @ A3

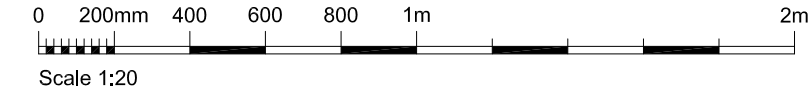

Drawing Title SIGNAGE LOCATIONS 3			Project NICHOLLS COMMUNITY FOOTBALL CENTRE, DALBERG ST, MANCHESTER M12 6BN SIGNAGE PROPOSALS	Notes	Drawing No. S3 
Scale 1:20 @ A3	Date JULY 2022	Rev. A			