



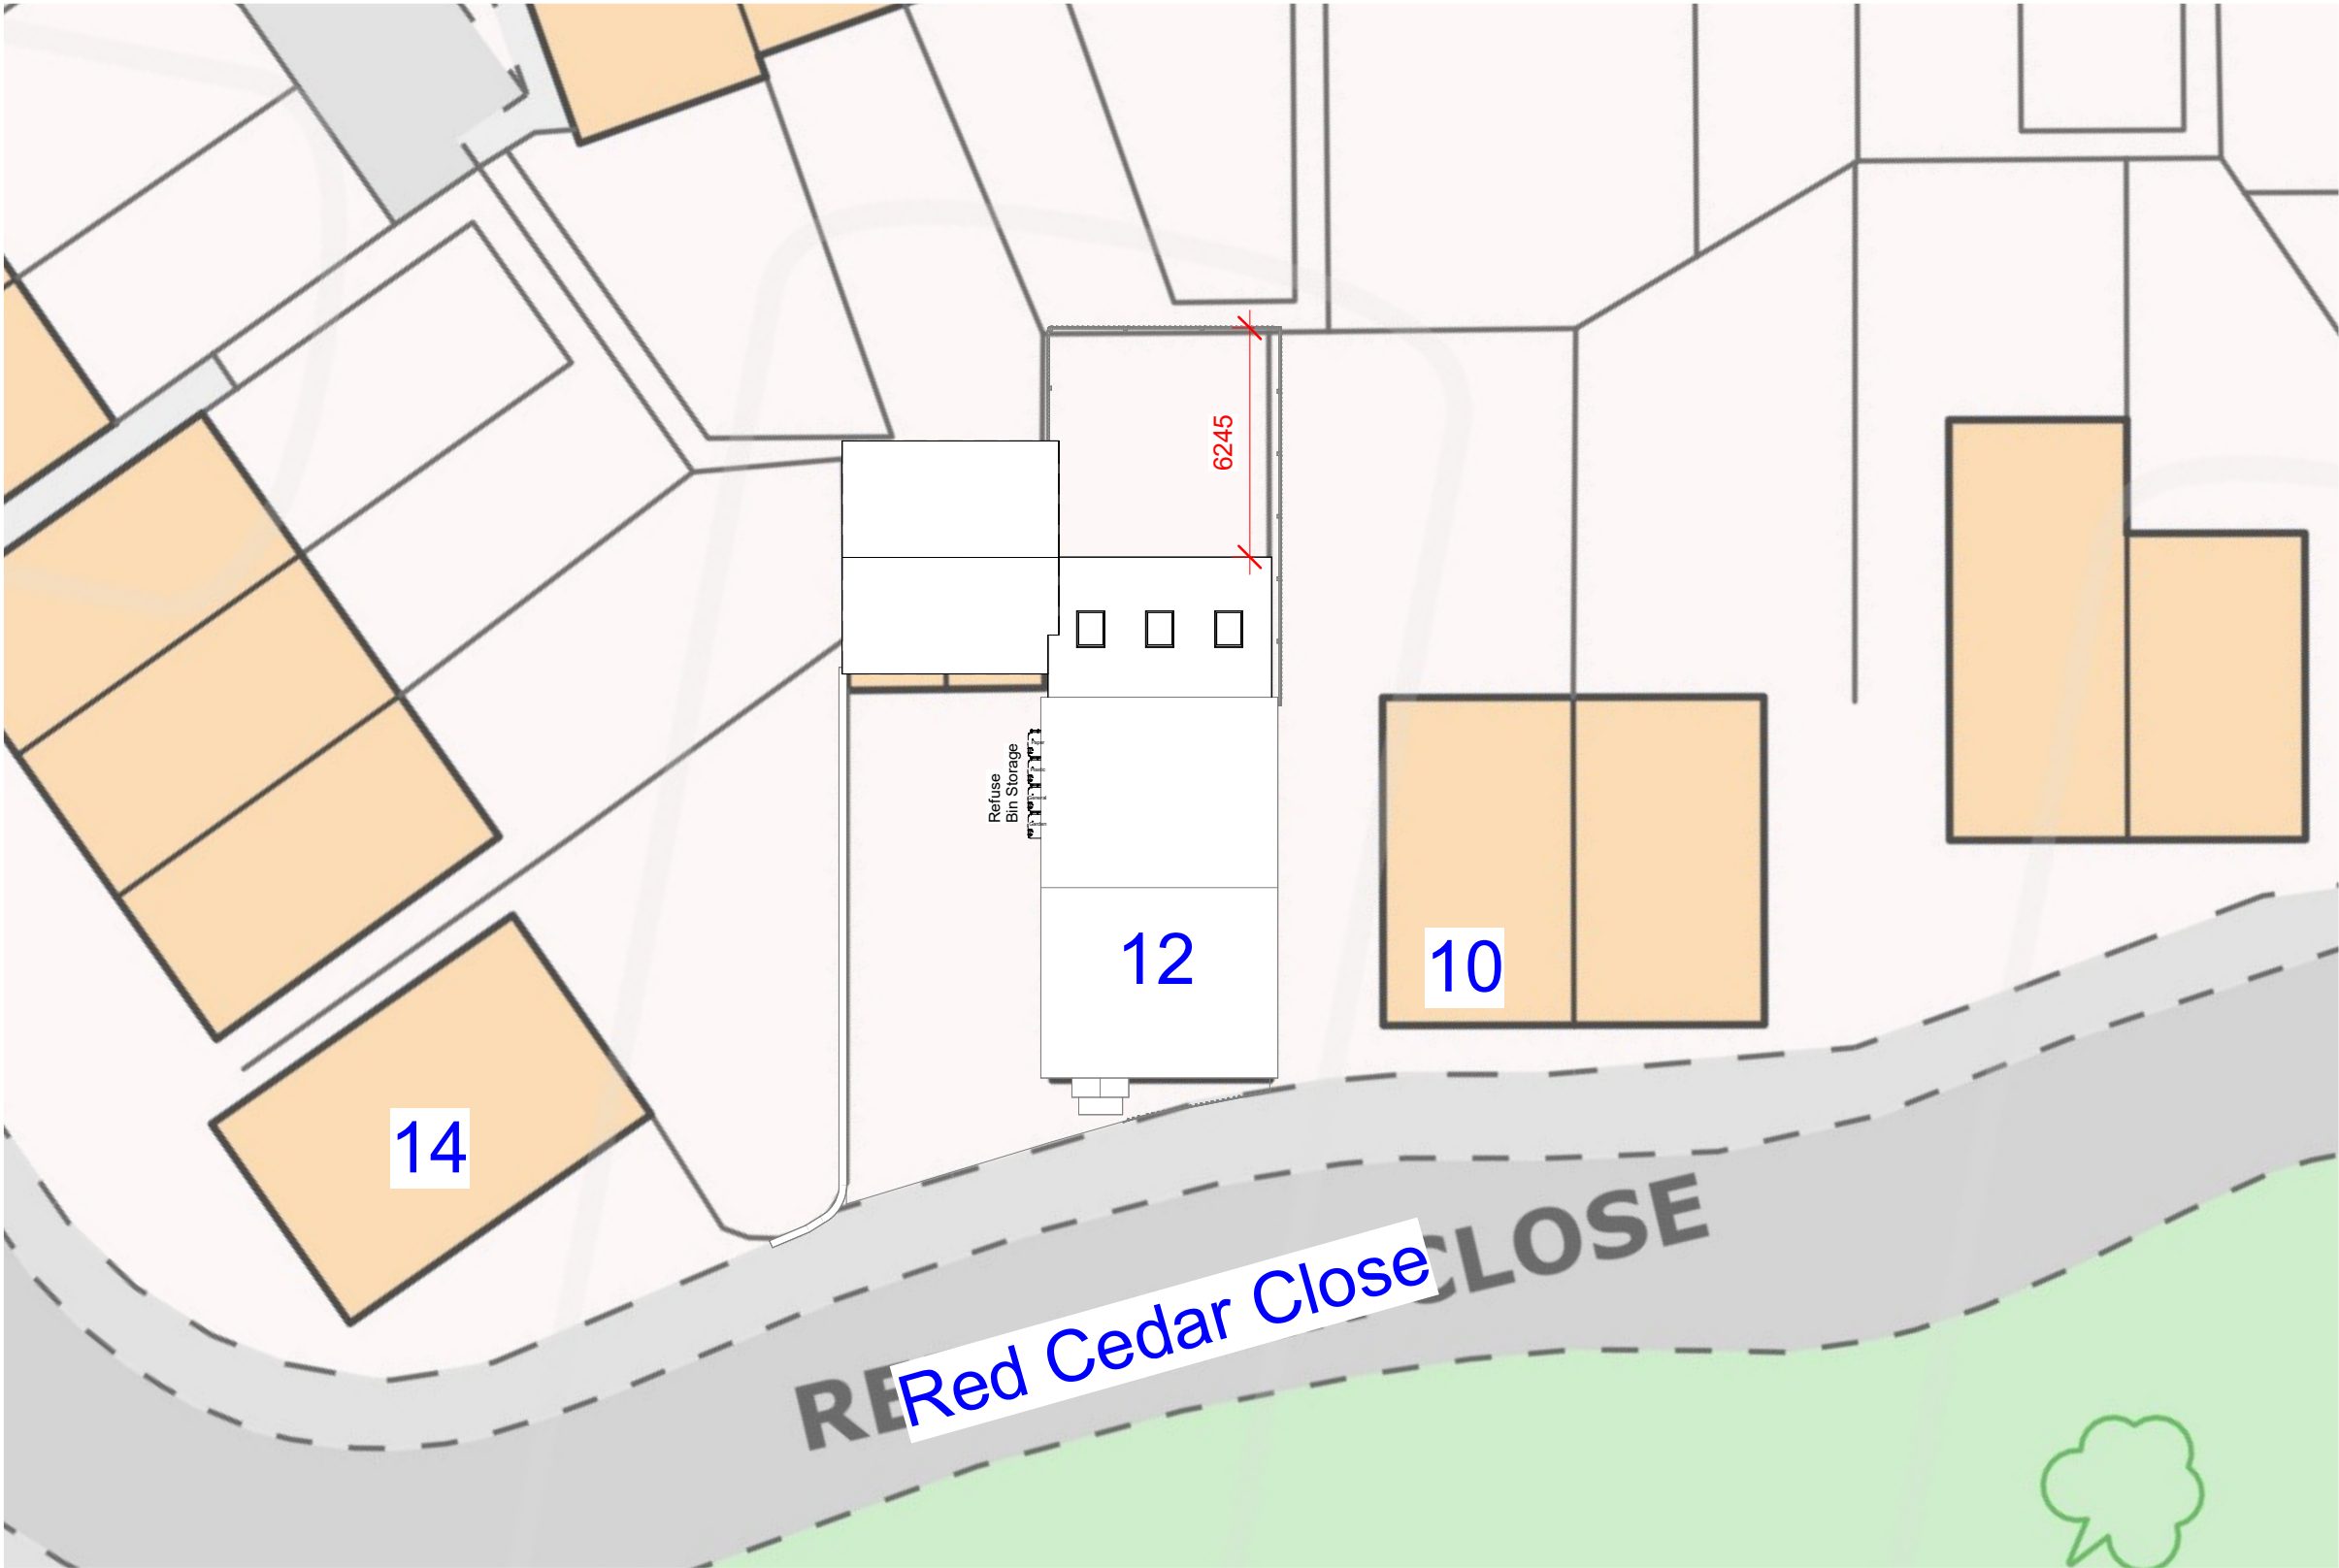

This drawing is the copyright of LDM Deisgn.
All dimensions to be checked on site.
Do not scale.
All levels to be checked on site and refer to Ordnance Survey Datum Newlyn
unless alternative datum given.
All errors and omissions to be reported to the Architect prior to
commencement.
This drawing must be read in conjunction with the relevant specification
clauses.
This drawing must not be used on site unless issued for construction.

1 Proposed Setout Block Plan
1 : 200

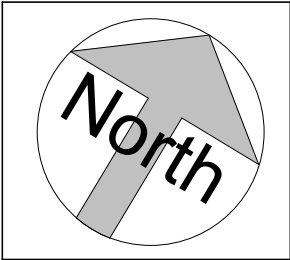

LDM Design

PROJECT
12 Red Cedar Close, Manchester,
M9 7GS
SHEET
Proposed Setout Block Plan

CLIENT Jacob Nga Kok Tse		
Scale (@ A3) 1 : 200		
Drawn by KK	DRAWING NUMBER PS522	REV C
Checked by KK		