
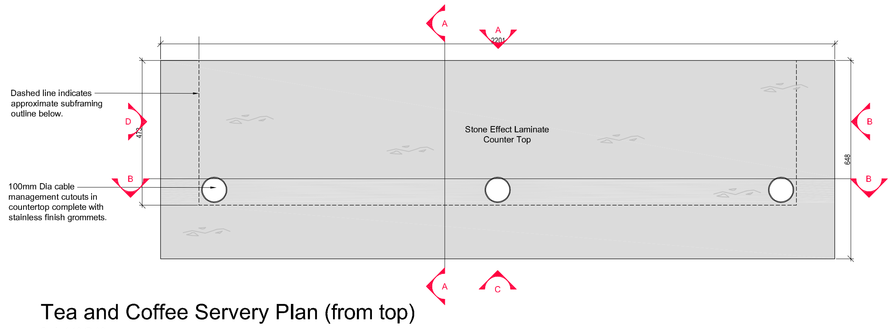



Tea and Coffee Servery Plan (from top)

Scale 1:10 @ A0

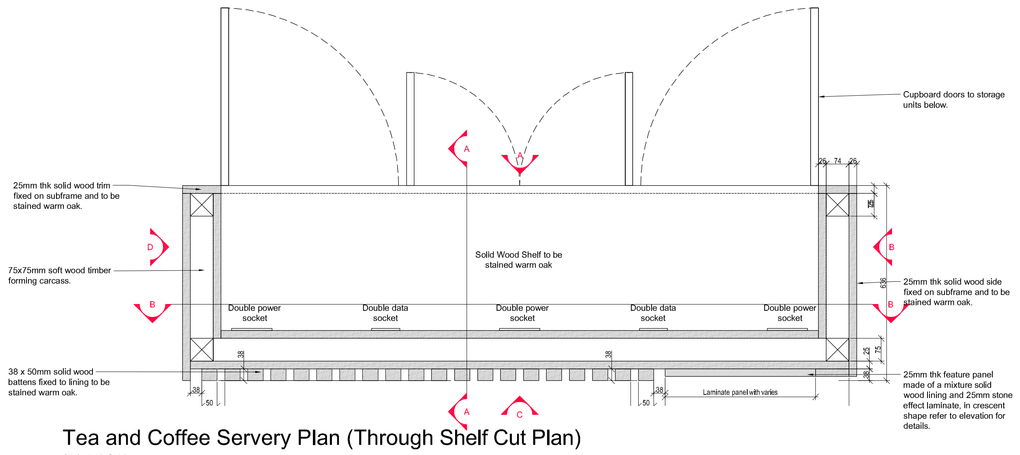


Tea and Coffee Servery Plan (Through Shelf Cut Plan)

Scale 1:10 @ A0

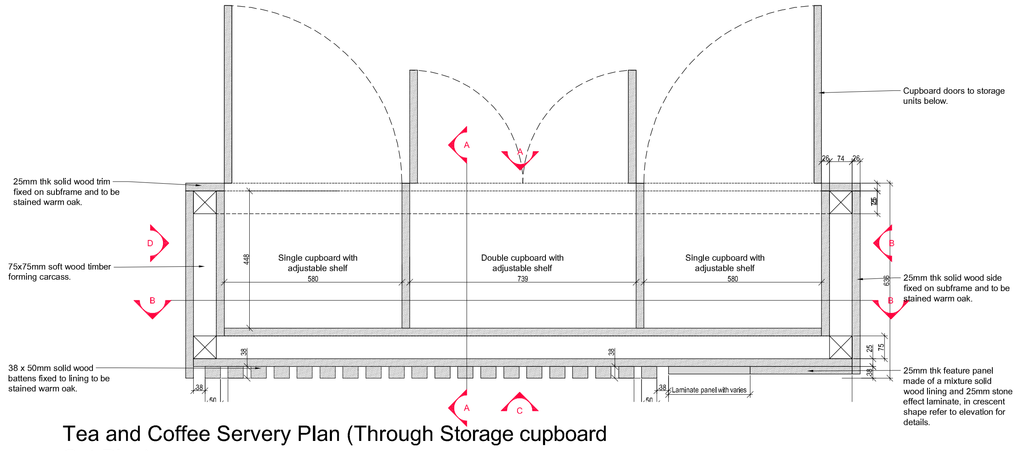


Tea and Coffee Servery Plan (Through Storage cupboard Cut Plan)

Scale 1:10 @ A0

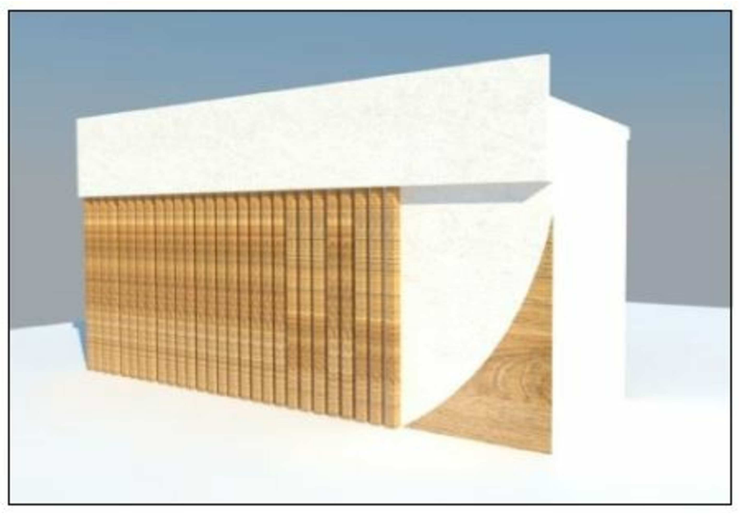


Tea and Coffee Servery Example

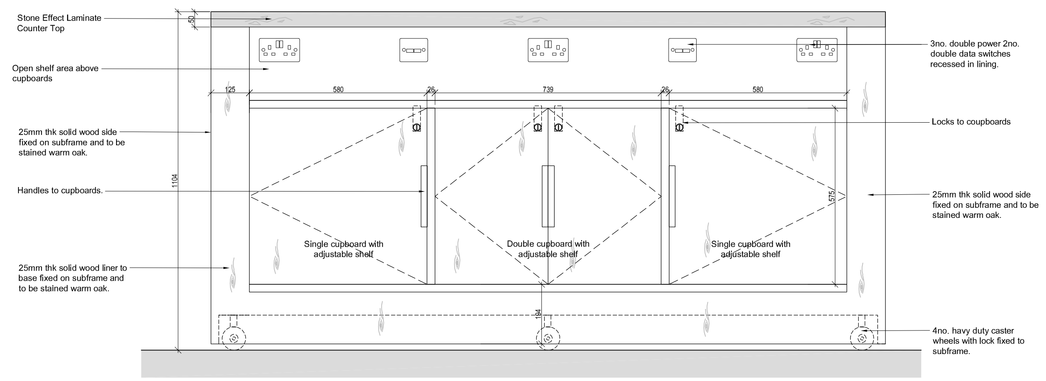


Tea and Coffee Servery Elevation A

Scale 1:10 @ A0

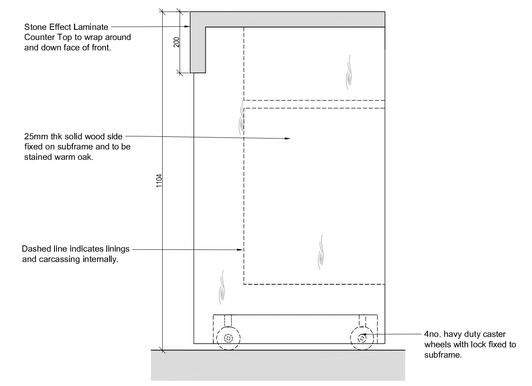


Tea and Coffee Servery Elevation B

Scale 1:10 @ A0

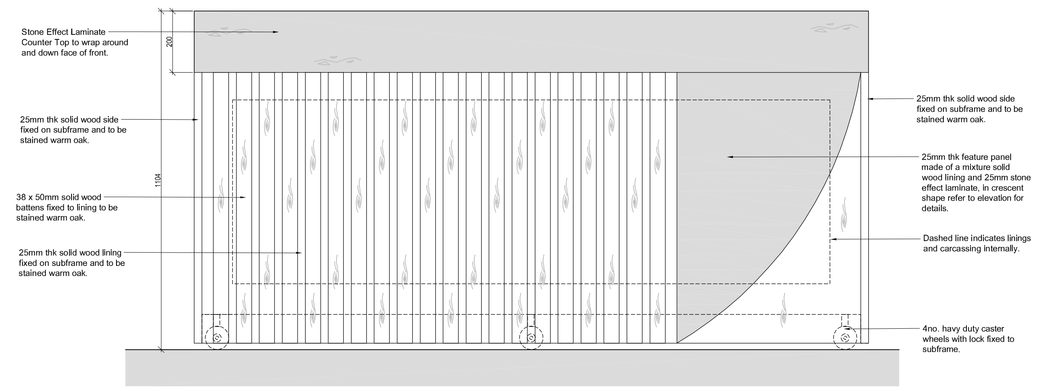


Tea and Coffee Servery Elevation C

Scale 1:10 @ A0

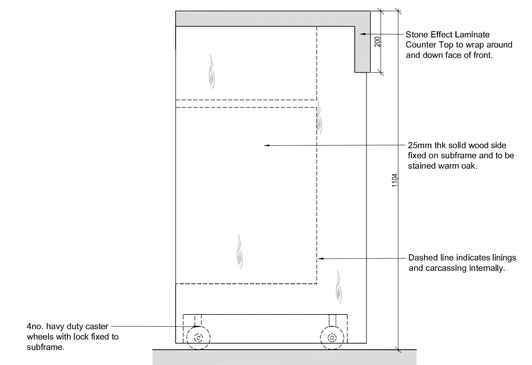


Tea and Coffee Servery Elevation D

Scale 1:10 @ A0

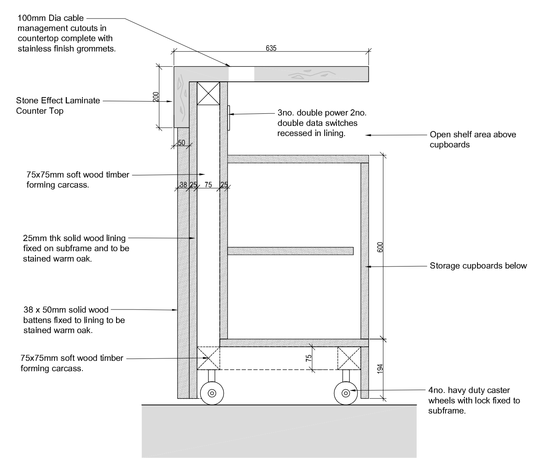

Tea and Coffee Servery Section A-A

Scale 1:10 @ A0

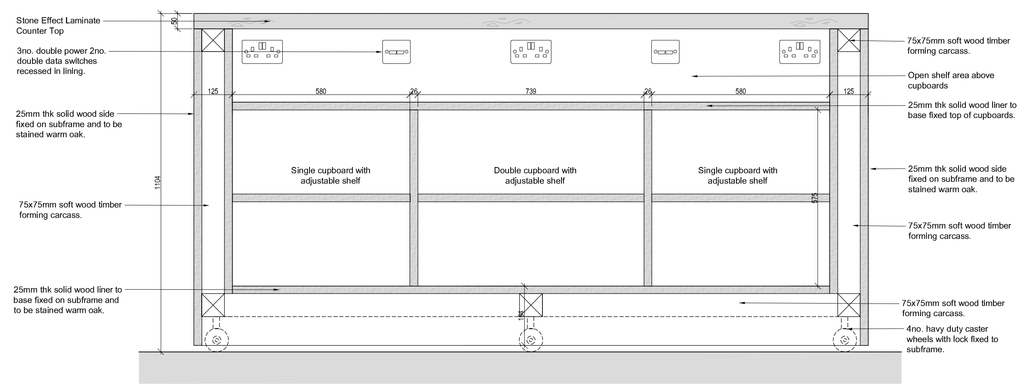

Tea and Coffee Servery Section B-B

Scale 1:10 @ A0

0 0.5m 1m 2m

1:10

Notes

Tea and Coffee Servery

Contractor shall allow for supplying and installing new Tea and Coffee Servery to be formed using 75x75mm softwood timber carcassing lined generally with 25mm thk hardwood. 38x50mm hardwood timber battens are to be fixed to face of podium along with 25mm feature Stone laminate and hardwood stained crescent shape panel. Servery to be finished with 50mm Stone effect laminate worktop. Allow for provide cable management grommets in locations shown in worktop and to also provide Heavy duty caster wheels with locking mechanism. Cupboards are to be provided as shown complete with hinges, locks and handles. Tea and Coffee Servery shall be made bespoke and final details to be confirmed by the contractor. All works in accordance with Preambles N12/360A.

THIS DRAWING IS TO BE READ IN CONJUNCTION WITH ALL ACCOMPANYING INFORMATION

Rev	Description	Date	Dr by	App by
C	revised for stage 4	09.06.2022	RAB	SB
B	revised following client meeting 10.05.22	13.05.2022	RAB	SB
A	revised following internal review	05.05.2022	RAB	SB

original by	date created	Approved by
RAB	28.03.2022	SB

AHR Building Consultancy Ltd
5th Floor
55 Princess Street
Manchester
M2 4EW
United Kingdom

T +44(0)161 8287900
E manchester@ahr.co.uk
www.ahr.co.uk

client
Manchester Metropolitan University

project
Righton Building
Study Space

drawing
Tea and Coffee Servery Details

project number	scale	
2022.00195 . 004	1:10	@A0
drawing number	rev	issue status
MMU-RB-SS-70-003	C	Stage 4

This drawing is to be read in conjunction with all related drawings. All dimensions must be checked and verified on site before commencing any work or producing shop drawings. The originator should be notified immediately of any discrepancy. This drawing is copyright and remains the property of AHR.

Client Project Reference - 00326