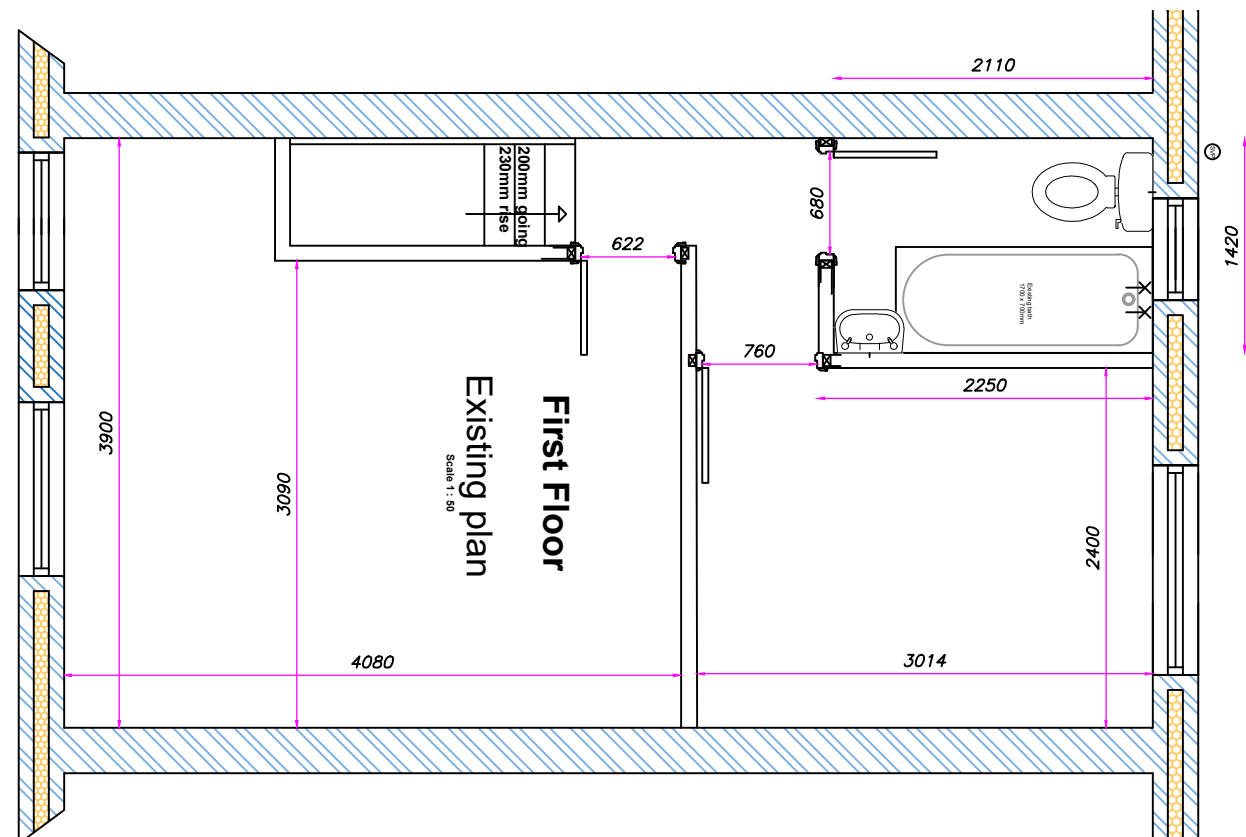
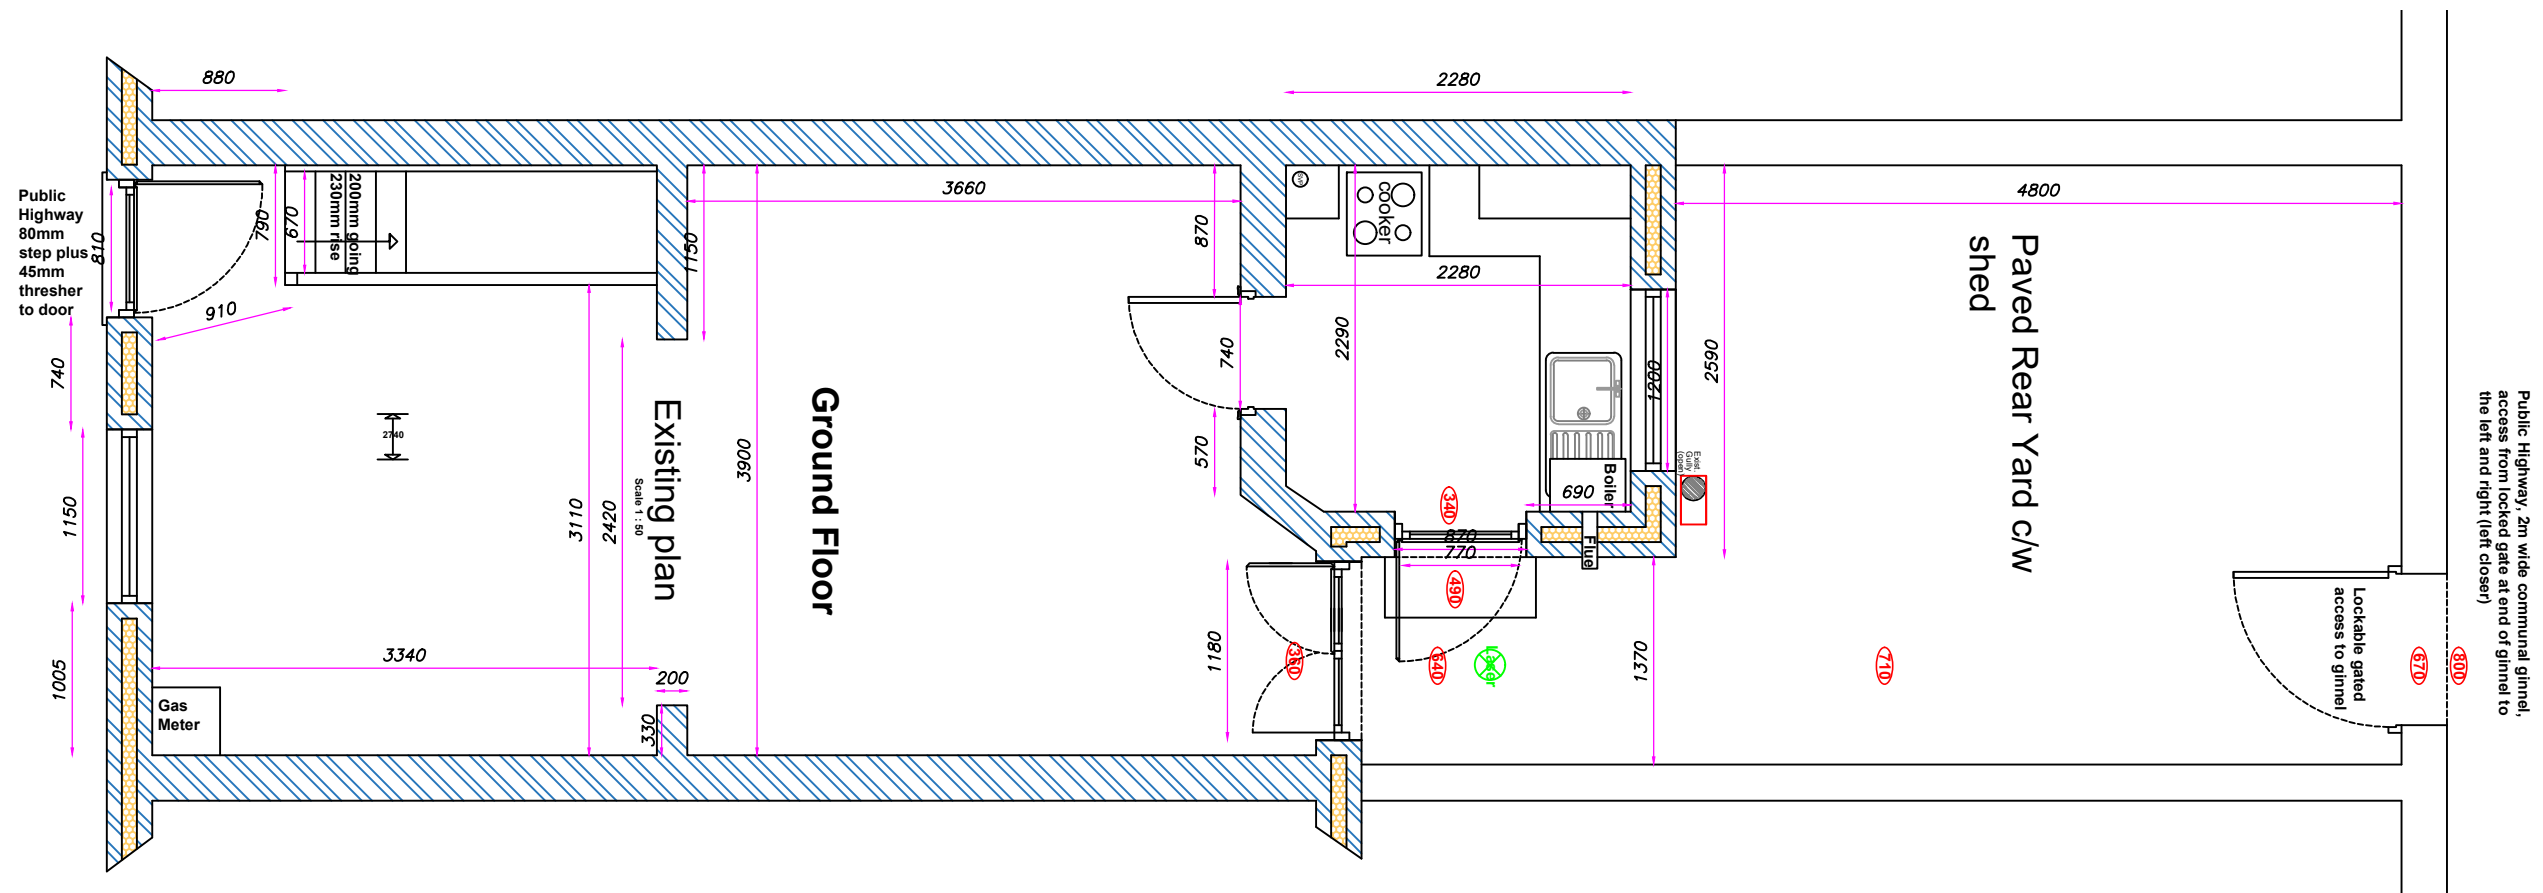


Neil Brickles - Technical Officer. Manchester Local Care Organisation. Directorate for Children and Families. Unit 1, 29 Poland St. Ancoats. Manchester. M4 6AZ Tel No : 0161 277 1704 - 07903 244482	Drawn By: N.B.	Date: 09/05/2019	I agree to M.L.C.O.'s proposed plans Signed Date	Feasibility - Level Access Shower Room, Access front and rear Patrick Smith 22 Lowthorpe St Manchester M14 7WP
	Scale: VAR	Paper Size: A3		