

NOTES

1. GENERAL:
11. DO NOT SCALE FROM THIS DRAWING. CHECK ALL DIMENSIONS AND CONDITIONS ON SITE.
12. ALL WORKS TO BE CARRIED OUT IN ACCORDANCE WITH CURRENT HEALTH & SAFETY (INCLUDING CDM) REGULATIONS. ALL WORKS TO COMPLY WITH CURRENT BRITISH STANDARDS, CODES OF PRACTICE, BUILDING REGULATIONS AND APPROPRIATE EUROPEAN STANDARDS.
13. ALL STRUCTURAL WORK IS TO BE CARRIED OUT IN ACCORDANCE WITH THE STRUCTURAL ENGINEER'S DETAILS AND CALCULATIONS.
14. PRECISE POSITIONS OF ALL FIXTURES AND FITTINGS IS SUBJECT TO CONFIRMATION ON SITE.
15. THIS DRAWING IS PRODUCED FOR PLANNING APPLICATION ONLY AND SHOULD NOT BE USED FOR ANY OTHER PURPOSES.


LEGEND:

— DENOTES ORIGINAL EXISTING WALL

— DENOTES NON-ORIGINAL EXISTING WALL


— DENOTES PROPOSED WORKS

NOTE: ALL CEILINGS AND WALLS HAVE BEEN DETERMINED BY NON-INTRUSIVE VISUAL INSPECTION.

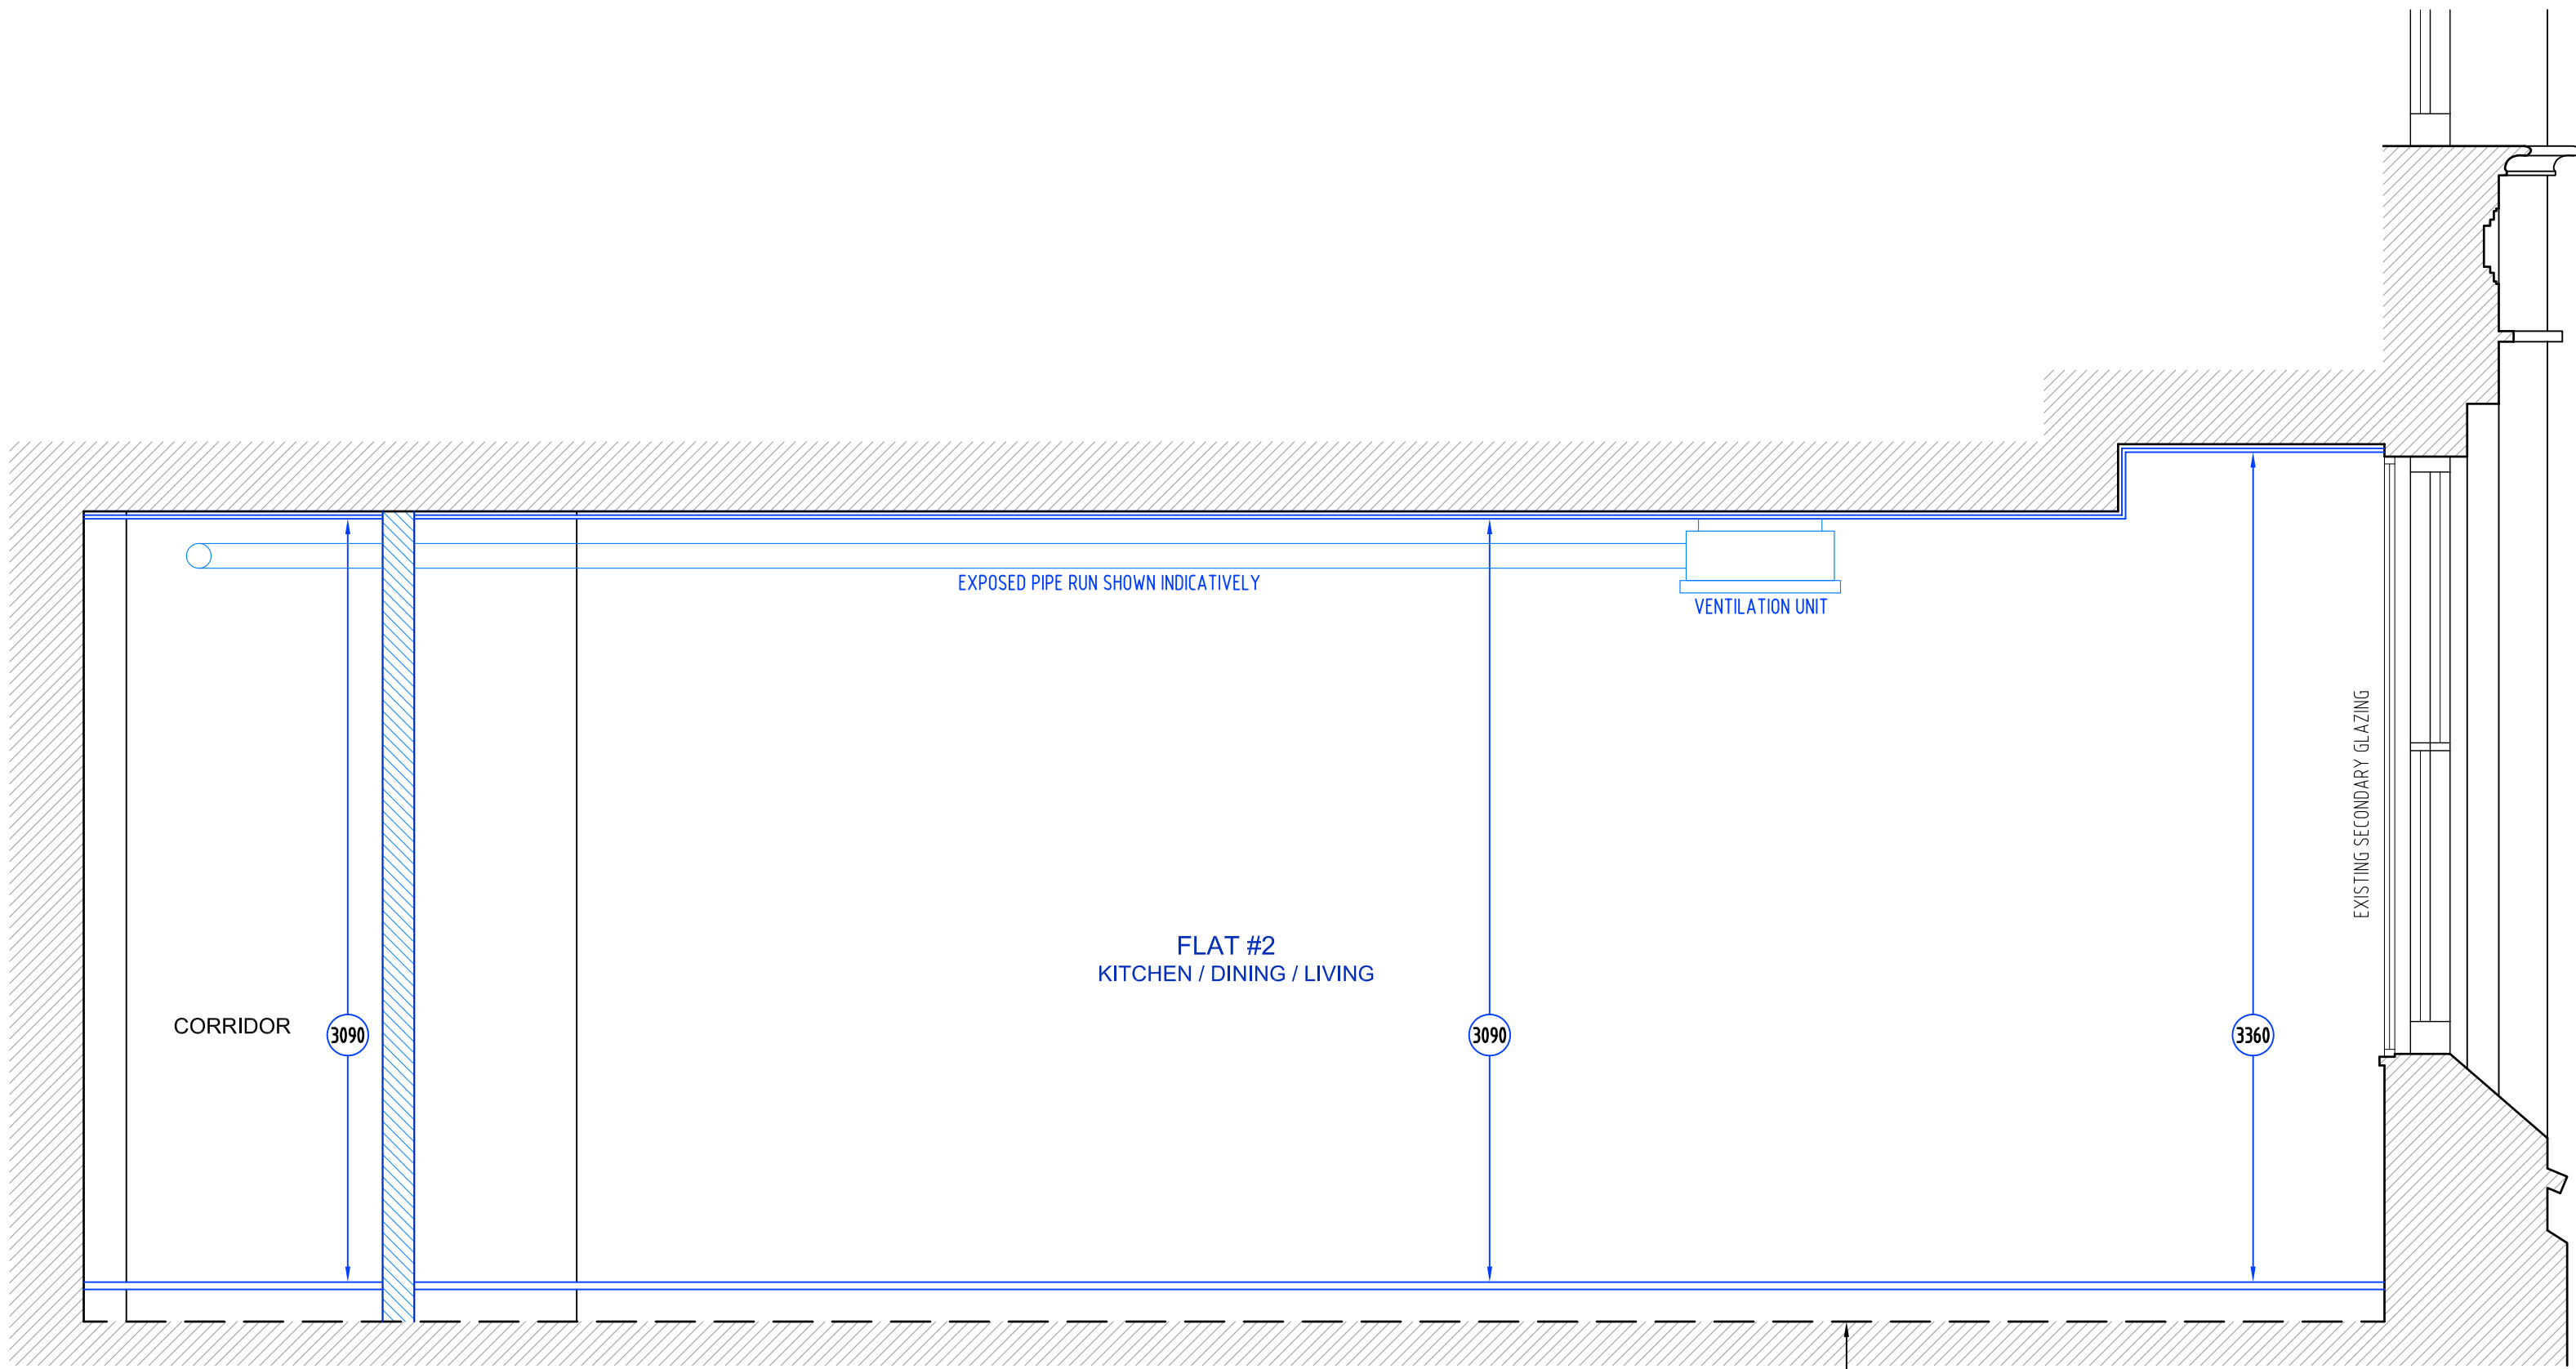

E PROPOSED SECTION
SCALE 1:25

ASSUMED ORIGINAL FLOOR LEVEL
(NOT OBSERVED).

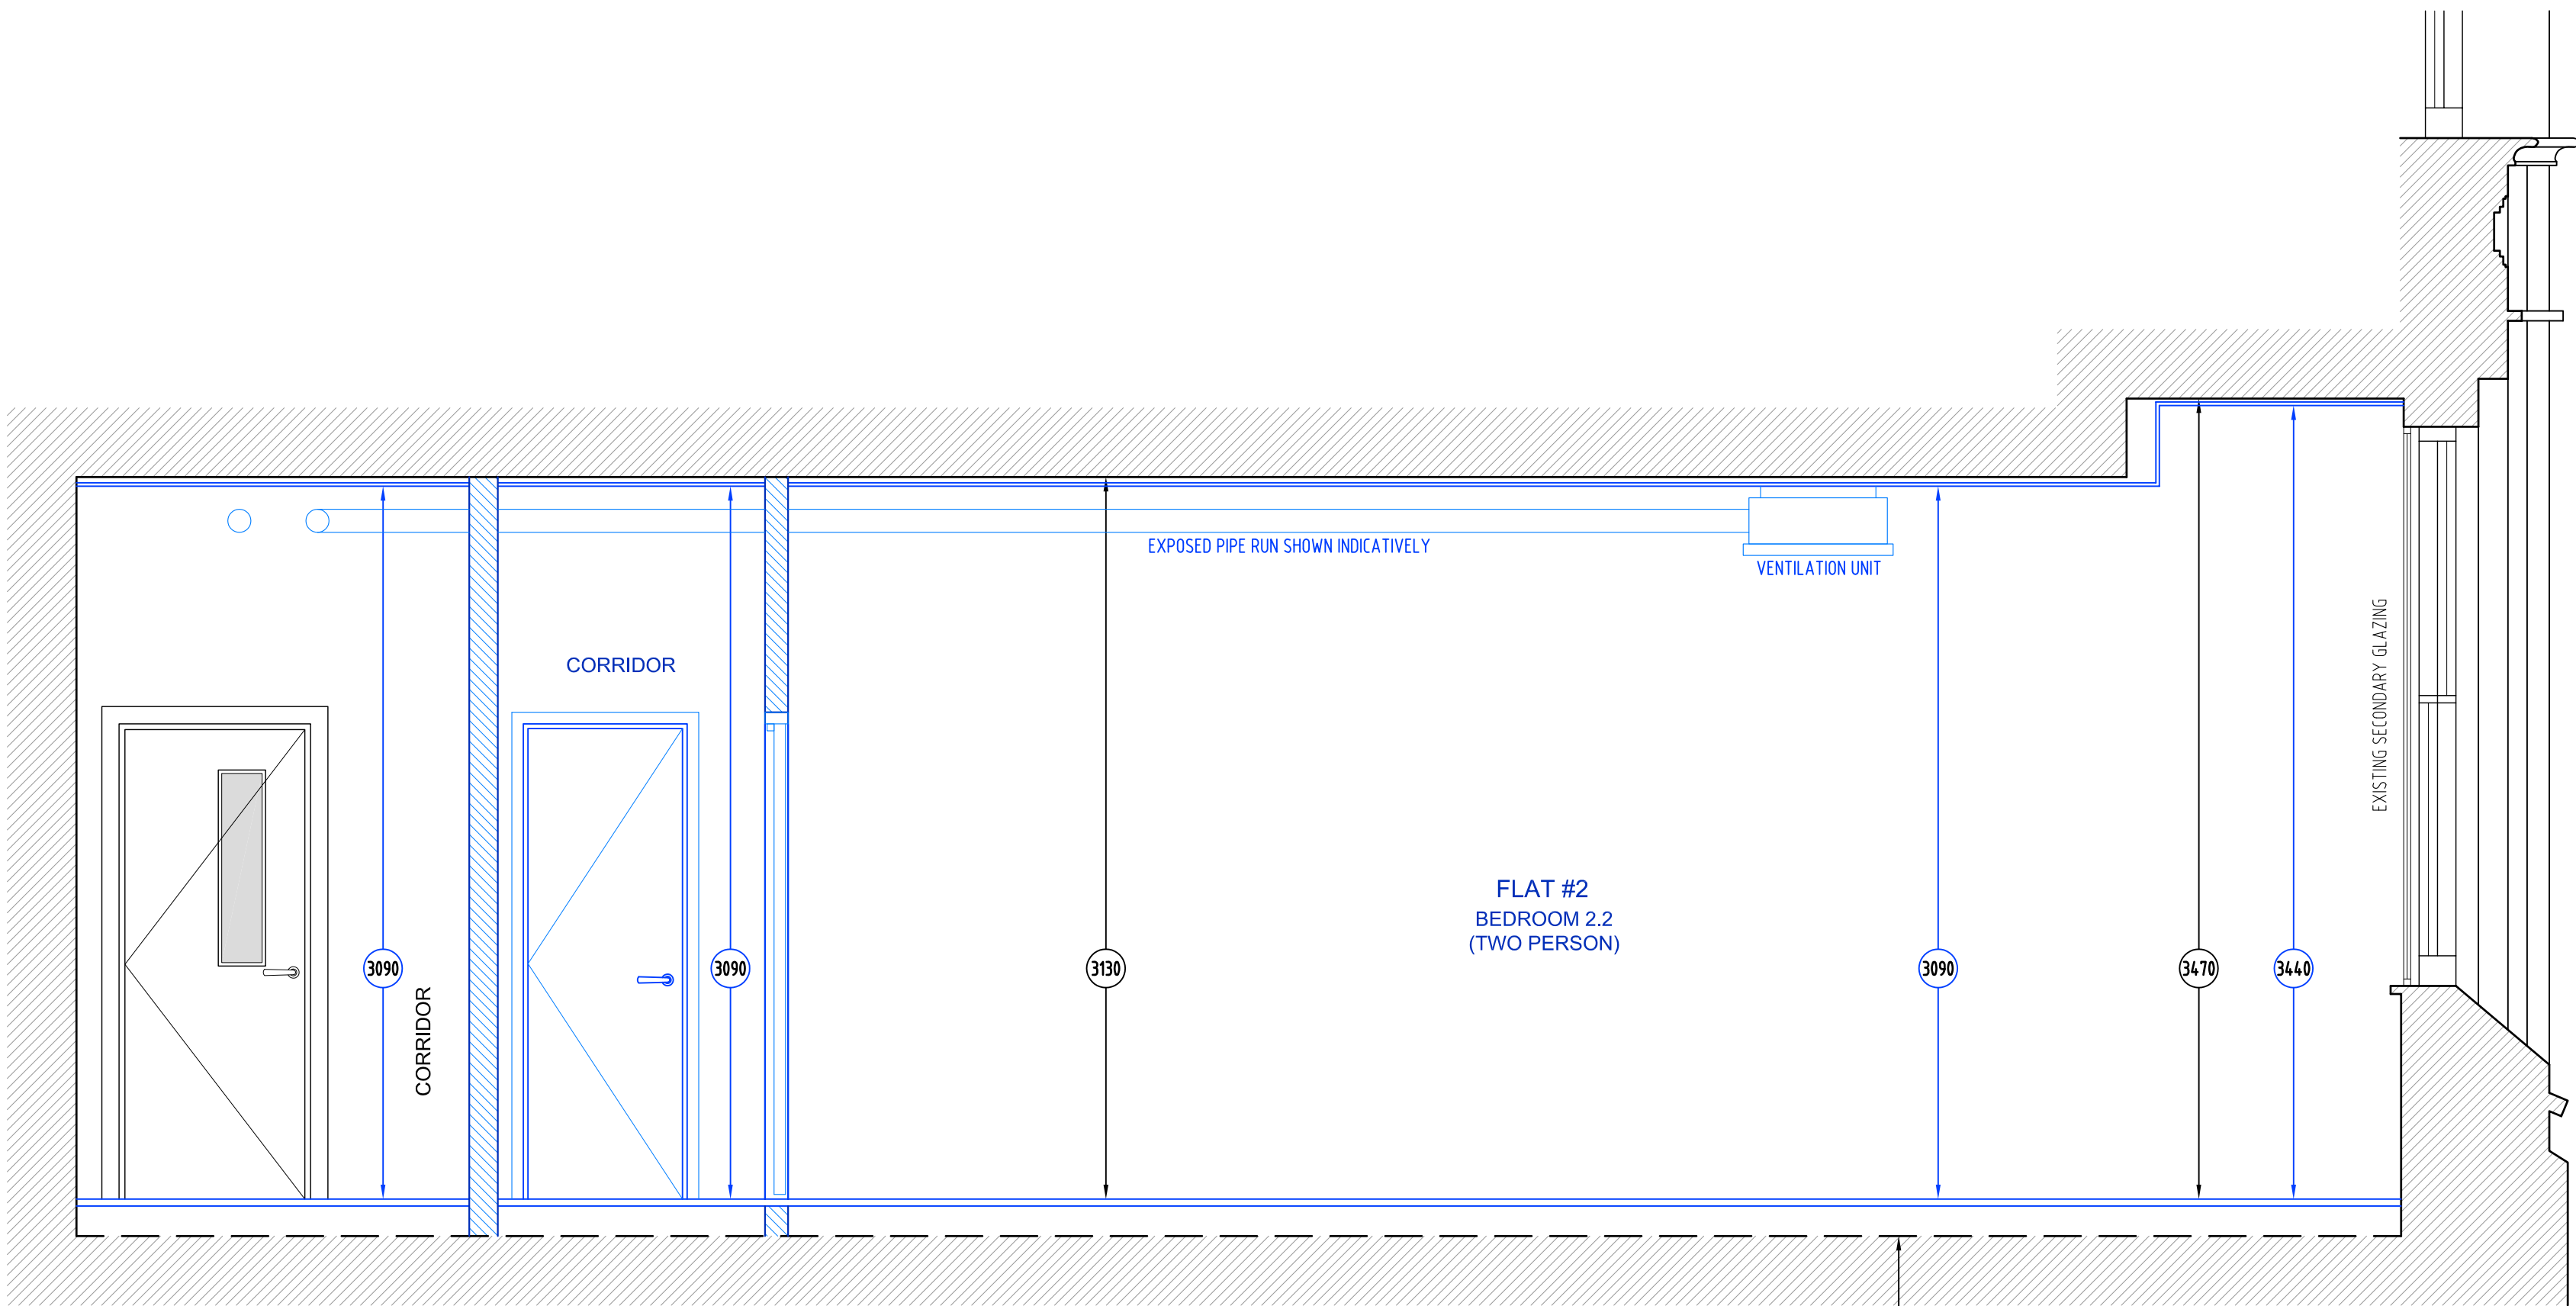

F PROPOSED SECTION
SCALE 1:50

ASSUMED ORIGINAL FLOOR LEVEL
(NOT OBSERVED).

SCALE BAR
(1:25 @ A1)
(1:50 @ A3)



REV	DATE	DESCRIPTION	BY
—	—	—	—
DRG STATUS		PLANNING	
DRAWN BY		ISP DRAWING SOLUTIONS	
JOB TITLE		YORKSHIRE BUILDING SOCIETY 17 PICCADILLY, MANCHESTER	
DRG TITLE		SCHEME D – PROPOSED WORKS SECTIONS E–E & F–F	
JOB NO		DRG NO	REV
1192		P.4134	/
SCALE		1:25 @ A1	1:50 @ A3
DRN		DATE	IP
		06/2022	