

1

Existing Site Map

1:1000


Mr & Mrs Imran

18 Bute Street Manchester M40 9NY


Dwg no

Date: 25.05.22




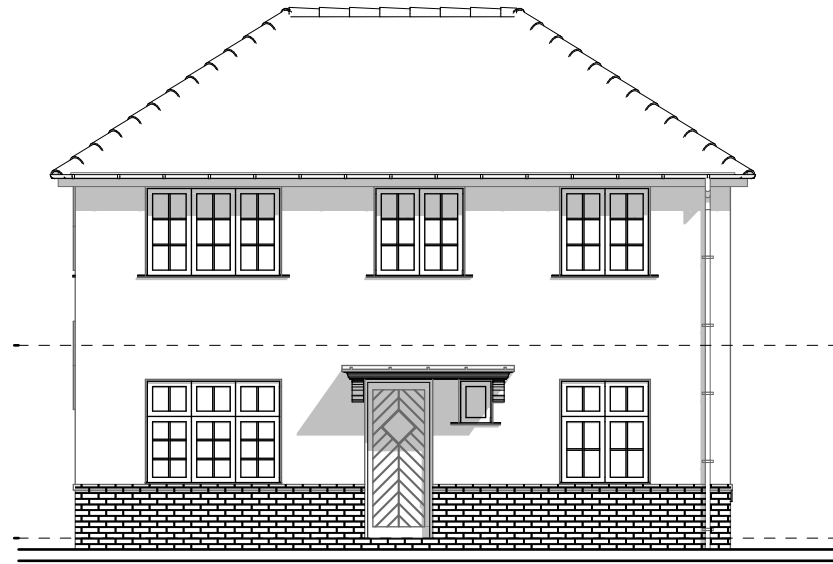


1 E Elevation 1:100

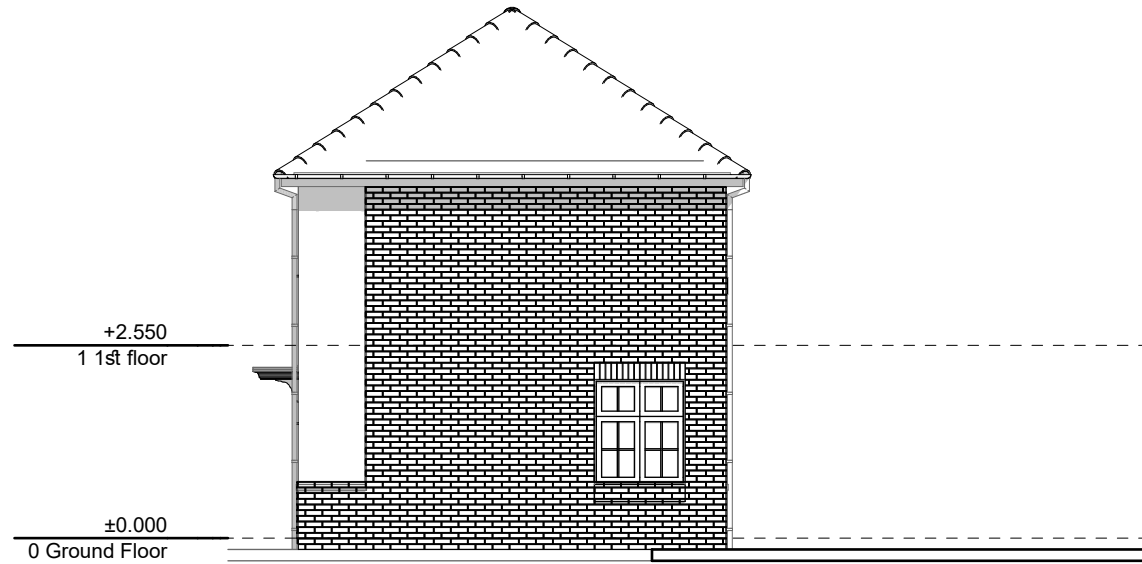

2 N Elevation 1:100

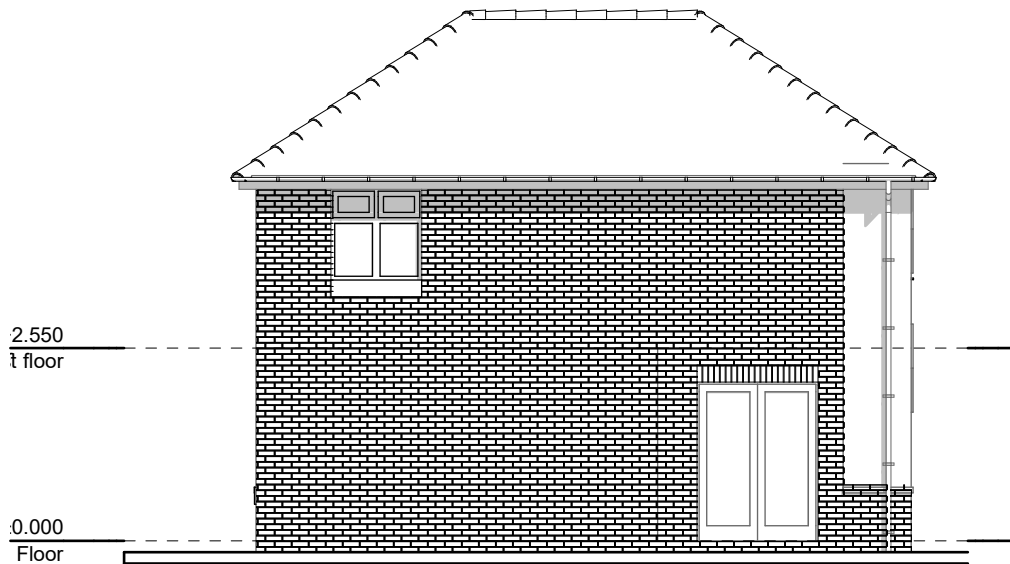

3 W Elevation 1:100

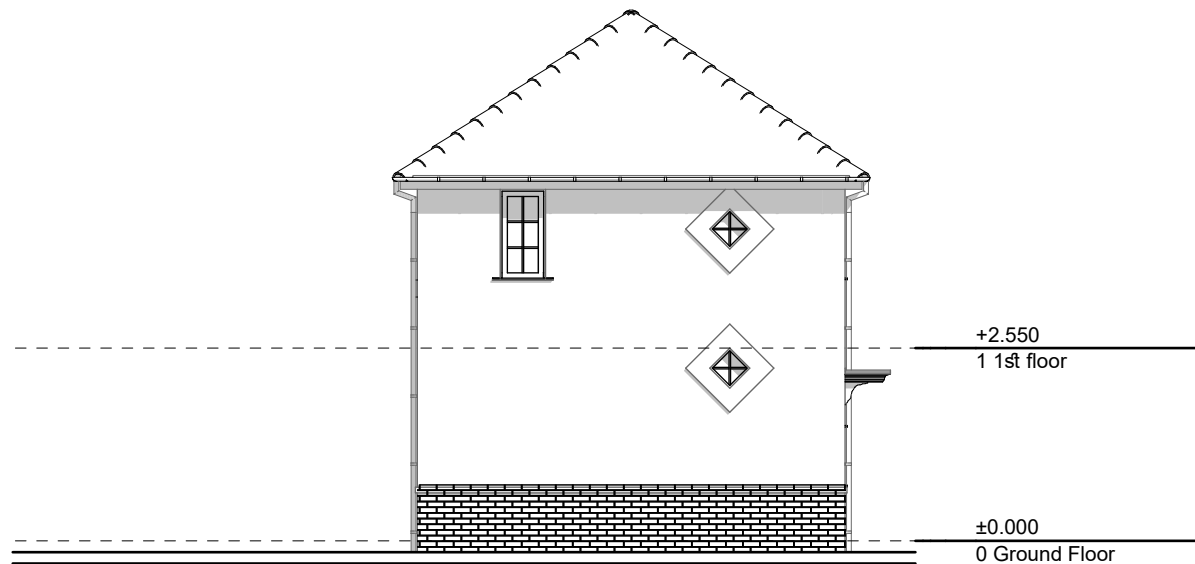

4 S Elevation 1:100

EXISTING ELEVATIONS

Mr & Mrs Imran
18 Bute Street Manchester M40 9NY


Dwg no A.01.1 Date: 25.05.22



granting license for use of this information by any other party is done so on the conditional basis that the licensee carries out their own dimensional checks for accuracy, otherwise the use of this information is prohibited.

Approx dims indicated. Do not scale from plan. All work subject to Statutory approvals & Party Wall etc Act requirements. 3D visuals for illustration only. Including any associated BIMs, modelling Contractor to check all dimensions on site prior to placing orders for materials or for fabrication purposes. NOTE: Where plans are generated from dimensions and photos provided by client, the contractor must check for accuracy & workability prior to commencement, any discrepancy must be reported immediately.

E-03

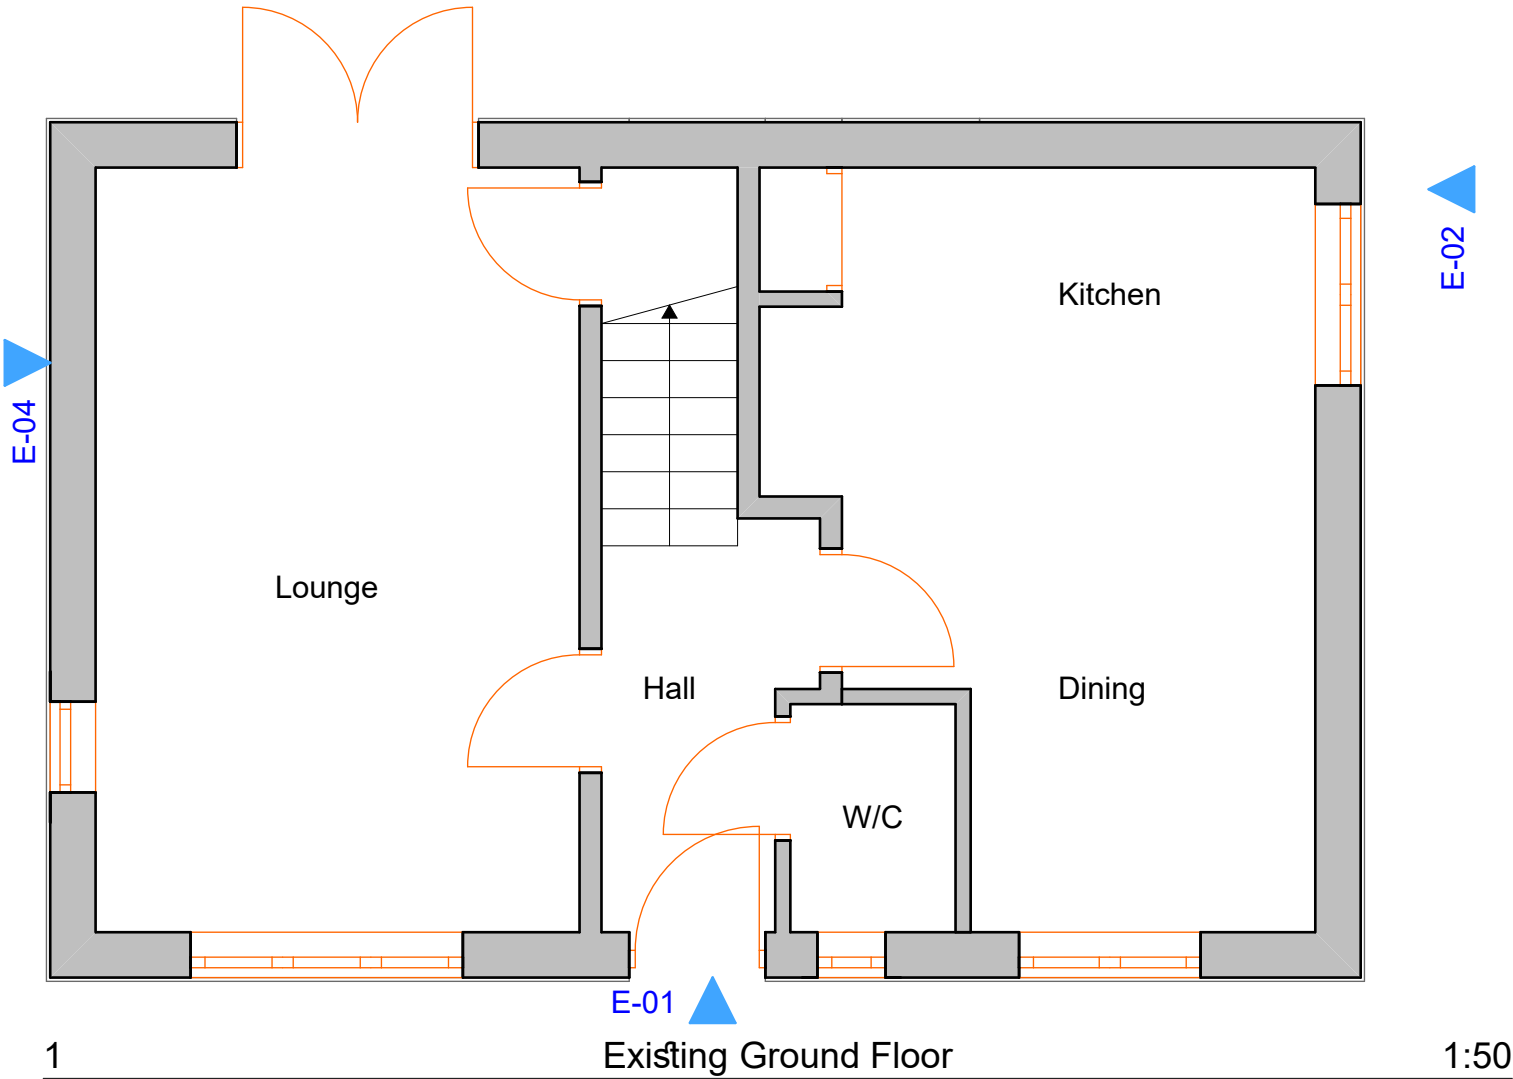

Mr & Mrs Imran
18 Bute Street Manchester M40 9NY



Dwg no A.01.2 Date: 25.05.22



Approx dims indicated. Do not scale from plan. All work subject to Statutory approvals & Party Wall Act requirements. 3D visuals for illustration only. Including any associated BIM modelling Contractor to check all dimensions on site prior to placing orders for materials or for fabrication purposes. NOTE: where plans are generated from dimensions and photos provided by client, the contractor must check for accuracy & workability prior to commencement, any discrepancy must be reported immediately.


Mr & Mrs Imran
18 Bute Street Manchester M40 9NY

Dwg no: A.01.3 Date: 25.05.22

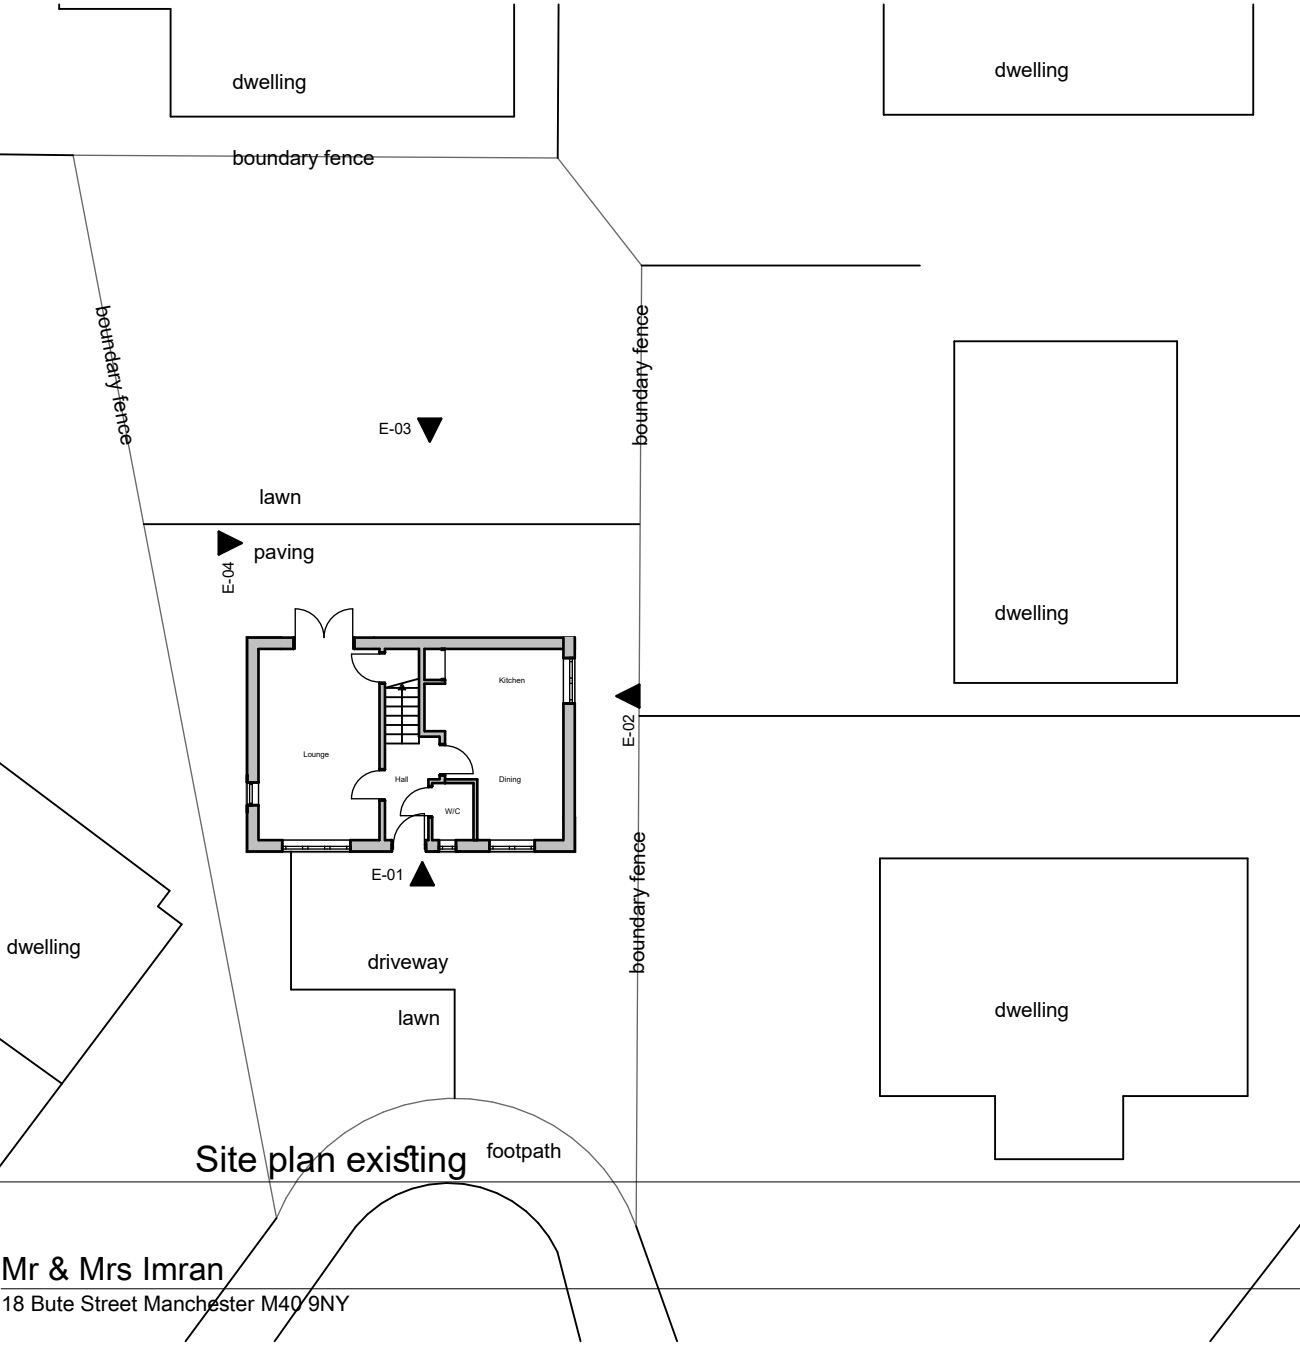 



1 Proposed East Elevation 1:100

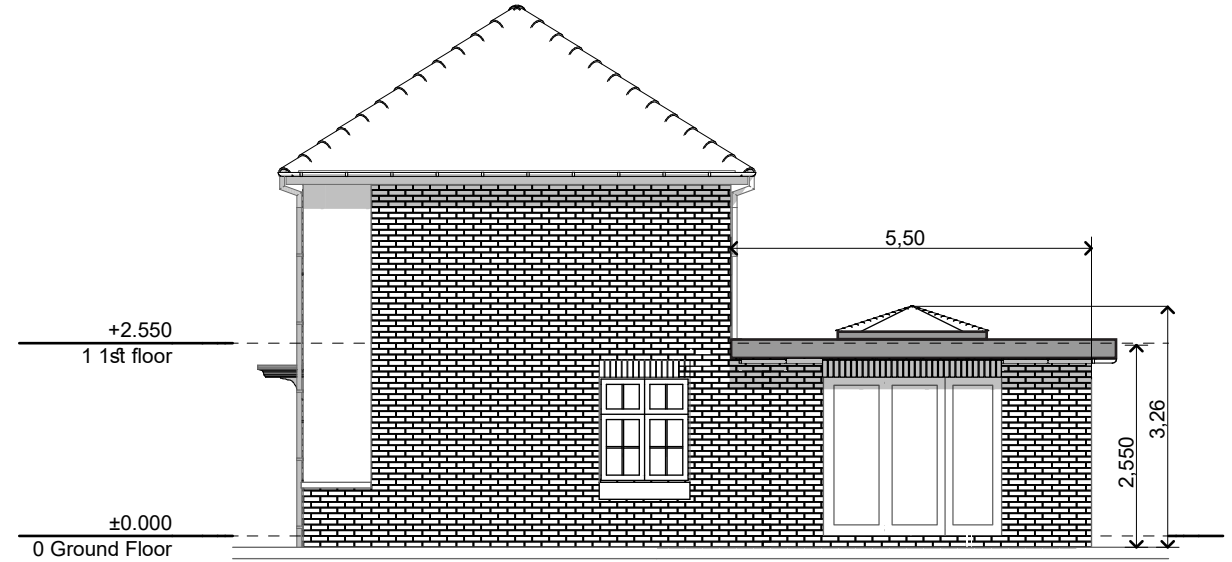


2 Proposed North Elevation 1:100

External Materials;
All external materials to be used in the proposed extension shall match those used to construct the main dwelling
Obscured glazing to the new shower room window



3 Proposed West Elevation 1:100

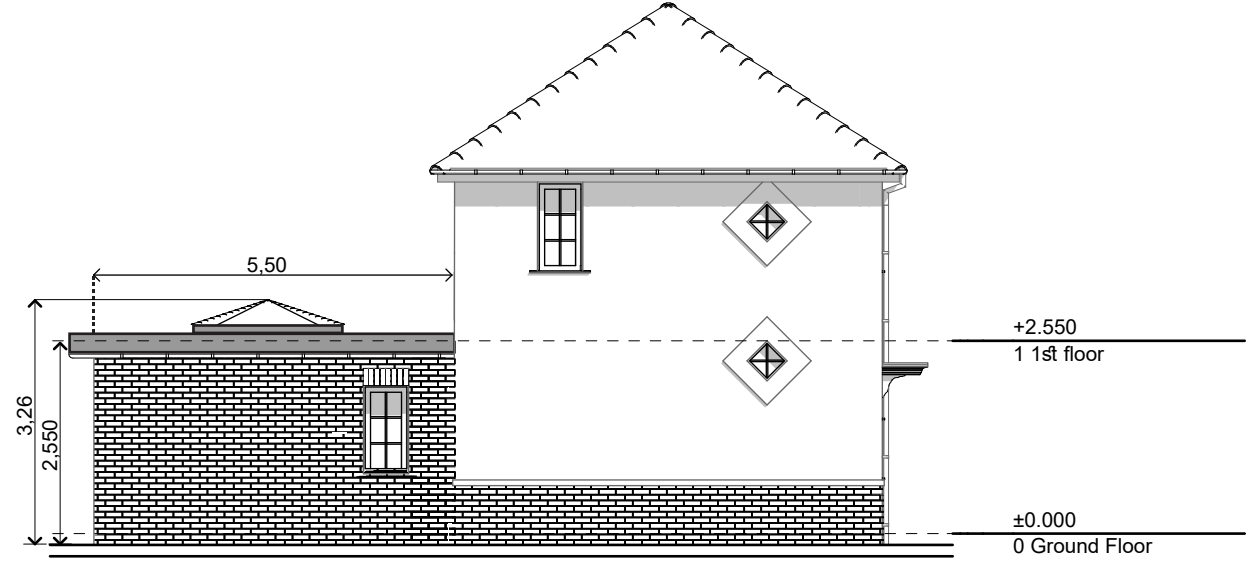

4 Proposed South Elevation 1:100


Proposed Elevations Flat Roof Plan with Roof Lanterns/Lights

Lantern height may varies in narrow fractions ±

Mr & Mrs Imran
18 Bute Street Manchester M40 9NY

Dwg no: A.02.1 Date: 25.05.22



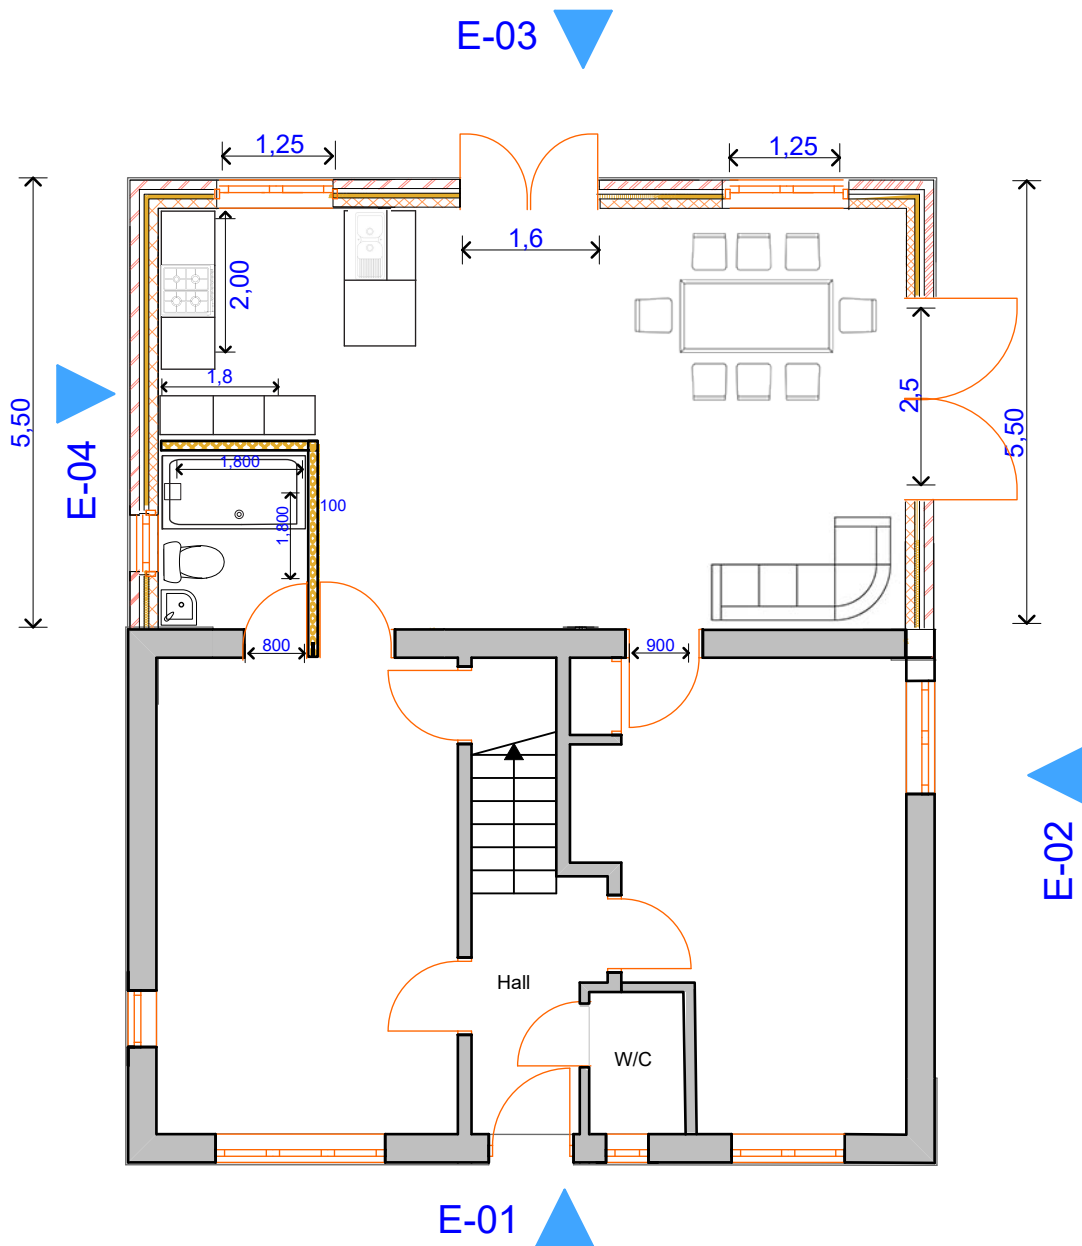

Proposed Ground Floor

Mr & Mrs Imran

18 Bute Street Manchester M40 9NY

Dwg no A.02.2

Date: 25.05.22

1:50 scalebar (m)




1:100 scalebar (m)

Proposed Site Plan

Mr & Mrs Imran
18 Bute Street Manchester M40 9NY

Dwg no: A.02.3 Date: 25.05.22

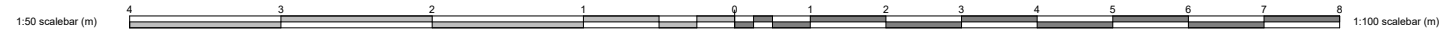

dwelling
2 Mervill Ave, Manchester M40 9NZ

dwelling
1 Mervill Ave, Manchester M40 9NZ

boundary fence


Lawn

boundary fence

boundary fence

Paving

E-03

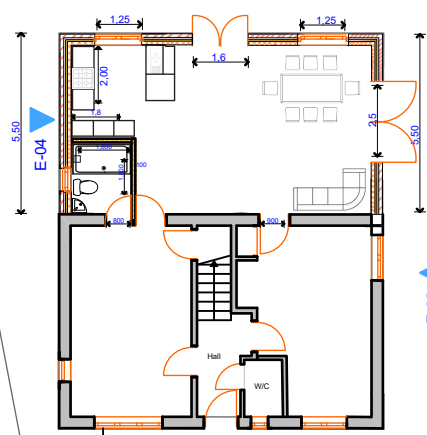

driveway

lawn

footpath

dwelling

dwelling

1 Woodvill Terrace Manchester M40 9QH

dwelling