


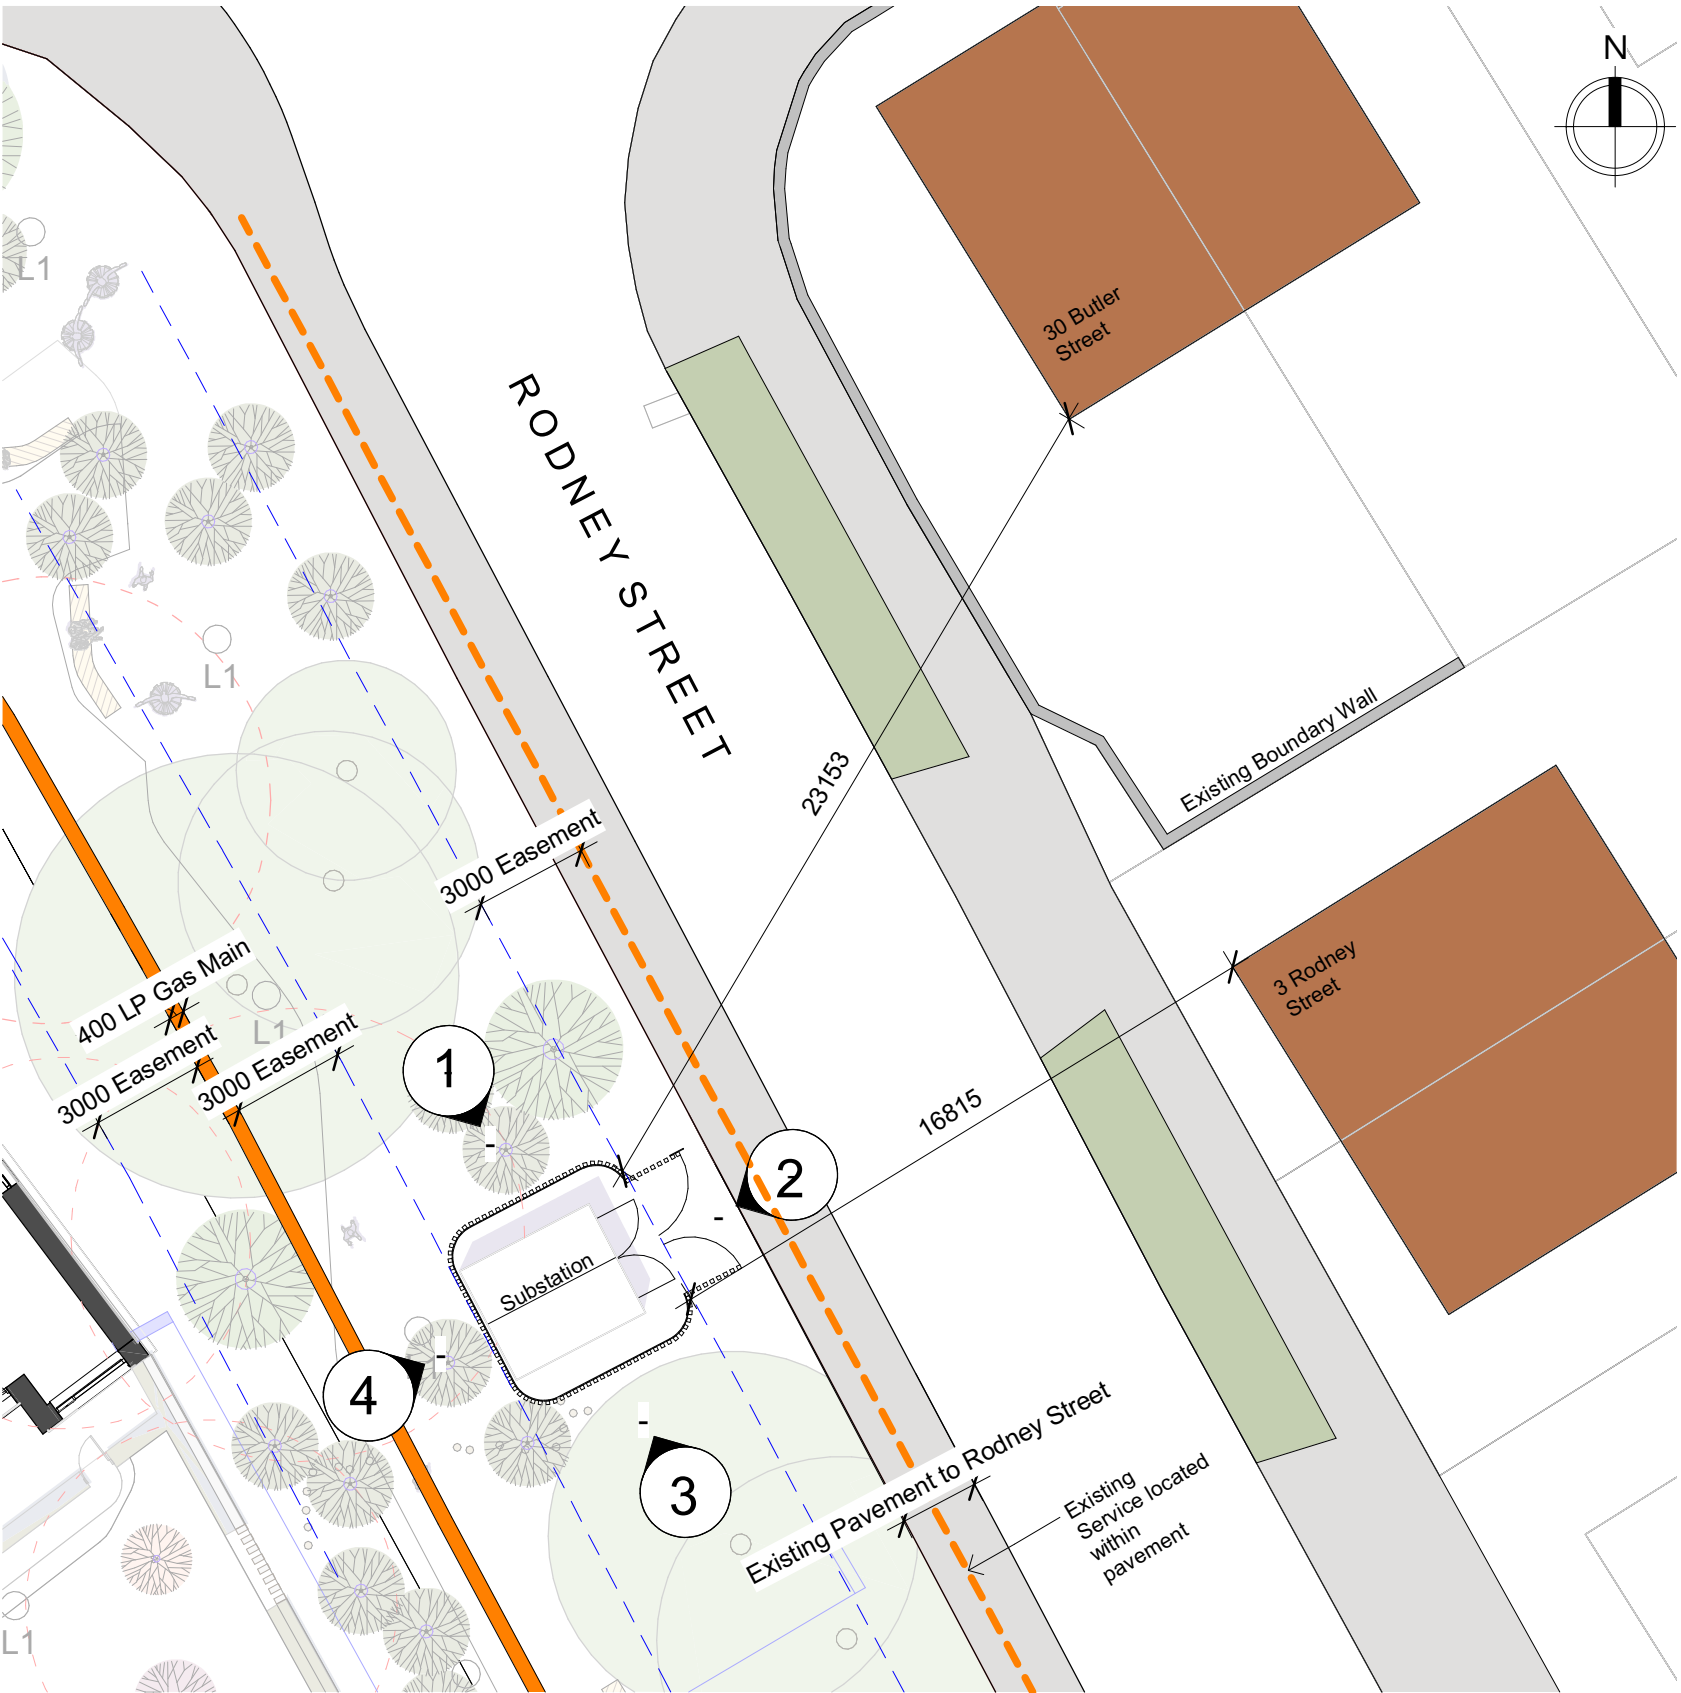


Sub Station Plan

1 : 200

SCALE 1:200




View From South Looking Along Green Strip

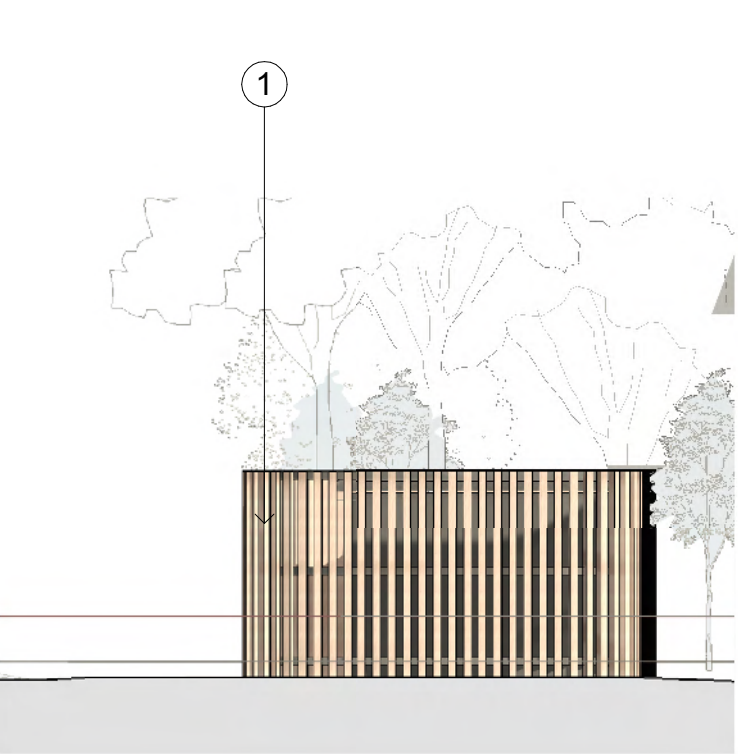

Elevation 1

1 : 100


SCALE 1:100

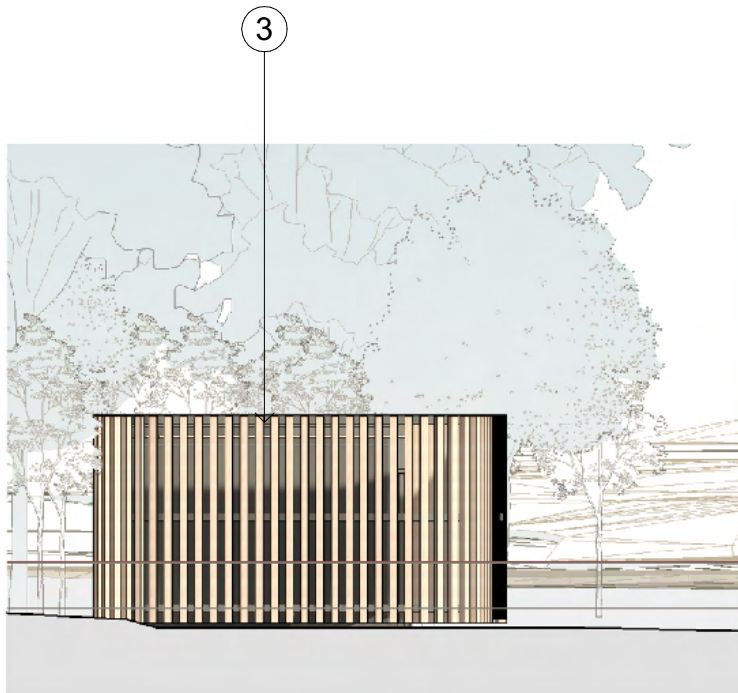

Elevation 3

1 : 100


SCALE 1:100

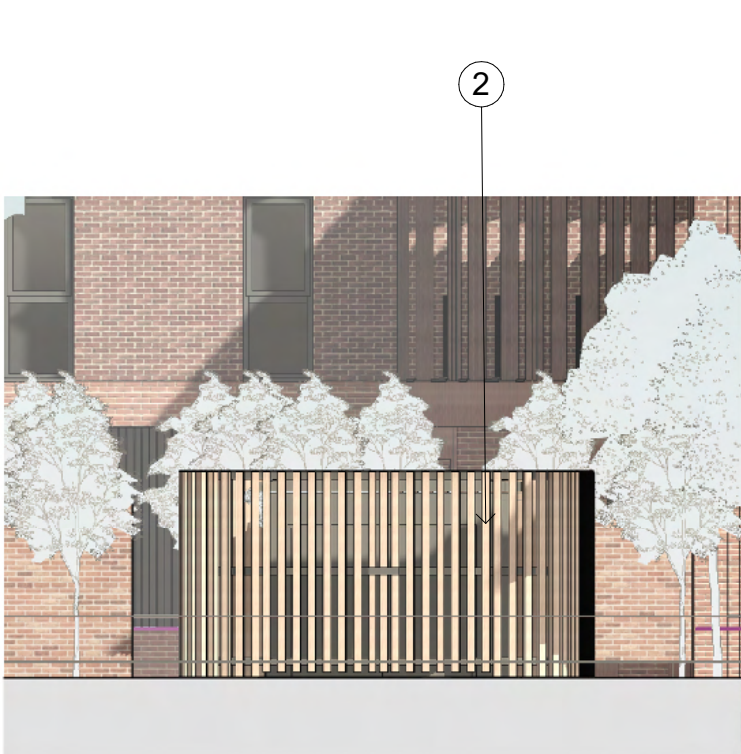

Elevation 2

1 : 100

SCALE 1:100

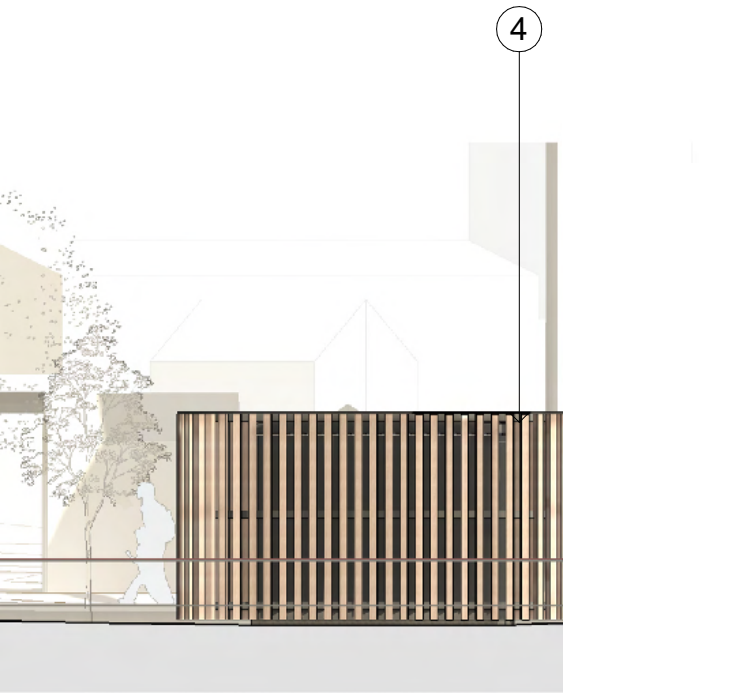

Elevation 4

1 : 100

SCALE 1:100



View From Rodney Street Looking Towards Substation and Block B

B

Note:
Do Not Scale from this drawing.
Dimensions are to be checked on site.
If in doubt please ask.

Materials	
1	100mm x 100mm Hardwood post @2.7m fixed intermittently with post anchors
2	Double gate opening (width of substation)
3	GRP Substation - based on ENWL details and sizing provided by the contractor
4	Galvanised Steel substructure colour to match scheme metalwork

PL1	10.06.22	PW	Planning Issue
Rev	Date	Intls	Details

© The moral rights of the author are hereby asserted.
This drawing and design is the sole property of Buttress Ltd and must not be reproduced without permission.
Buttress Ltd is Registered in England and Wales: 5363573

Buttress

41 Bengal Street
Manchester
M4 6AF

T 0161 236 3303
E contact@buttress.net
W www.buttress.net

Project Title	This City residential development, Ancoats, Manchester
Client	Wates Construction Ltd
Location	Land to the west of Rodney Street, Manchester, M4 6JJ

Drawing ref Substation Details

Date	09/06/2022 16:19:51	Scale	As indicated
Checker	Checker	Orig Paper Size	A2

Job No: 9139 Status PLANNING

Project: Origin: Zone: Level: Type: Disc: Number: Rev:

RODSTA-BUT-ZZ-ZZ-DZ-A- 01075- PL1