


1:1000 0 10 20 30 50m




CGI image of proposed 135mm window reveal
Not to schedule



Location of proposed plots using 135mm window reveal
Not to scale

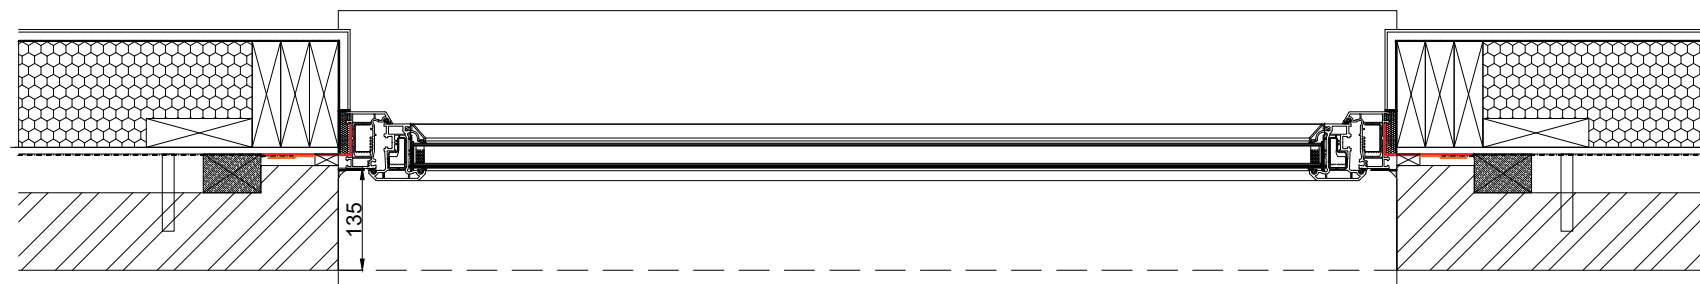

Proposed 135mm window reveal
Scale 1:10

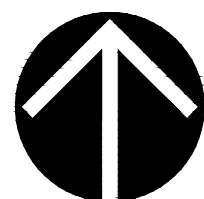

Project Title
Former Manchester College
Moss Hey Drive
Northenden

Drawing Title
Proposed Window Reveal
applied to plots 143-154
and 214-222 only

Scale	Drawn By	Checked By	Authorised By
1:10	MH	MH	MH
	Date 05.08.22	Date 05.08.22	Date 05.08.22
Job No.	Drawing No.	Revision	
	2131/WR/135	-	

Rev.	Description	Drawn	Date
------	-------------	-------	------

miller homes
Miller Homes Limited - North West Region
103 Dalton Avenue
Birchwood Park
Warrington
WA3 6YF

Telephone 0870 336 4700
www.millerhomes.co.uk