


General Notes


Do not scale from this drawing. Only work to written dimensions.

All site dimensions shall be verified by the Contractor on site prior to commencing any works.

This drawing is the property of Studio Square and copyright is reserved by them. The drawing is not to be copied or disclosed by or to any unauthorised persons without the prior written consent of Studio Square.

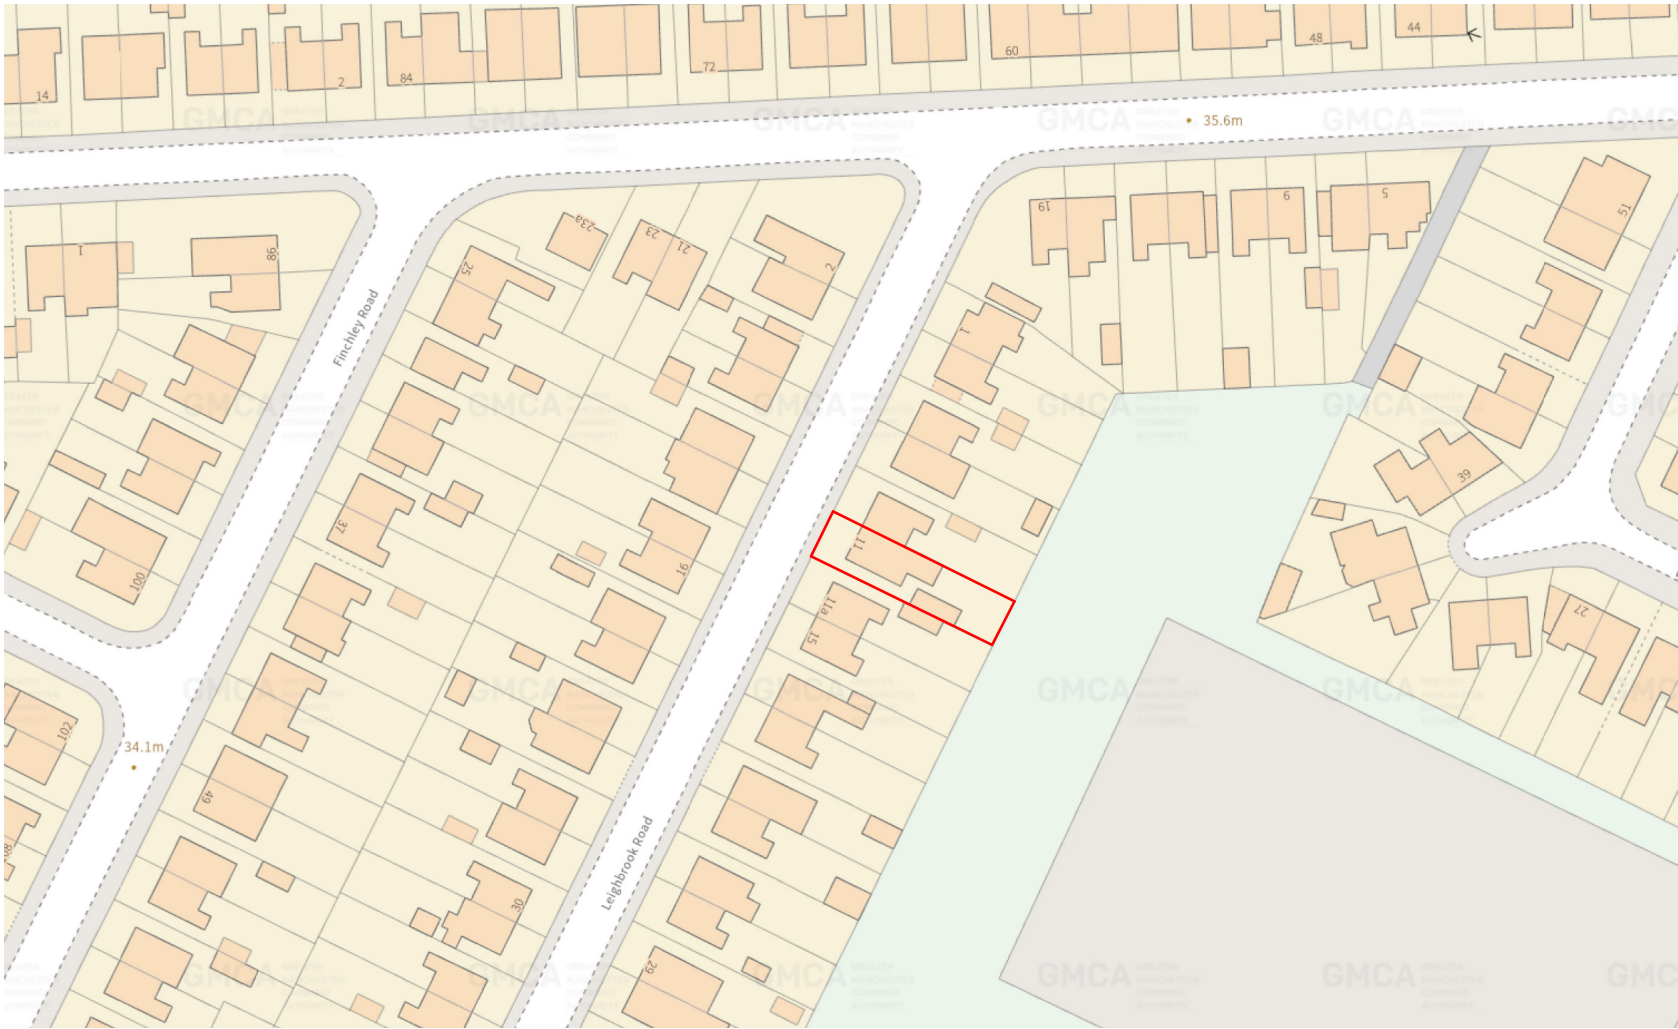

Site Location Plan

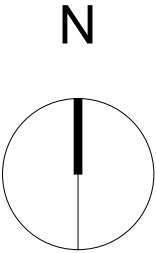

REV.	DATE	AMENDMENT
P01	09.08.22	Issue for Planning

CLIENT
Ms N. Malik

PROJECT
11 Leighbrook Road, Fallowfield

Scale @ A1 **1 : 1250**
Status **Stage 2**
Drawn By **AR**
Date **09.08.22**

Sheet Name:
Site Location Plan

STATUS	PURPOSE FOR ISSUE	Project NO.
S2	Planning	1057

Project No.	Orig.	Zone	Level	Type	Role	Dwg No.	Rev.
1057	-	SSQ	-XX	-XX	DR	A-02100	P01

STUDIO SQUARE

The Studio, No. 90 New North Road, Huddersfield, HD1 5NE
Email: hello@studio-square.co.uk
Web: www.studio-square.co.uk