


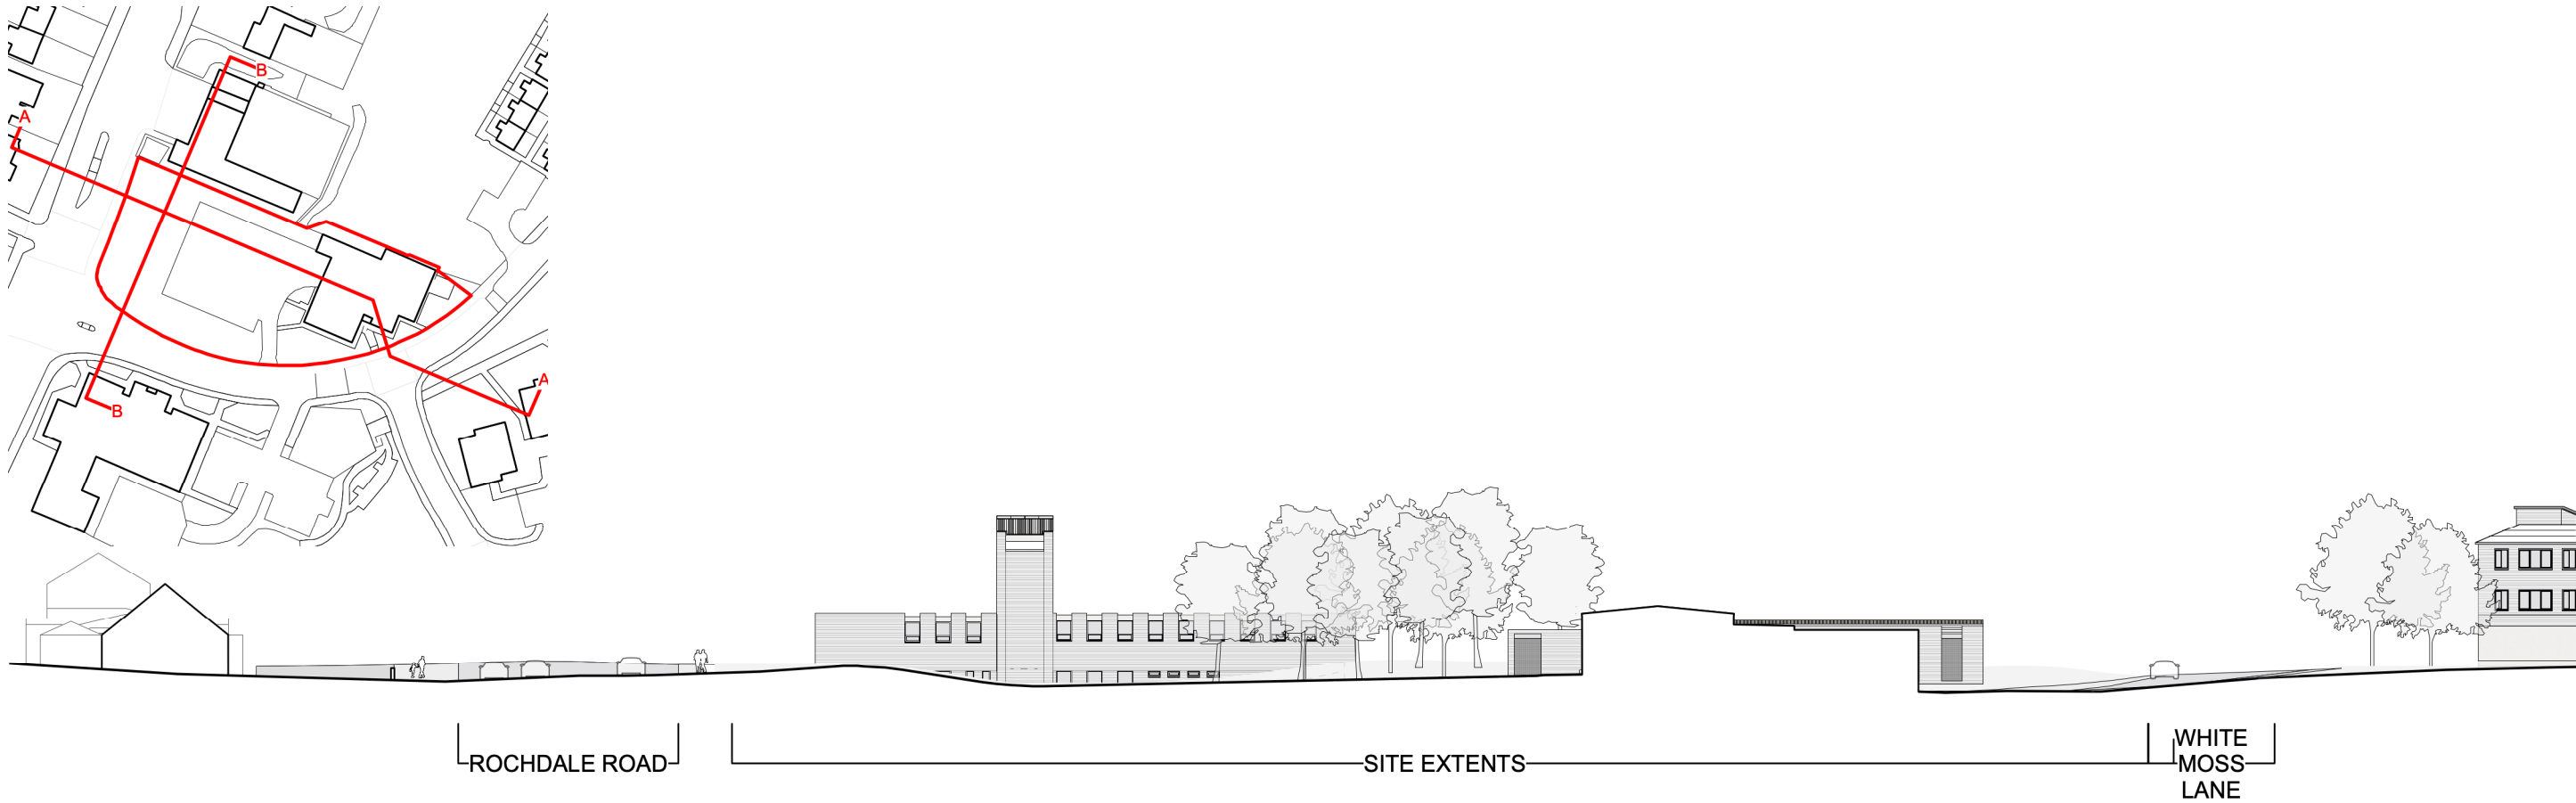

EXISTING SITE SECTION AA
1:500 @ A3



EXISTING SITE SECTION BB
1:500 @ A3

0M10M20M30M

© Copyright Ollier Smurthwaite Architects

REVISION	DATE	DESCRIPTION

CLIENT: IRFAN DFMA

PROJECT: FORMER VASA CLUB

ADDRESS: 283 WHITE MOSS LANE, CHARLESTOWN

DRAWING TITLE: EXISTING SITE SECTIONS A AND B

SCALE: 1:500@A3

DATE: DECEMBER 2021

DRAWING NO: A647_P_011

OLLIER SMURTHWAITE ARCHITECTS

40 King Street, Manchester, M2 6BA

T 0161 883 0838

F 0161 883 0839

E mail@olliersmurthwaite.com