


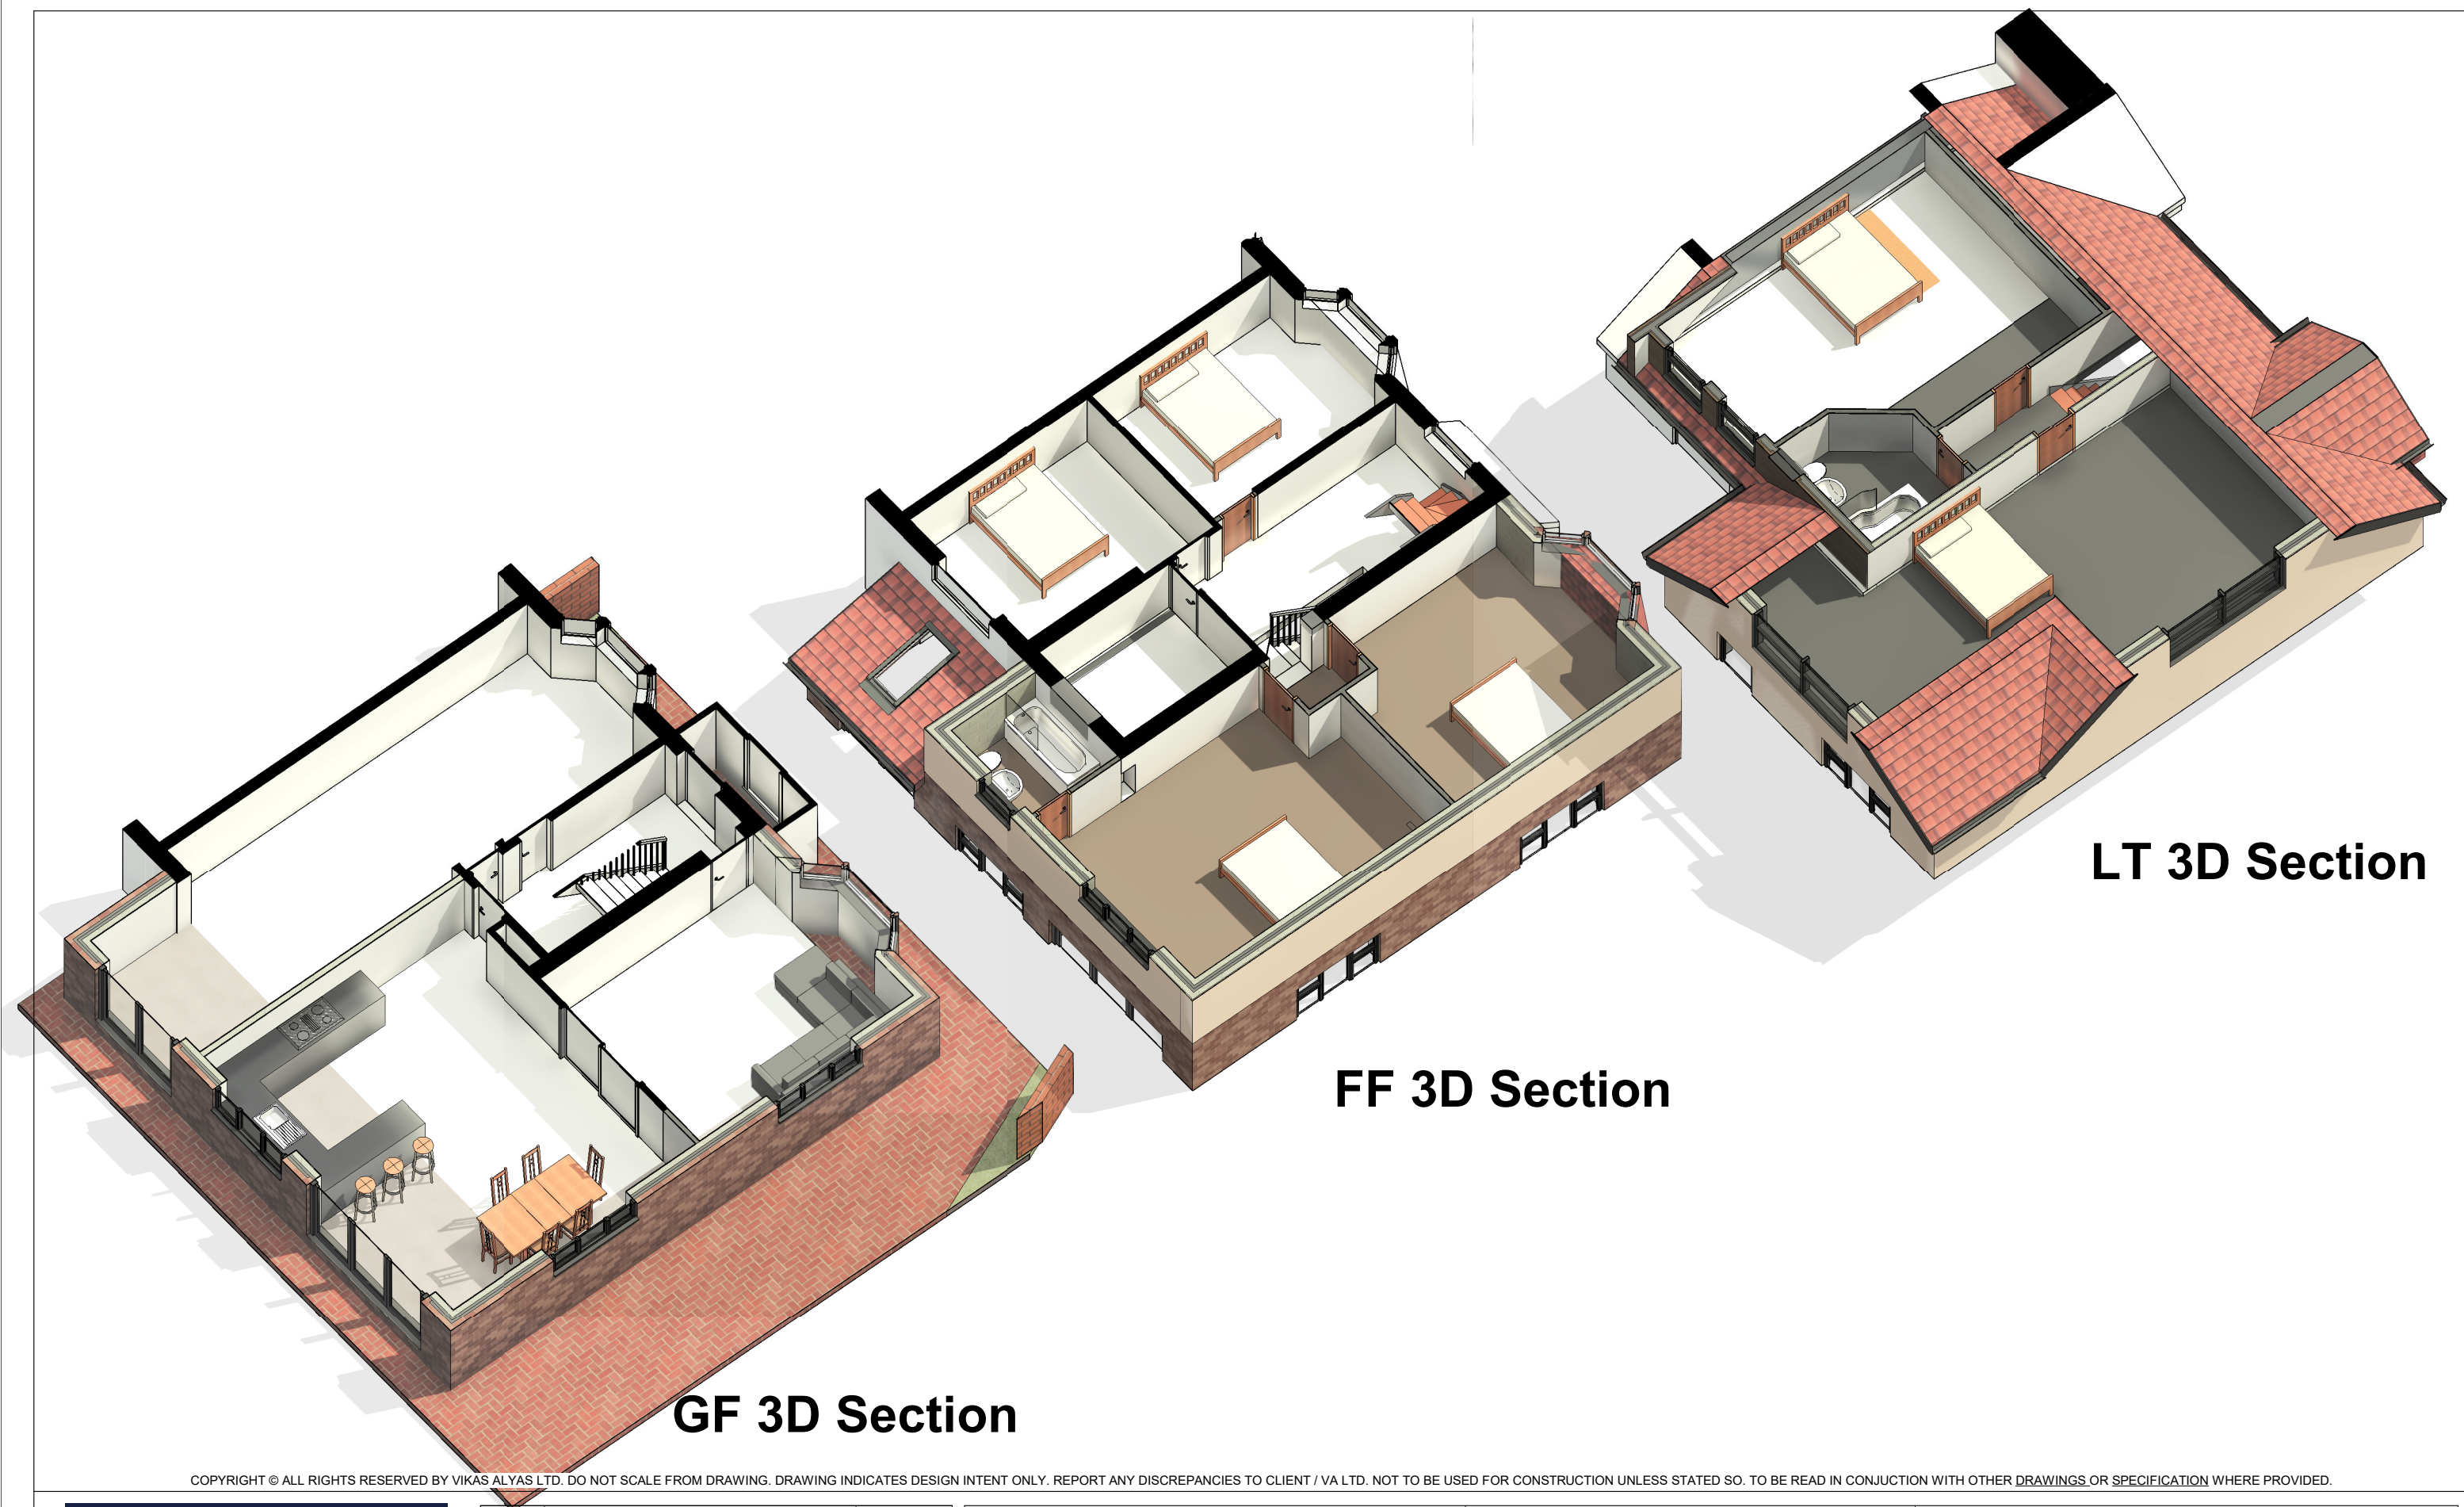

LT 3D Section

FF 3D Section

GF 3D Section

COPYRIGHT © ALL RIGHTS RESERVED BY VIKAS ALYAS LTD. DO NOT SCALE FROM DRAWING. DRAWING INDICATES DESIGN INTENT ONLY. REPORT ANY DISCREPANCIES TO CLIENT / VA LTD. NOT TO BE USED FOR CONSTRUCTION UNLESS STATED SO. TO BE READ IN CONJUNCTION WITH OTHER DRAWINGS OR SPECIFICATION WHERE PROVIDED.

ARCHITEK

BUILDING DESIGN CONSULTANCY

0161 511 8479

vikas@architek.uk

916 Stockport Road, Levenshulme, Manchester, M19 3AB

No.	Description	Date
P1	Issue to Planning	15.06.2022

PROJECT Two storey side and rear extension and Loft Conversion Roof Dormer Extension		ADDRESS 89 Greenhill Rd, Cheetham Hill M8 0NS		CLIENT Mrs Shameem Akhtar		
				Date 30.08.2021	Project number 2016	Scale (@ A3)
Manchester City Council	PURPOSE OF ISSUE PLANNING	SHEET 3D Section	Drawn by VA	DRAWING NUMBER A106		REV
			Checked by VA			P1