


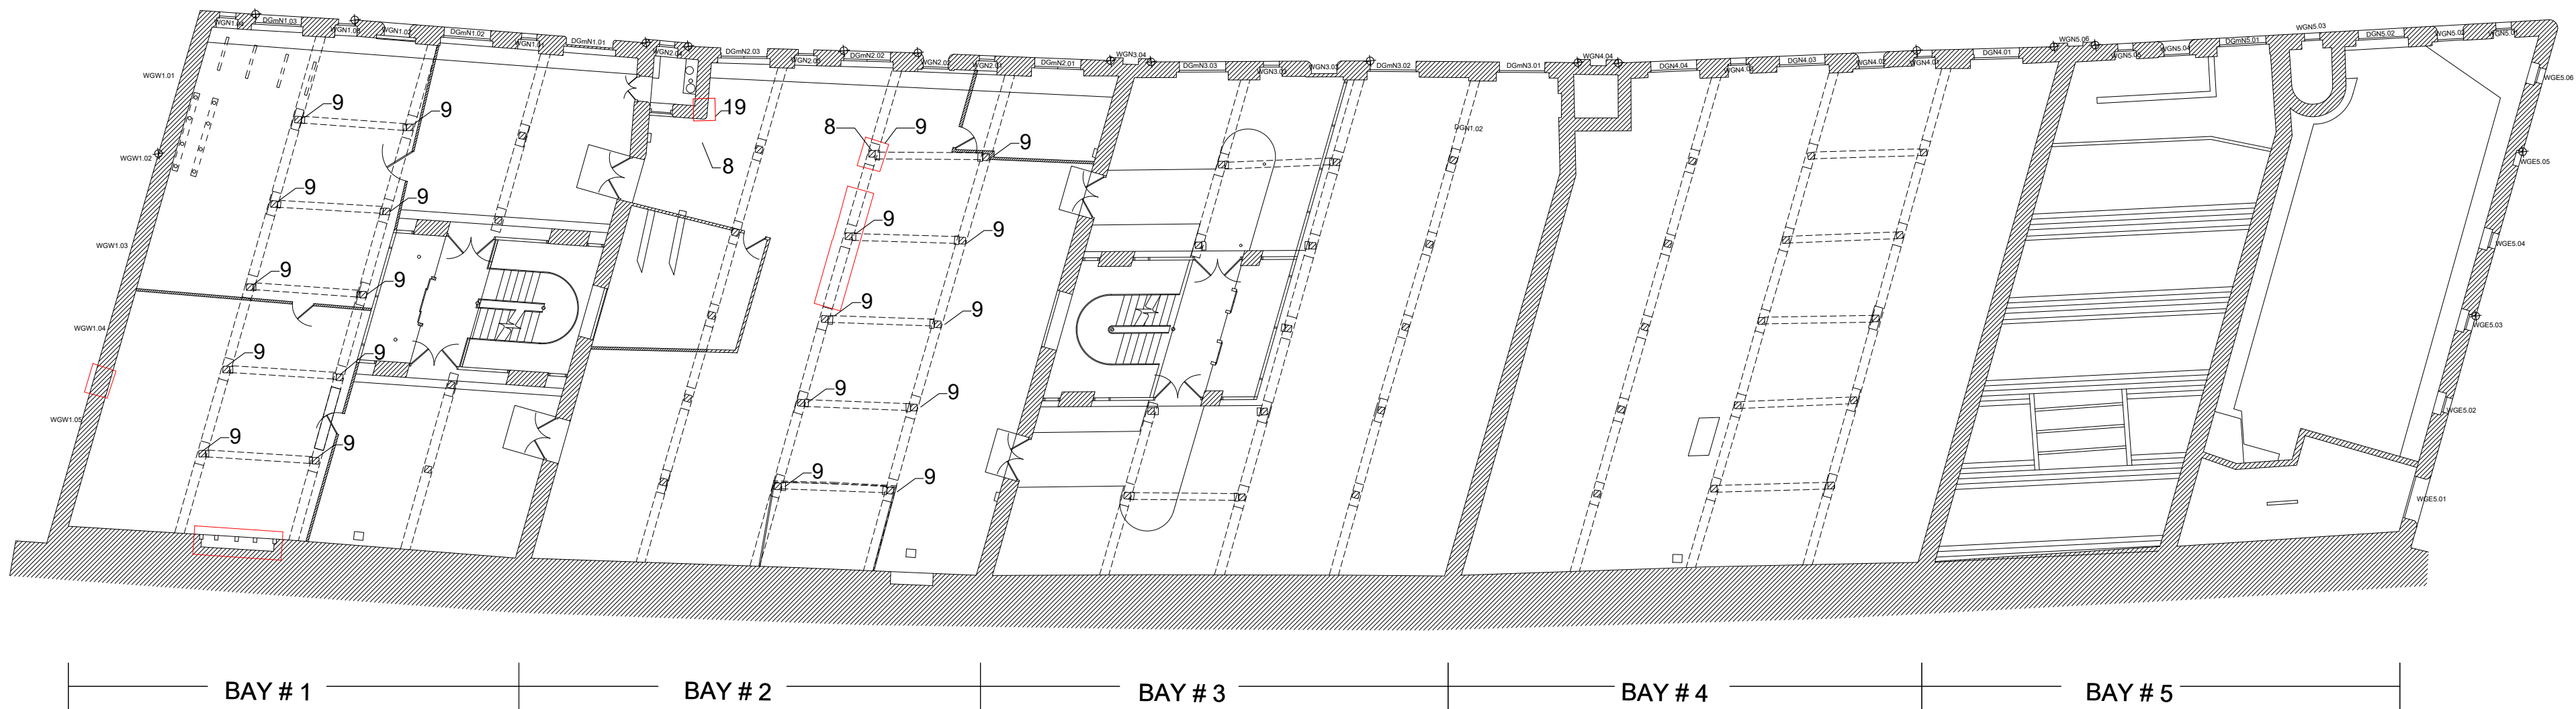

GROUND FLOOR MEZZANINE



GROUND FLOOR

PROPOSED WORKS TO EXISTING BUILDING: GROUND FLOOR & GROUND MEZZANINE 1:400 @ A3 1:200 @ A1

|                          |                                                                                           |
|--------------------------|-------------------------------------------------------------------------------------------|
| SCHEDULE OF WORKS        |                                                                                           |
| INTERNAL TIMBER REPAIRS: |                                                                                           |
| 8.                       | Timber repair (ref SE).                                                                   |
| 9.                       | New strengthening details (ref SE).                                                       |
| INTERNAL BRICK REPAIRS   |                                                                                           |
| 19.                      | Brick repair or replacement & repoint with lime mortar where repairs undertaken (ref SE). |

|                                                                                       |                           |   |                                        |
|---------------------------------------------------------------------------------------|---------------------------|---|----------------------------------------|
| INDICATIVE NORTH                                                                      |                           |   |                                        |
|                                                                                       |                           |   |                                        |
| BASED ON MEASURED SURVEY BY GREEN HATCH, 2018                                         |                           |   |                                        |
| JOB TITLE<br>Essential Repairs 1830 Warehouse.<br>Science & Industry Museum<br>M3 4FP | JOB NO.<br>275            | DRWG. TITLE<br>Proposed works to Existing<br>Building: Ground Floor &<br>Ground Mezzanine                                                                 | STATUS<br>Planning                     |
|                                                                                       |                           | DRWG. NO.<br><b>275/ PD / 711</b><br>(A1 ORIGINAL FORMAT)                                                                                                 | REV:<br>SCALE:<br>1:400@A3<br>1:200@A1 |
| Studiodownie                                                                          | TEL: +44 (0) 20 7299 7766 | All dimensions to be checked on<br>site by the Contractor and<br>confirmed with the Architect prior<br>to construction. Do not scale off<br>this drawing. | Drawn by:<br>JP<br>DATE:<br>03/02/23   |
| ARCHITECTS LLP                                                                        | info@studiodownie.com     |   |                                        |