



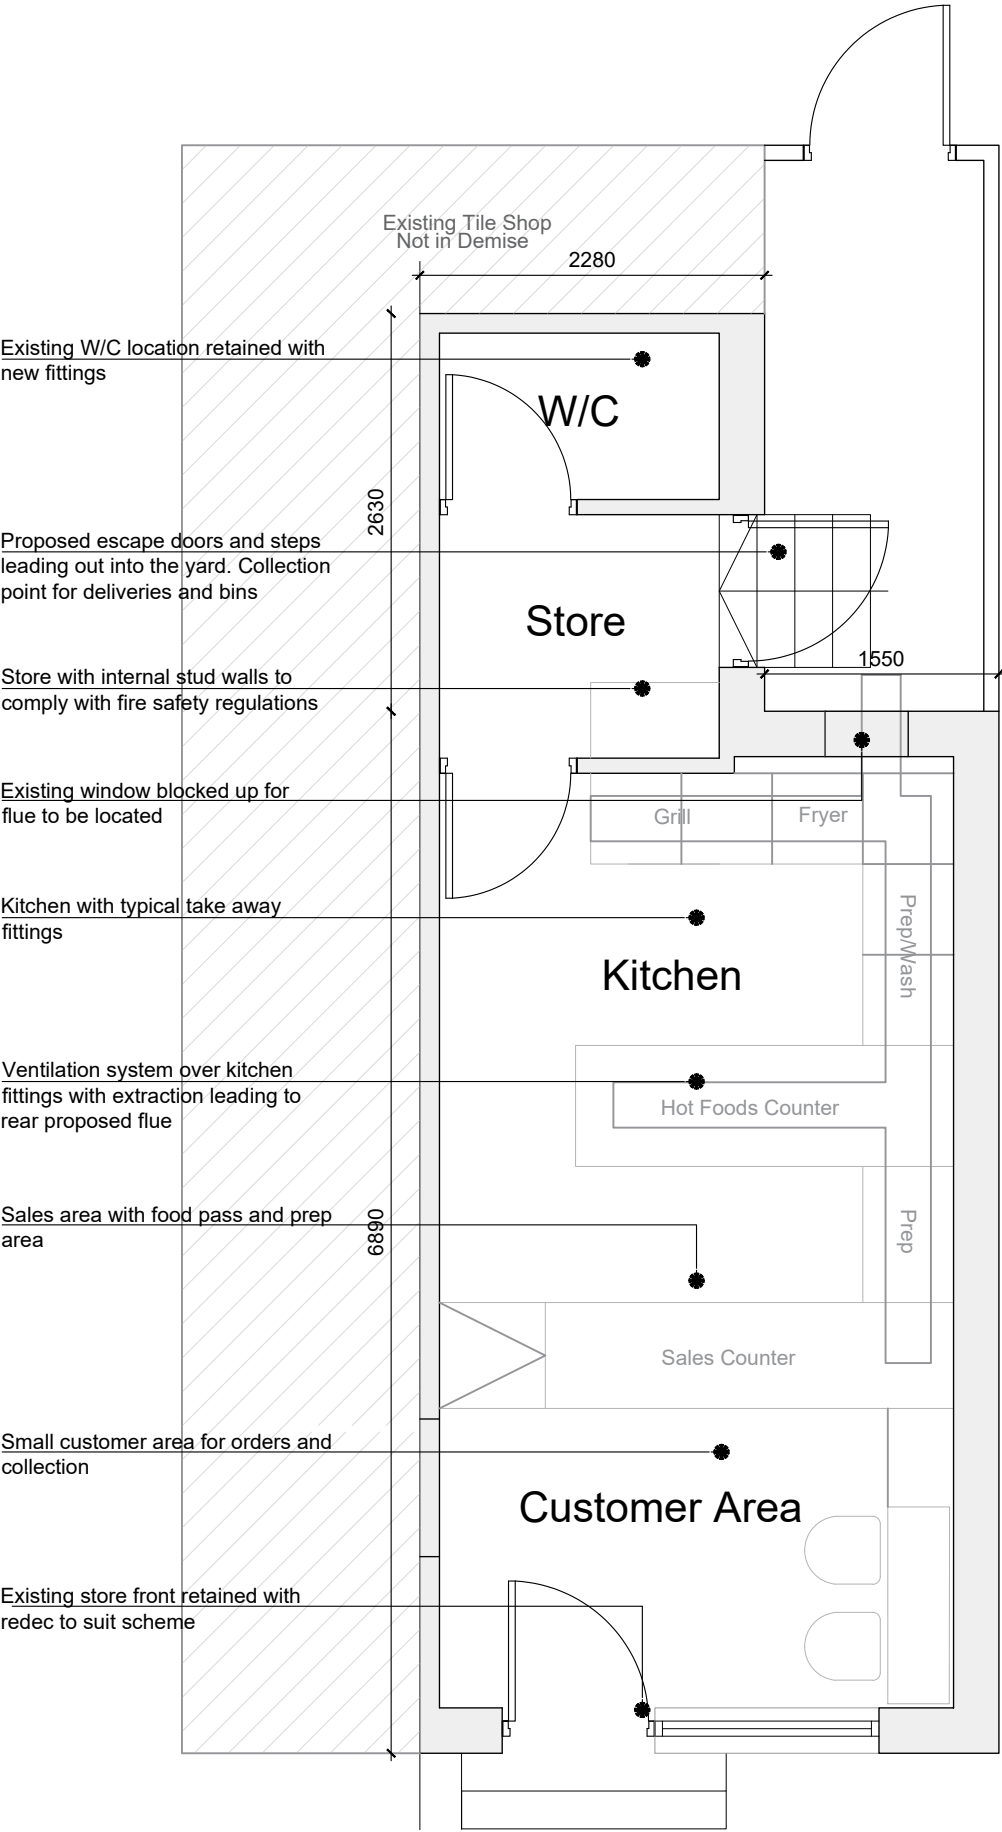


PROPOSED FLOOR PLAN @ 1:50

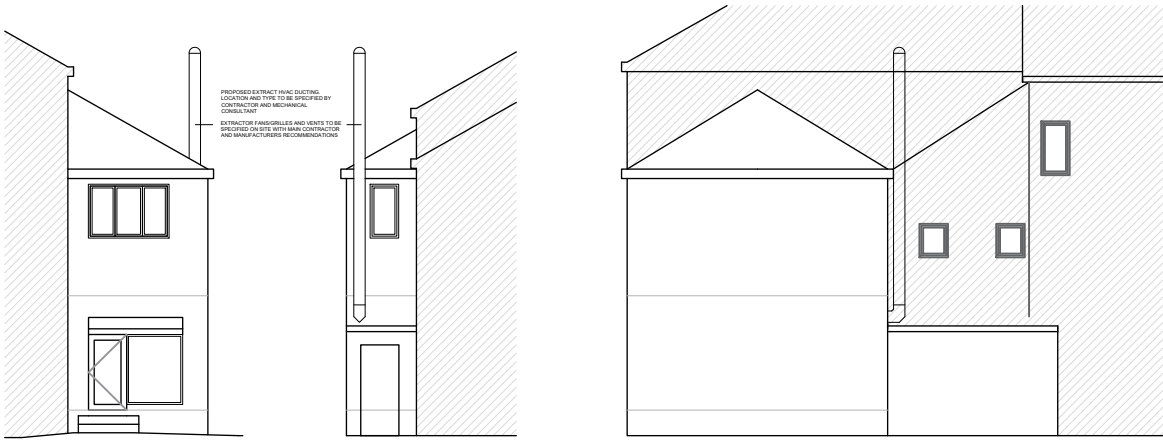

PROPOSED ELEVATIONS @1:100

PLEASE NOTE:
DESIGN AND SPECIFICATION OF EXTRACTION DUCTING AND FLUE TO BE SUPPLIED BY MECHANICAL CONTRACTOR. DETAILS SUBJECT TO BUILDING REGULATIONS APPROVAL AND SUPPLIER RECOMMENDATIONS. APPOINTED CONTRACTOR TO LIAISE WITH ARCHITECT FOR INSTALLATION AND APPROPRIATE FITMENT

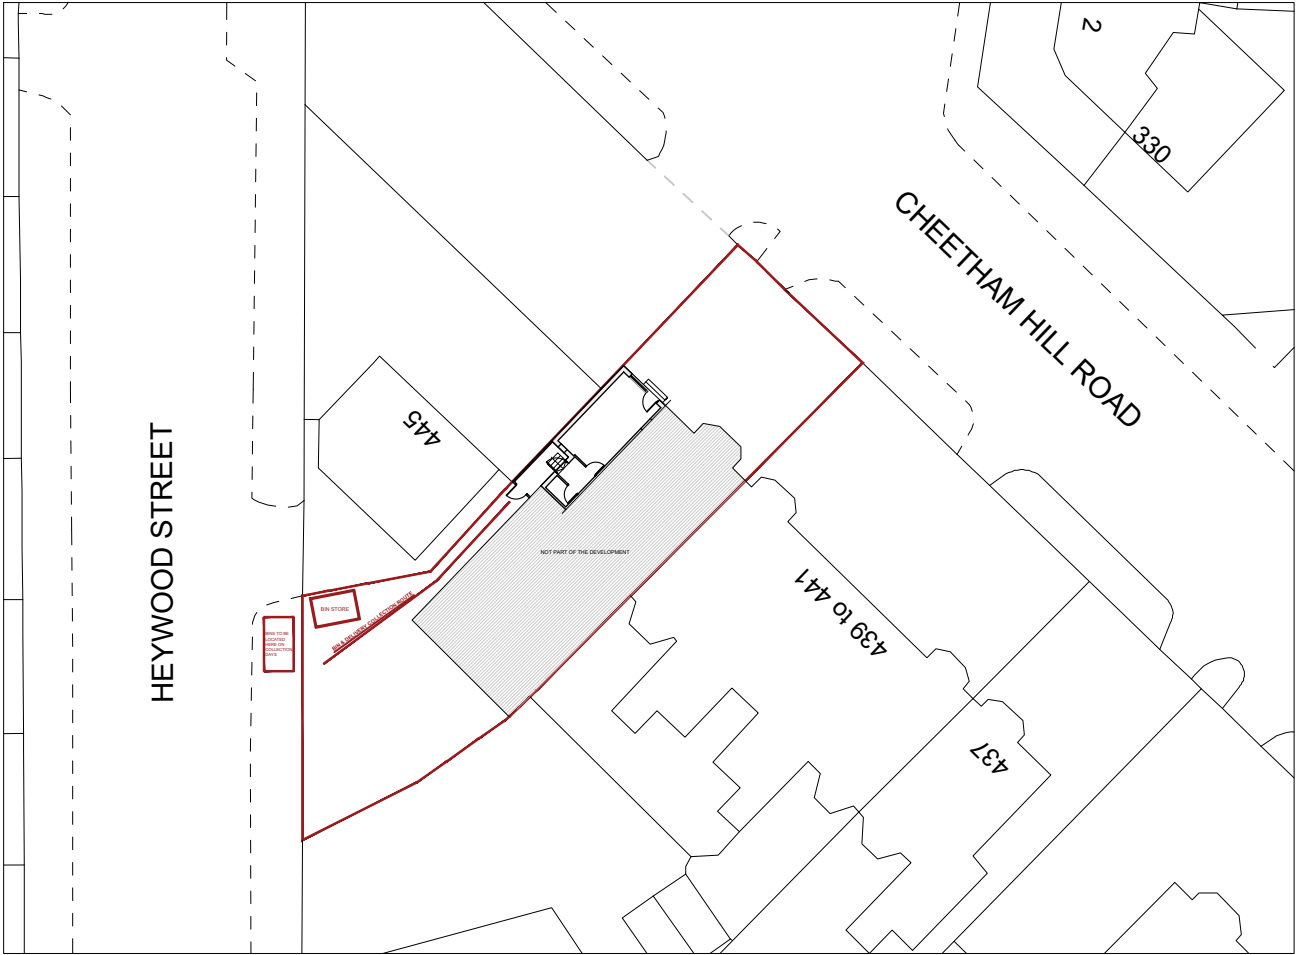

PROPOSED SITE PLAN @1:500

CLIENT

PROJECT
443 CHEETHAM HILL ROAD
MANCHESTER, M8 0PF

TITLE
PROPOSED
DRAWINGS

REVISION		
A	FIRST ISSUE	00.00.00 xx

NOTES

ALL DRAWINGS TO BE CHECKED ON SITE BY CONTRACTORS AND MANUFACTURERS.

DO NOT SCALE OFF THESE DRAWINGS. ALL DIMENSIONS TO BE CHECKED ON SITE PRIOR TO CONSTRUCTION. THIS DRAWING IS THE PROPERTY OF LBV DEVELOPMENTS AND CANNOT BE REPRODUCED WITHOUT PERMISSION.

ALL DISCREPANCIES TO BE BROUGHT TO THE ATTENTION OF LBV DEVELOPMENTS AND THE APPOINTED PROJECT MANAGERS IMMEDIATELY.

ALL FEES MUST BE AGREED ON AND FULFILLED BEFORE DRAWINGS ARE ISSUED TO CLIENT AND CONTRACTORS.

THIS DRAWING IS FOR ARCHITECTURAL PURPOSES ONLY, IN ACCORDANCE WITH THE RIBA PLAN OF WORKS STAGES 0 - 3.

TECHNICAL DRAWINGS TO BE GATHERED FROM CHARTED PROFESSIONALS FOR CONSTRUCTION PURPOSES.

ALL BUILDING WORKS MUST BE IN COMPLIANCE WITH BUILDING REGULATIONS AND BRITISH STANDARDS.

LBV DEVELOPMENTS HOLD NO RESPONSIBILITY FOR INCONVENIENCES OCCURRED DURING CONSTRUCTION OR COSTING.

STAGE

PLANNING

DRAWING	JOB
AL.01	CP14
SCALE	DRAWN
1:100, 1:50, 1:500 @A3	HK

LBV.

E-MAIL : PROJECTS@LBVDEVELOPMENTS.COM
WEBSITE : WWW.LBVDEVELOPMENTS.COM
SOCIALS : LBVDEVELOPMENTS