




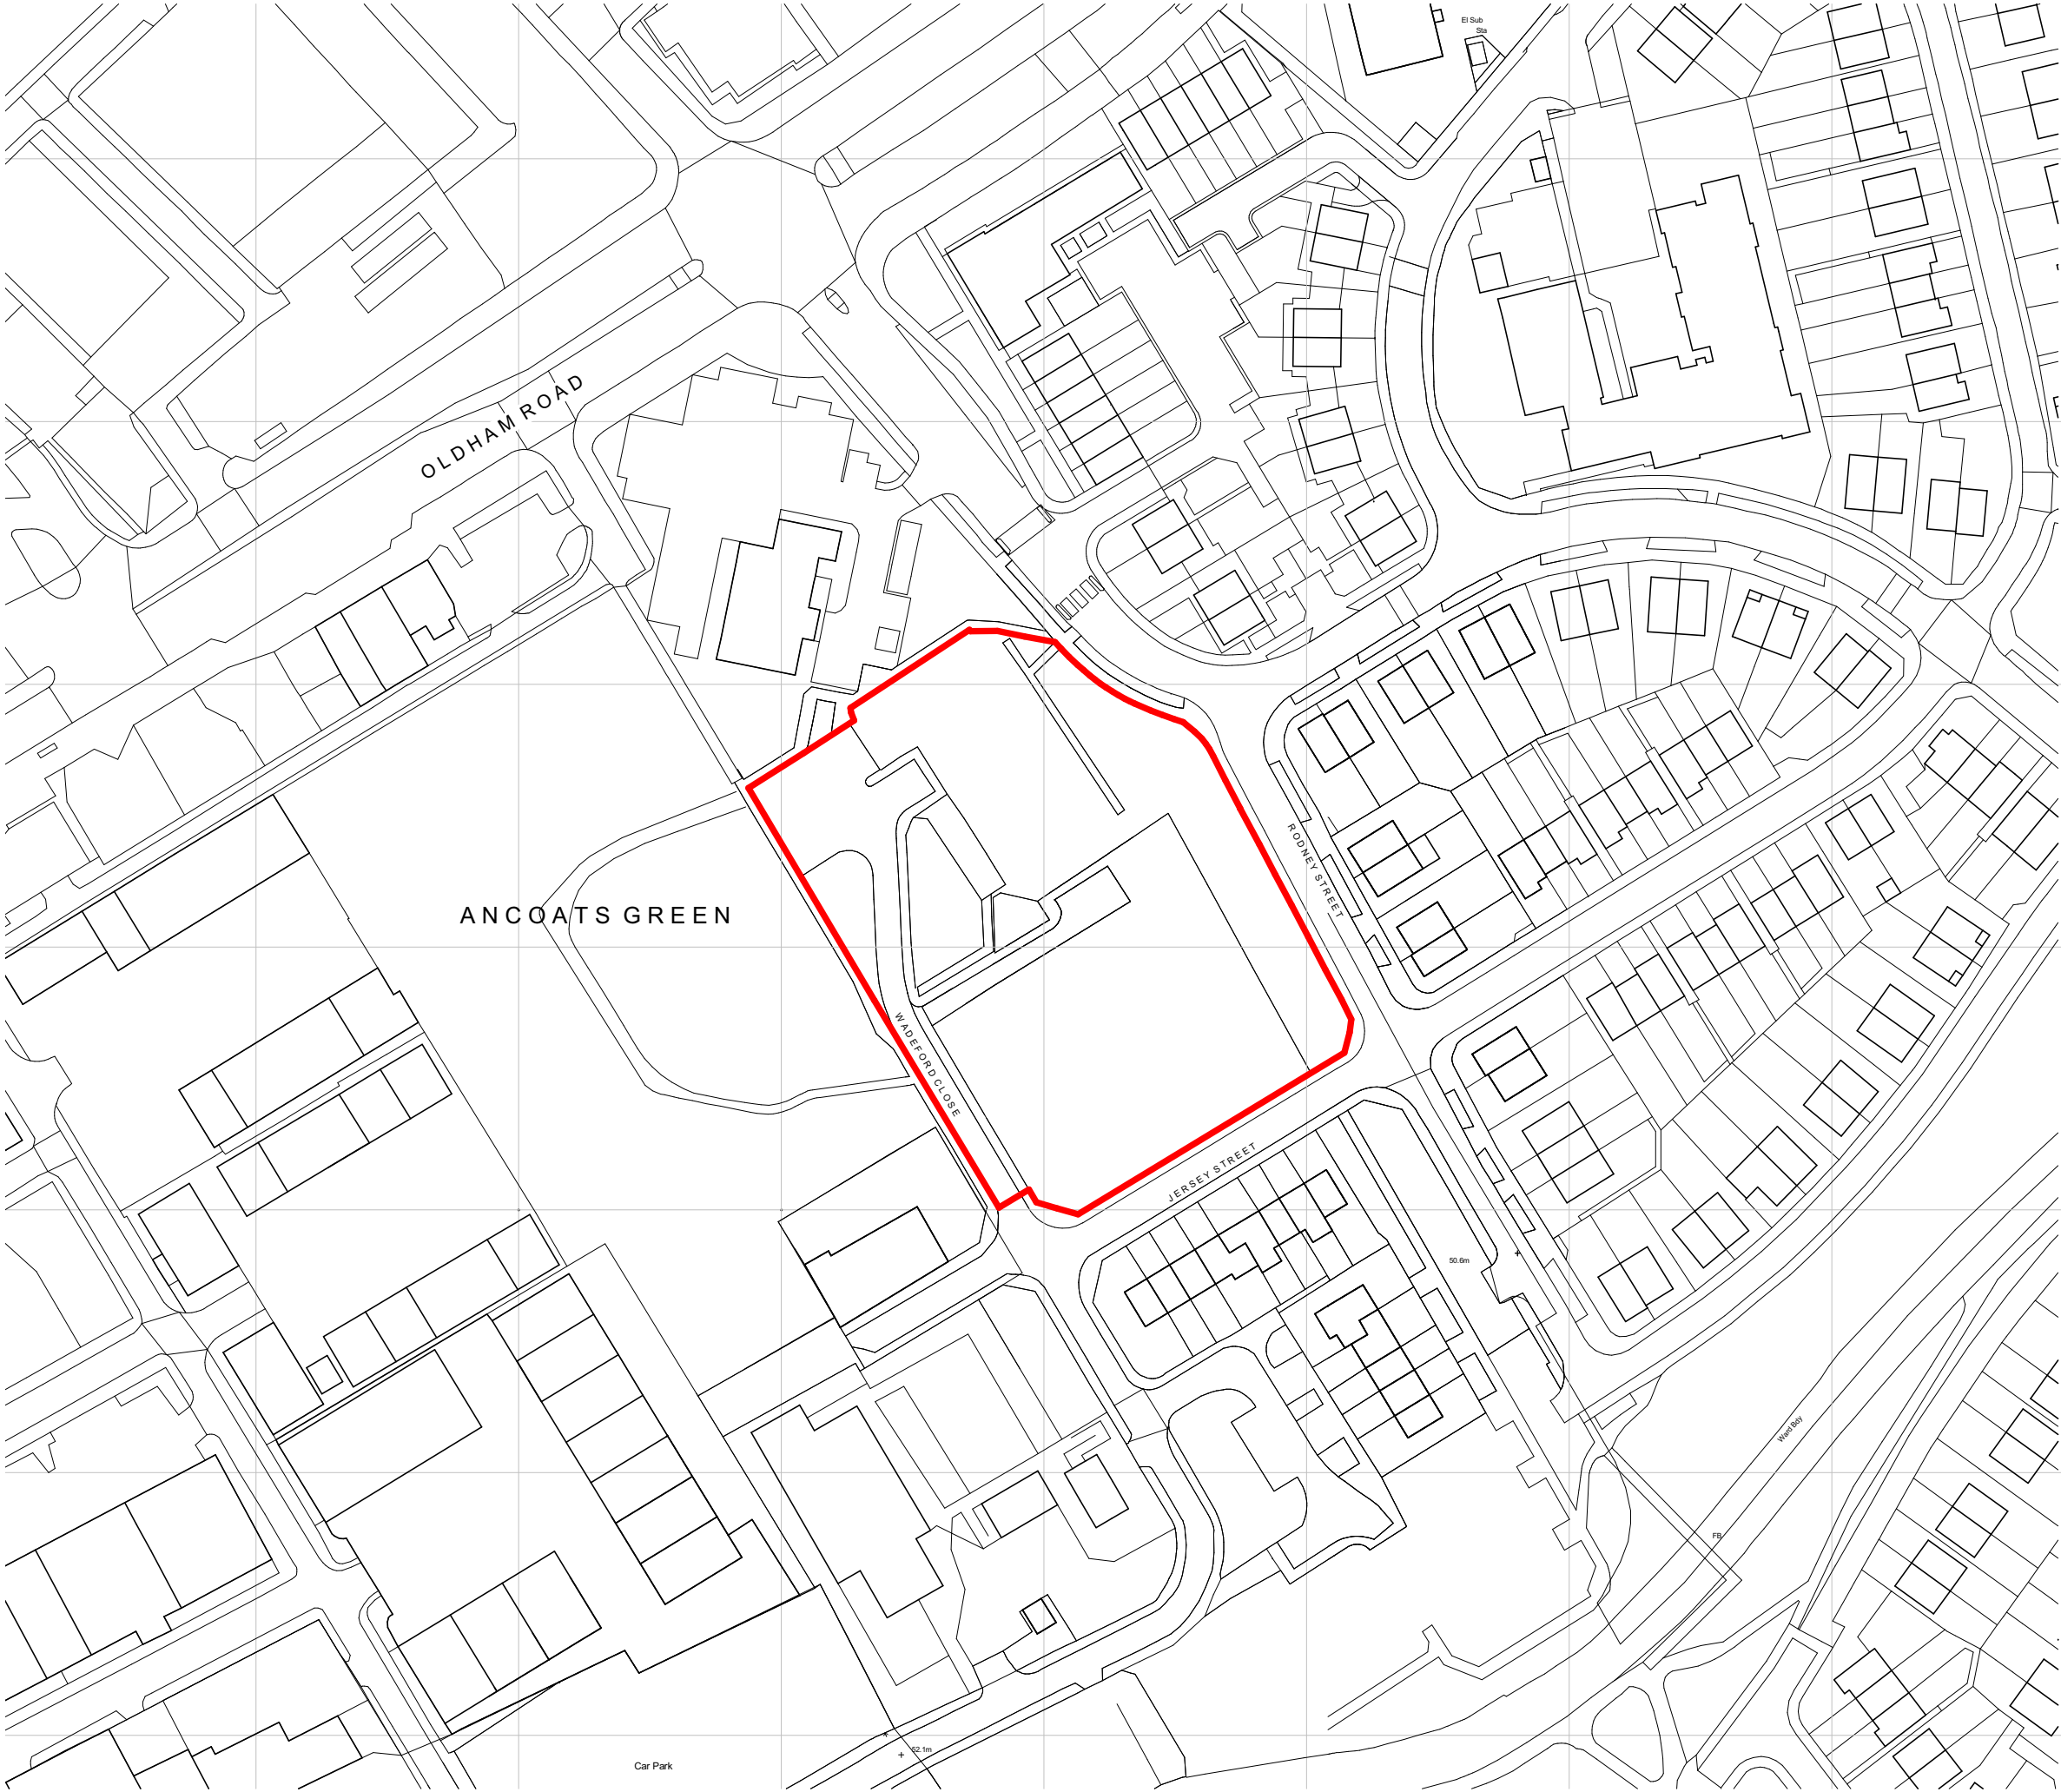


00002 Existing Site Location Plan

1 : 1250

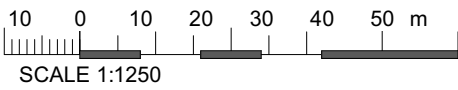

Note:
Do not scale from this drawing.
Dimensions are to be checked on site.
If in doubt please ask.

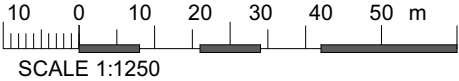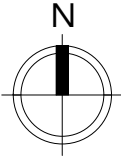

Site Application Boundary

PL1 10.06.22 PW Planning Issue

Rev Date Intls Details

©The moral rights of the author are hereby asserted.
This drawing and design is the sole property of Buttress Ltd and must not be reproduced without permission.
Buttress Ltd is Registered in England and Wales: 5363573

Buttress

41 Bengal St
Manchester
M4 6AF

T 0161 236 3303
E contact@buttress.net
W www.buttress.net

Project Title This City residential development, Ancoats, Manchester
Client Wates Construction Ltd
Location Land to the west of Rodney Street, Manchester, M4 6JJ

Drawing Title Site Location Plan - Red Line Boundary

Date 09/06/2022 16:03:07 Scale 1 : 1250
Checked BT Orig Paper Size A3

Job No: 9139 Status PLANNING

Project: Origin: Zone: Level: Type: Disc: Number: Rev:

RODSTA-BUT-ZZ-00-DP-A- 00002- PL1