




Plans 2 Extend Ltd: 07557367769
PROJECT:
FIRST FLOOR EXTENSION OVER THE
EXISTING GARAGE
CLIENT: SARAH DUNN
PLANNING PURPOSE DRAWINGS
ADDRESS:
22 SANDILANDS ROAD
SALE
M23 9JW

DRAWING NO: P2E220422A
DATE: 27/6/22
DRAWN BY: RYAN
SCALE: 1:200 - PAGE SIZE A4
Plans 2 Extend Ltd
The Print Centre
Johnson Street
Atherton
M46 0RB
email address: chris@plans2extend.co.uk
drawings subject to final approval

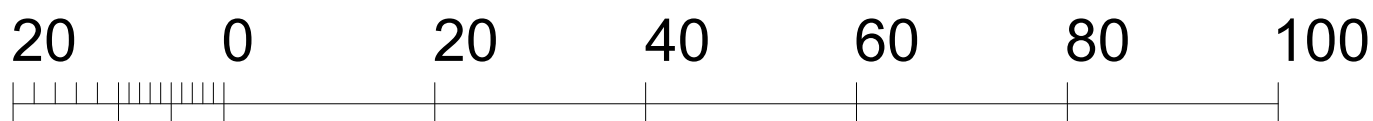

Metres



Crown copyright and database rights 2022 OS 100035409

Reproduction in whole or in part is prohibited without the permission of Ordnance Survey.