


First Floor - Proposed

1 : 50

Boundary Line

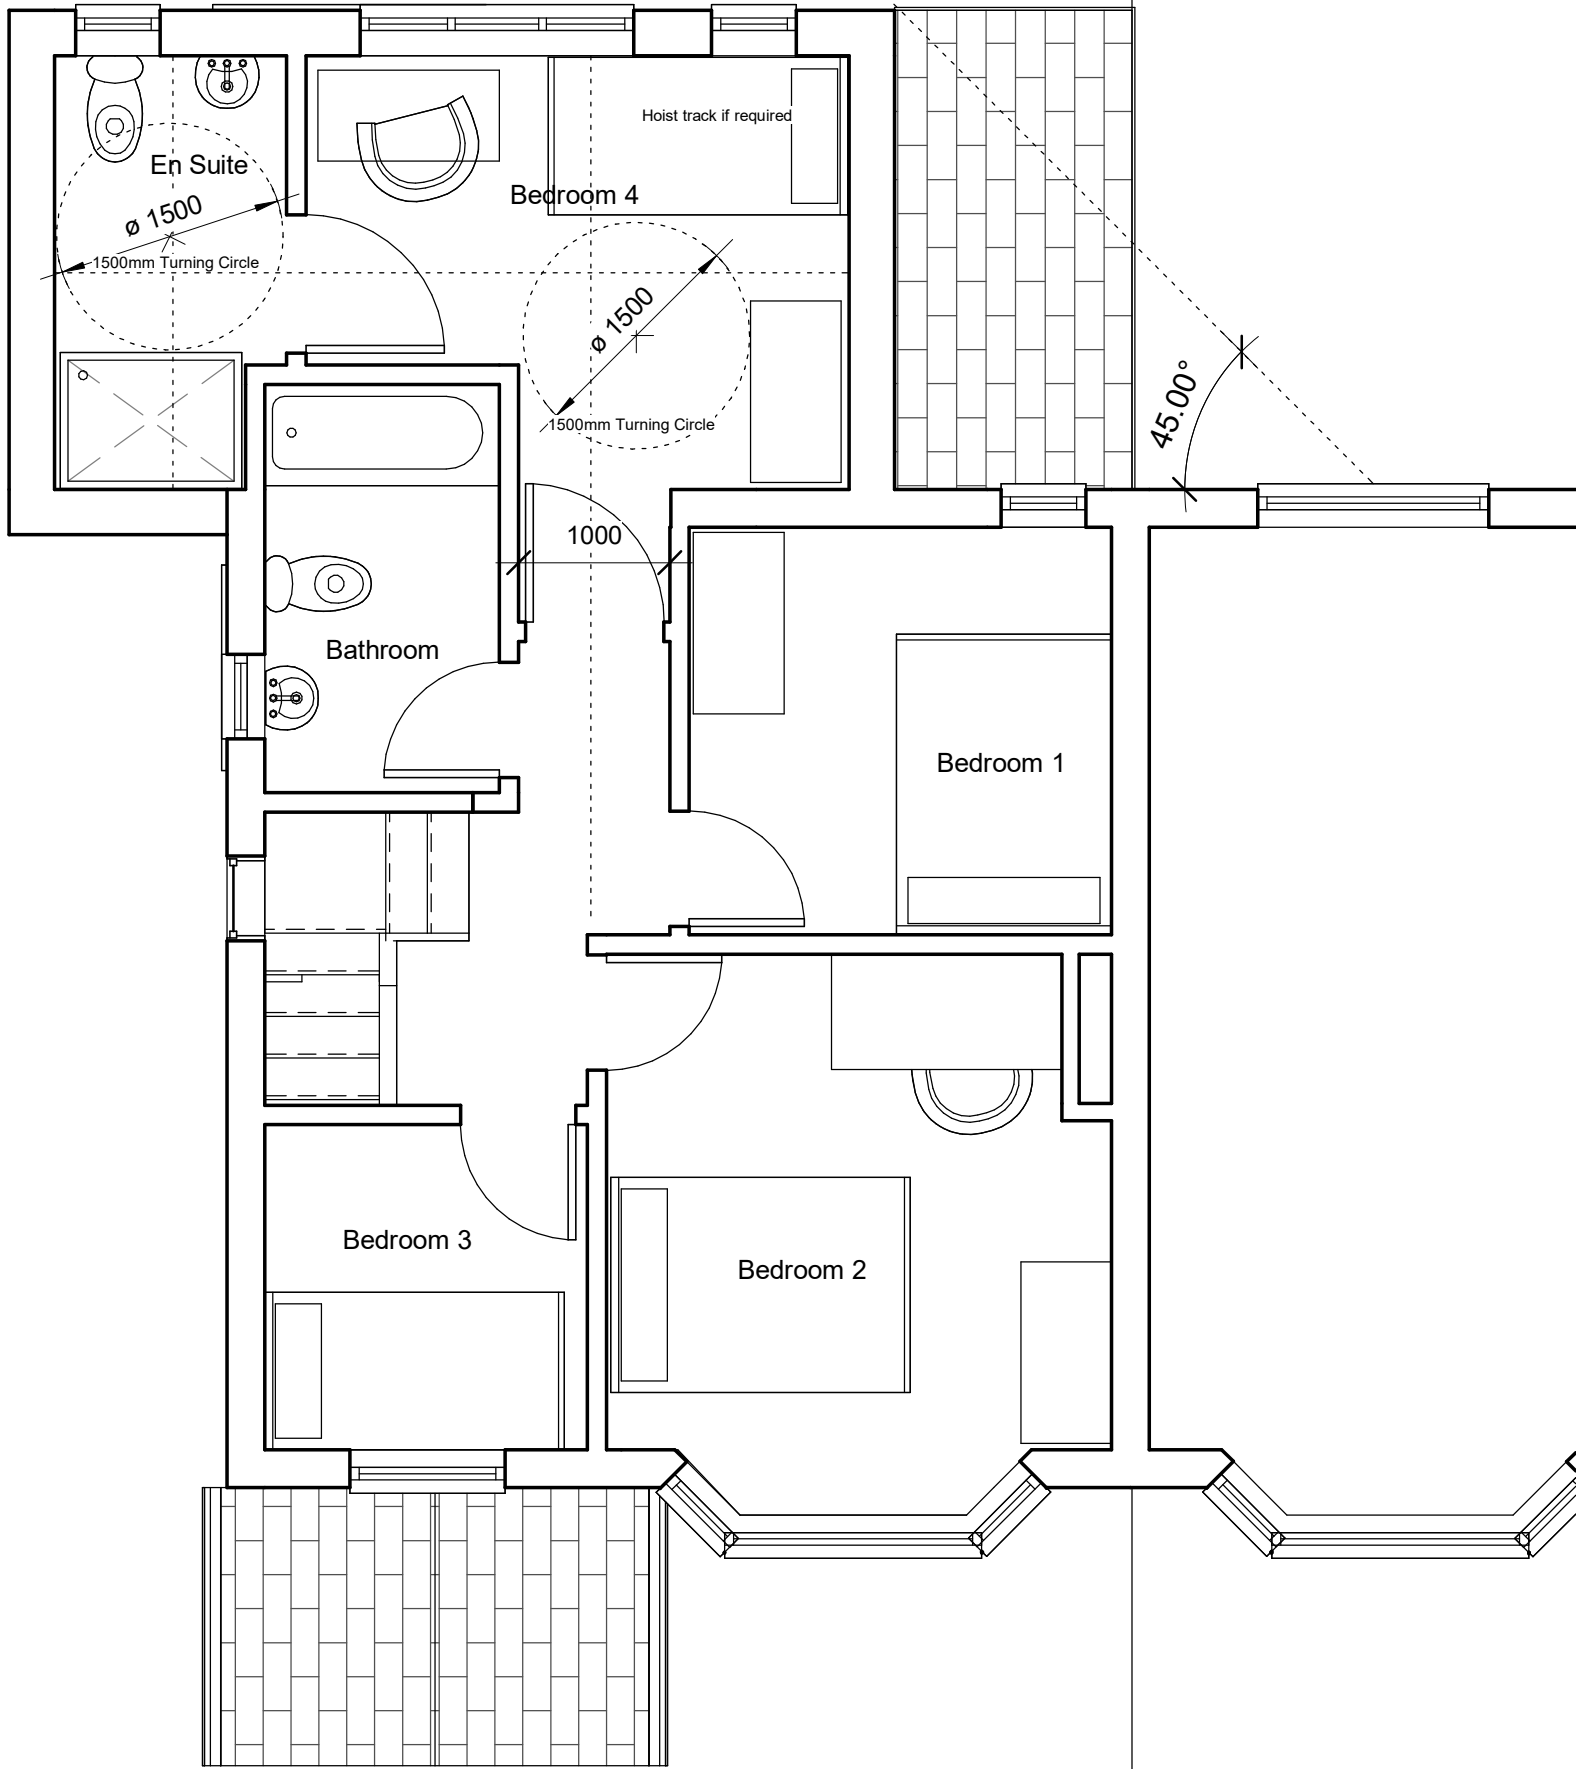


This drawing is to be read in conjunction with all relevant drawings.

The main contractor/builder is to interpret the requirements in relationship to the site conditions encountered and as agreed with the Building Control officer.

All dimensions and sizes to be verified on site, any discrepancies to be reported to the client/project manager. These annotations were prepared for planning and/or building control submission only.

This drawing and design is the©(2021) property of Aran, and should not be reproduced without written permission.

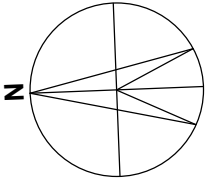

|                                                |             |                   |
|------------------------------------------------|-------------|-------------------|
| G Bedroom 4 Layout Altered ARAN JLP 27/07/2022 |             |                   |
| C Issue for Planning ARAN JLP 25/05/2022       |             |                   |
| B Changes from Client review 17/02/2021        |             |                   |
| A First Issue 12/02/2021                       |             |                   |
| Rev                                            | Description | Drawn Issued Date |
| Date:                                          |             | Scale:            |
| 27/07/2022                                     |             | 1 : 50 @A3        |
| PLANNING                                       |             |                   |

|                                                                               |                  |
|-------------------------------------------------------------------------------|------------------|
| Mrs Sufia Uddin<br>40 Ringwood Avenue<br>Levenshulme<br>Manchester<br>M12 5TP |                  |
| 40 Ringwood Avenue                                                            |                  |
| First Floor - Proposed                                                        |                  |
| Drawn by: JOB                                                                 | Checked by:      |
| Date:                                                                         | 1 : 50 Scale @A3 |
| Issue Date                                                                    |                  |



aran  
architecture

Moss House | Moss Lane | Altrincham | Cheshire | WA15 8GZ  
+44 (0) 161 660 4420

[www.arangroup.com](http://www.arangroup.com) | [office@arangroup.com](mailto:office@arangroup.com)

|          |             |          |
|----------|-------------|----------|
| Job Ref. | Drawing No. | Revision |
| 3773     | 2005        | G        |