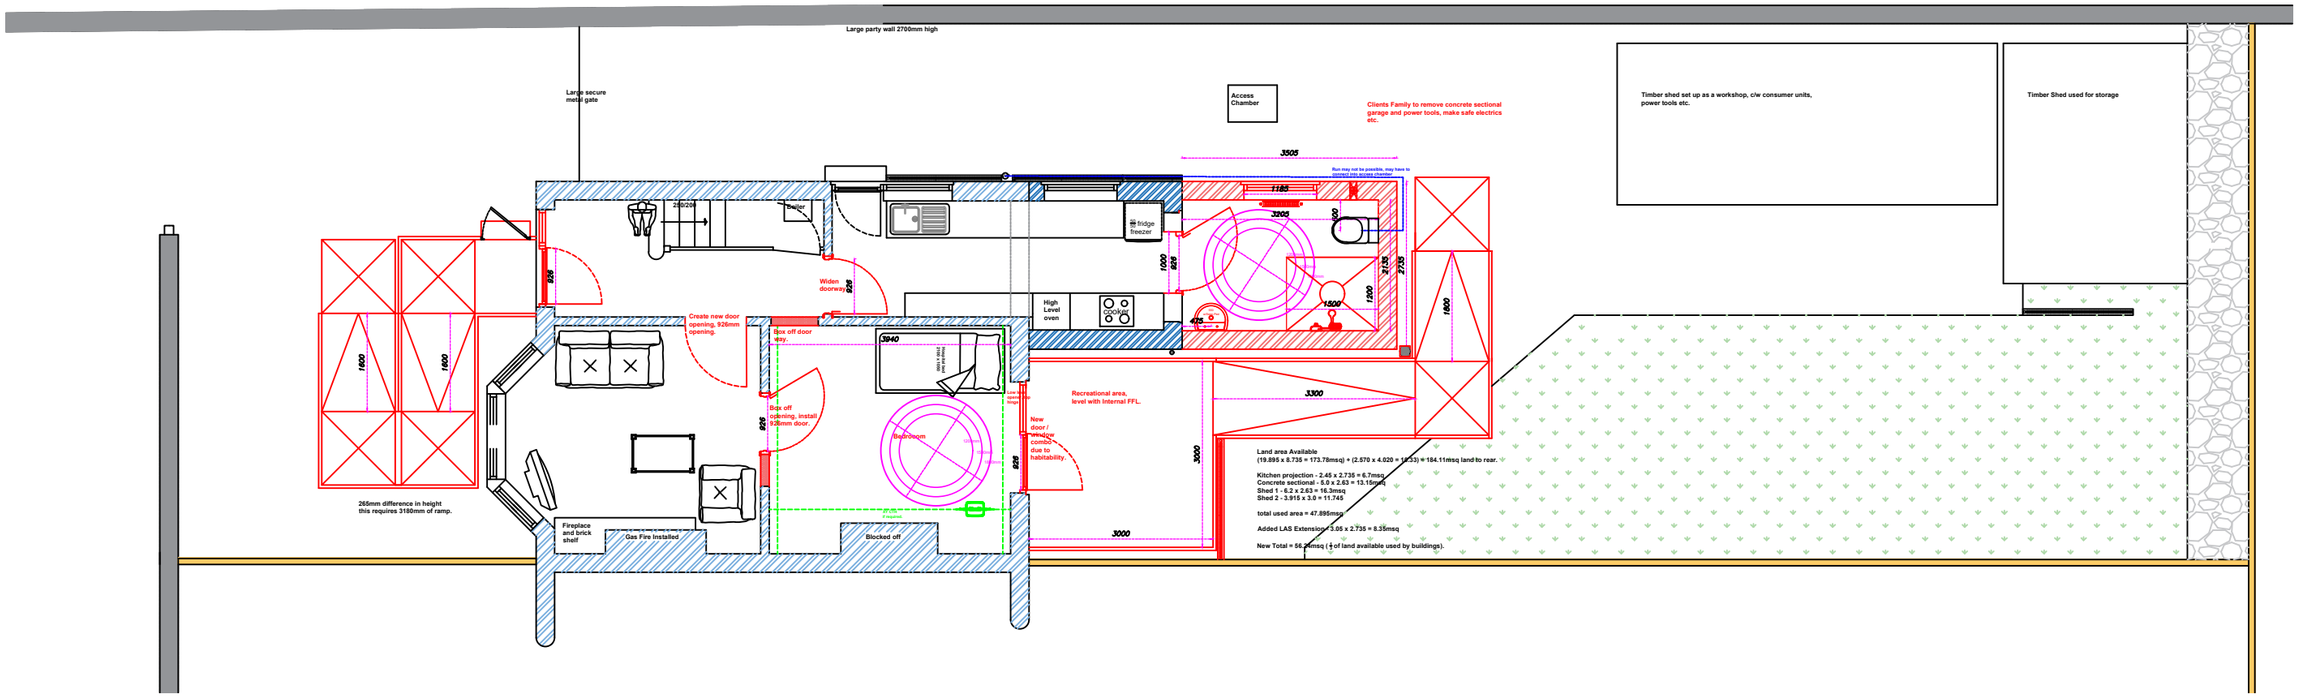



I agree to M.L.C.O.`s proposed plans

Signed .....

Date .....

Manchester Local Care Organisation

Leading local care, improving lives in Manchester, with you

MEAP Manchester Equipment & Adaptations Partnership


Neil Brickles - Technical Officer.
Manchester Local Care Organisation.
Directorate for Children and Families.
Unit 1, 29 Poland St. Ancoats.
Manchester.
M4 6AZ
neil.brickles@manchester.gov.uk
Tel No : 0161 277 1704 - 07903 244482


Date:

24/01/2022

Scale / Paper:

1 : 100 @ A3

Revisions / Options

| No. | Date. | Sig. |
|---|---|---|
| Rev1 | 28/04/2022 | NB |
| Rev2 | 12/05/2022 | NB |
| Rev3 | 29/06/2022 | NB |
| | | |
| | | |

Project - Level Access Shower Room.
Feasibility for GF Living

Raymond Cross
235 Barlow Moor Rd
Chorlton
Manchester
M21 7QL