


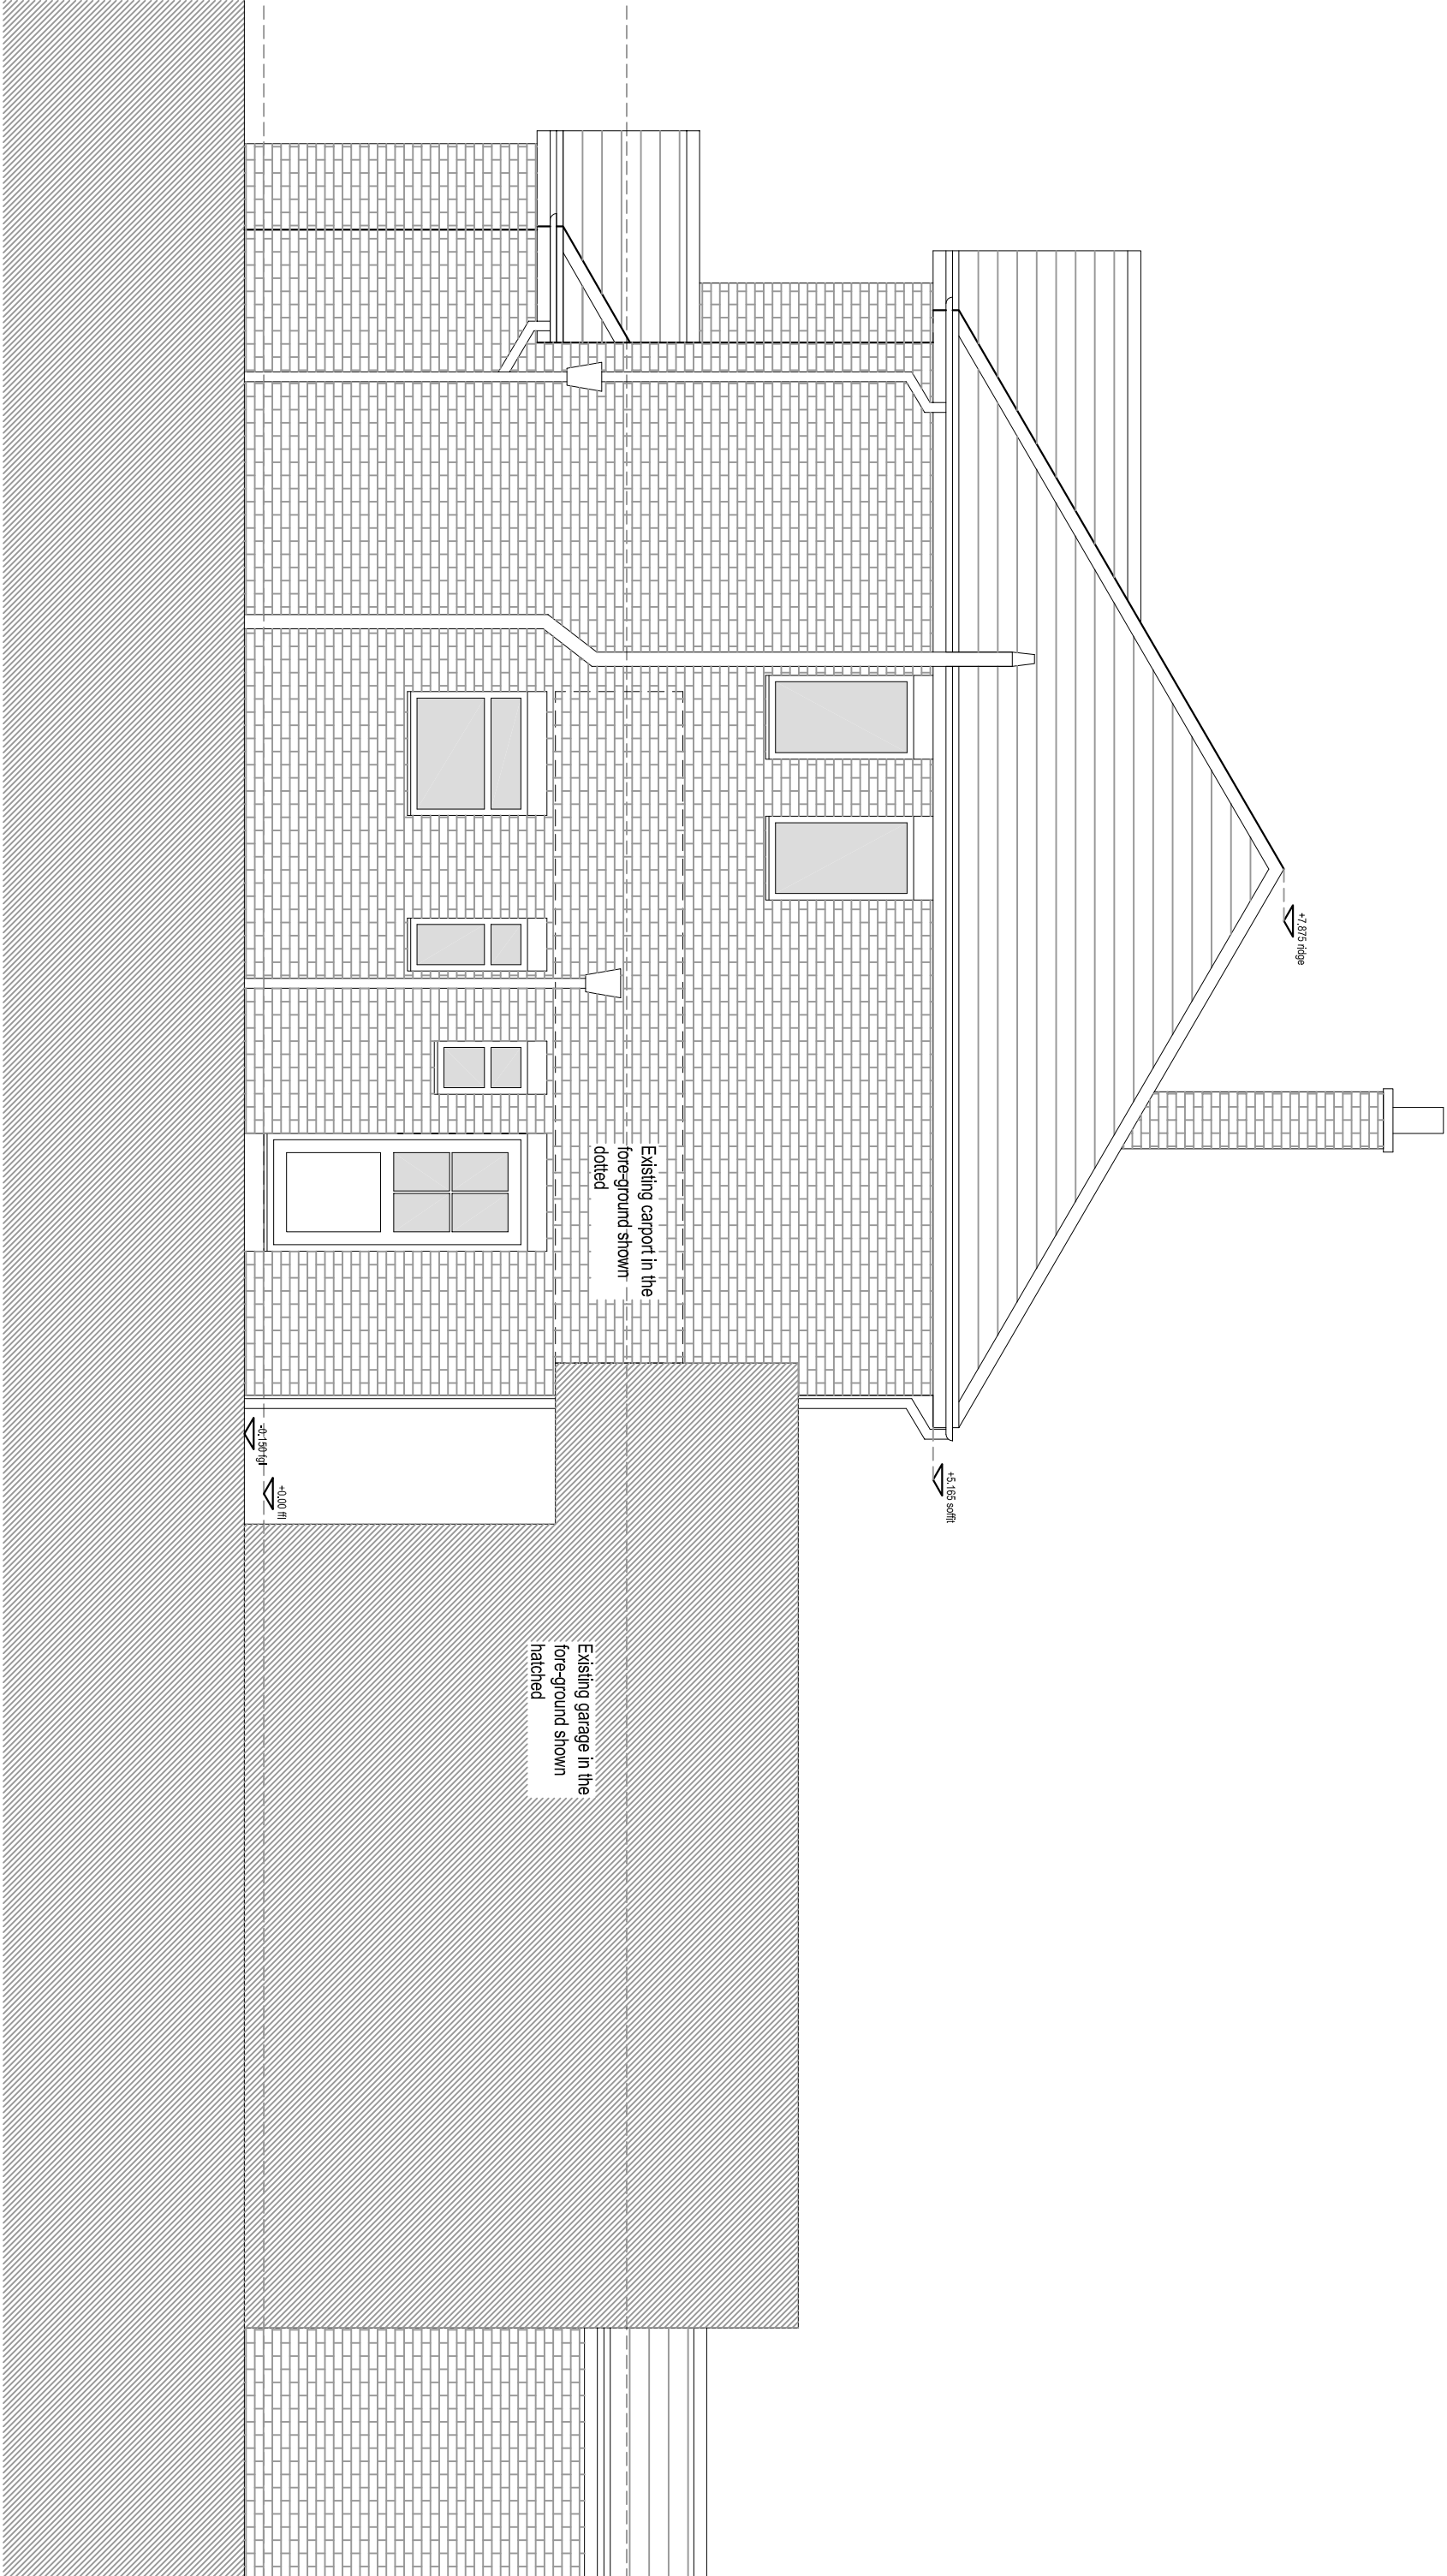

EXISTING NORTH SIDE ELEVATION (PART)

1:50 @ A3

MARTIN COWLING ARCHITECT LTD

SCALE
1:50@A3

SITE

DRAWN
MC

TITLE

DATE
FEB 22


CONTRACTORS MUST CHECK ALL DIMENSIONS ON SITE.
ONLY DIMENSIONS ARE TO BE WORKED FROM
THIS DRAWING. NO OTHER DIMENSIONS ARE TO BE
USED. BEFORE PROCEEDING. THIS DRAWING IS COPYRIGHT

6 NETHERWOOD ROAD
WYTHENSHAW

EXISTING NORTH
SIDE ELEVATION (PART)

TEL. 01908 265634
MOB. 07711 575945

MARTIN COWLING ARCHITECT LTD BA(hons) DipARCH
email: martin.cowling@gmail.com
web: www.martincowlingarchitect.com

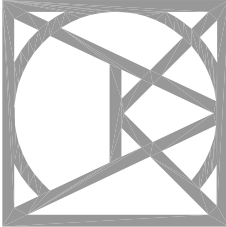

6NRW/ SK07