

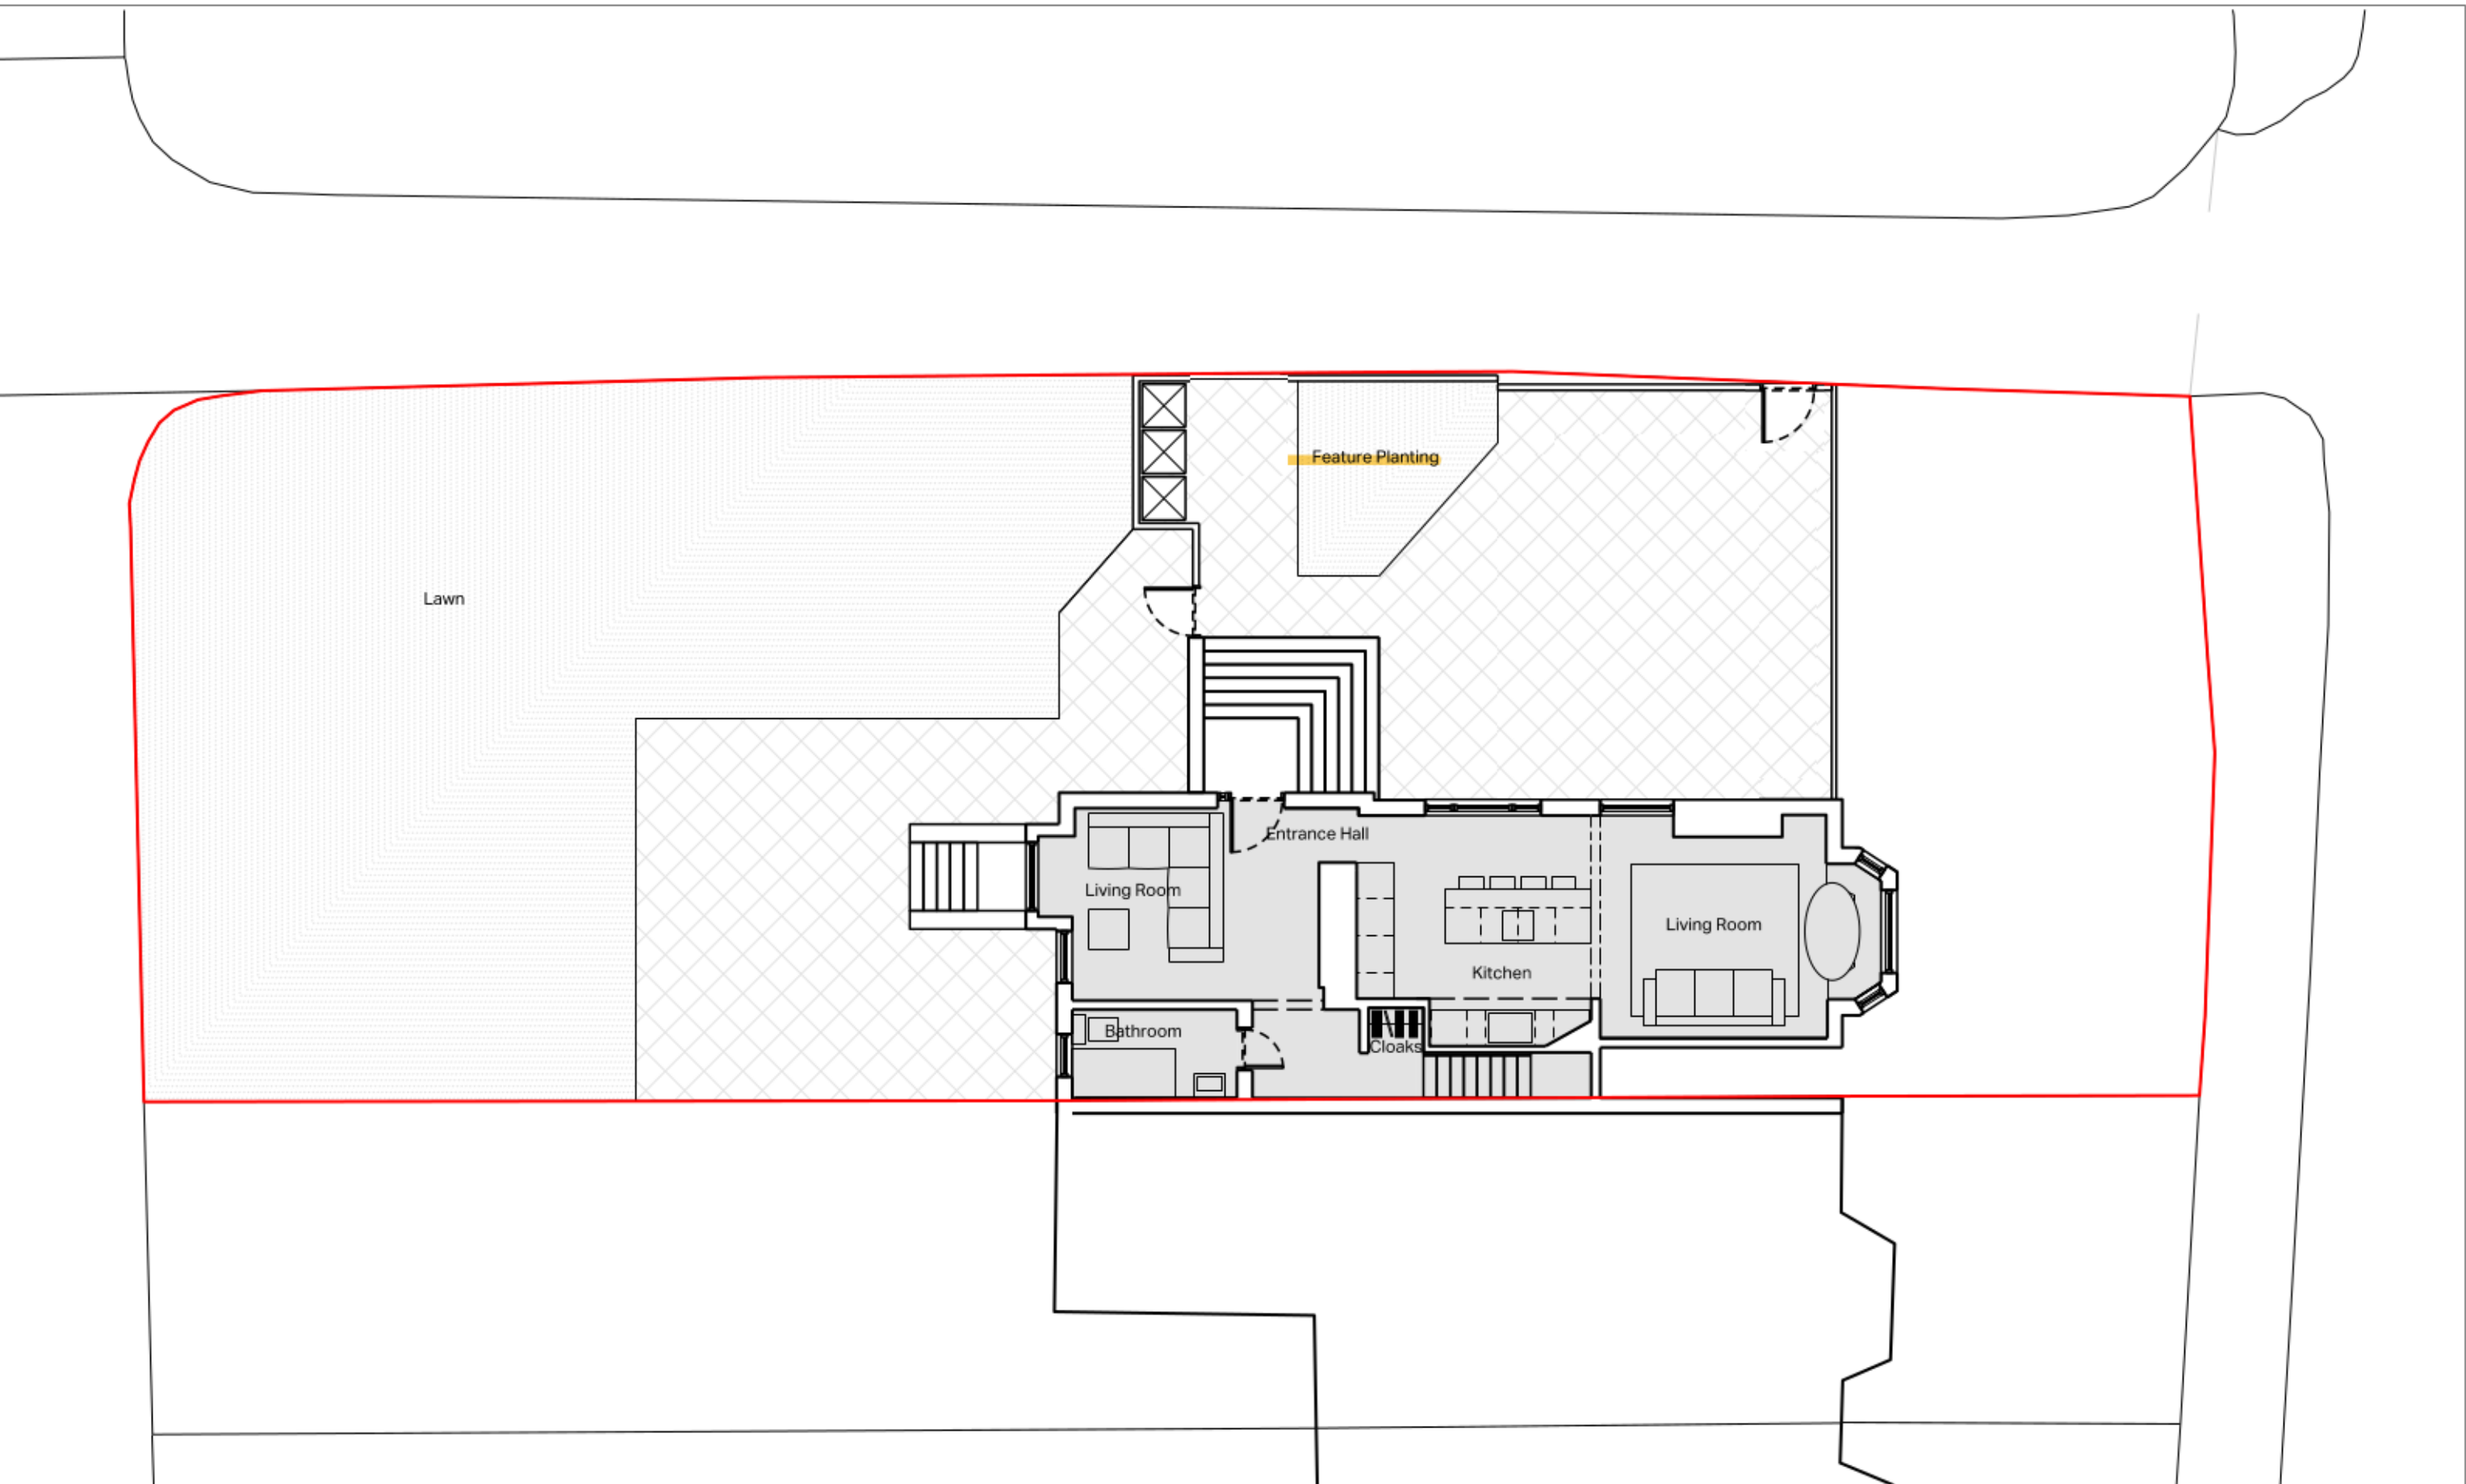


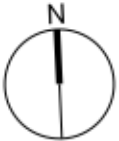

Rev	Description	By	Chk	Date
-----	-------------	----	-----	------

Notes:

Architect's name to be added by the client. This drawing is copyright. Drawings are not to be reproduced without the Architect's consent.

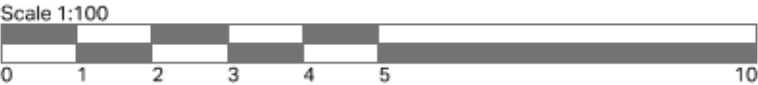

Project	146A Burnage Lane, Manchester	Project No.	22-03	Rev.	00
		Draw. No.	L(-2)001	By	PG
Title	Site Plan as Proposed	Date	March 22	Chk.	00
		Scale	1:100 @ A3	Status	00