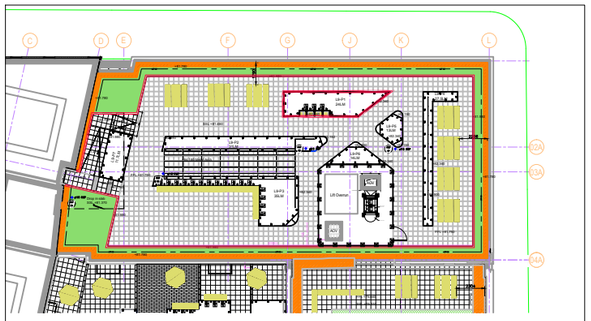

1:500 - Level 09 GA

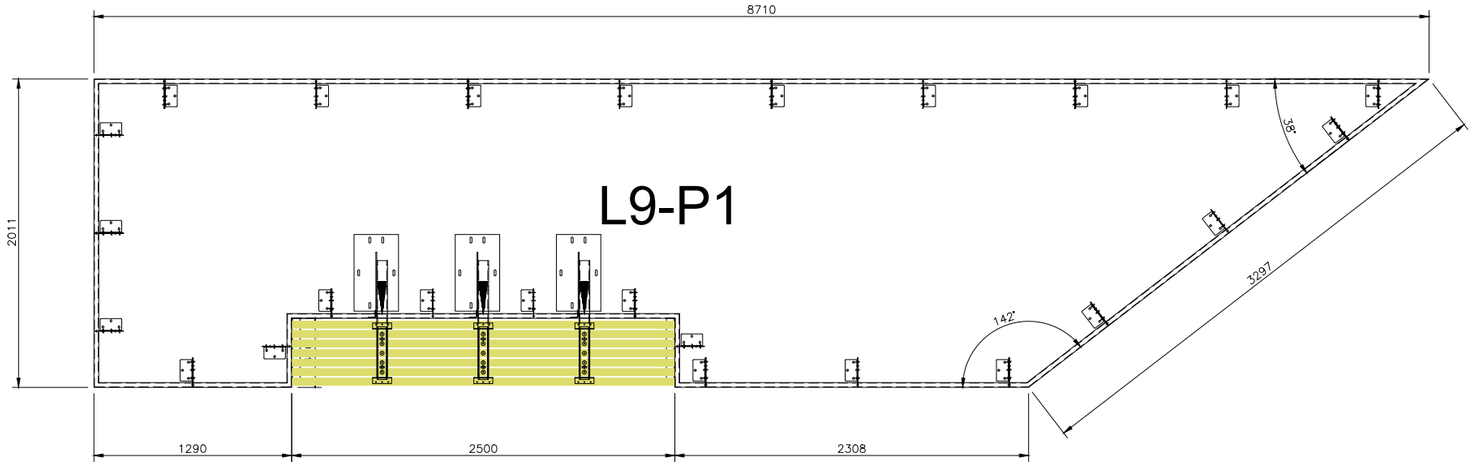

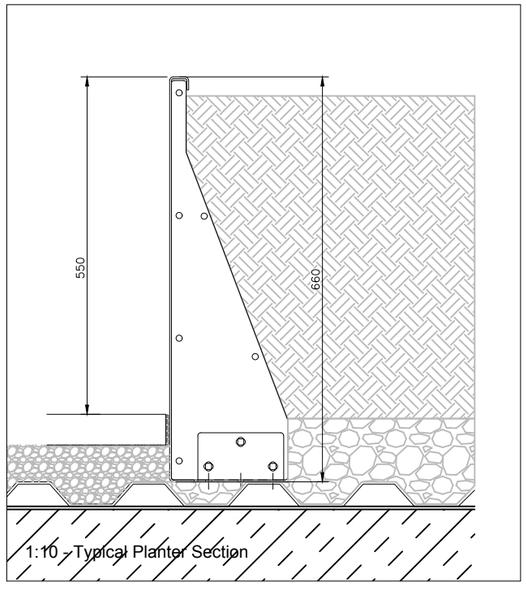

1:10 - Typical Planter Section

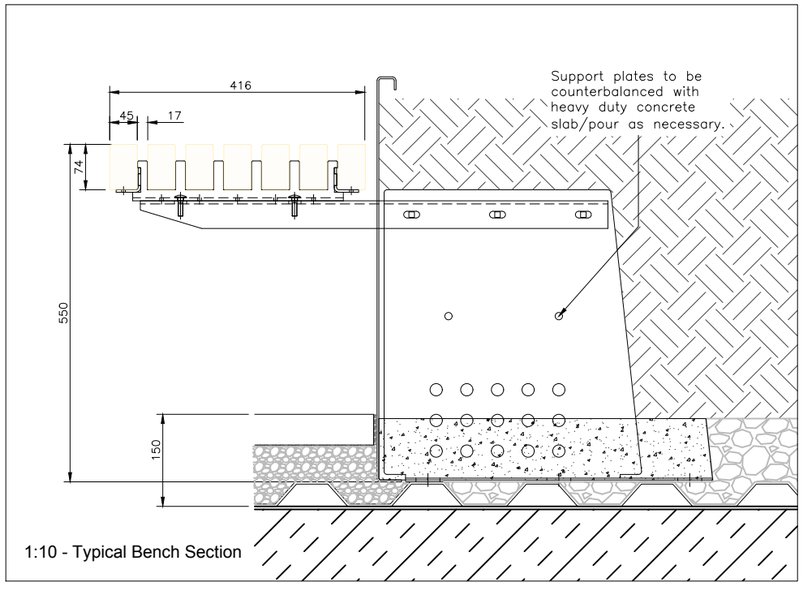

1:10 - Typical Bench Section

Notes:

1. THE COPYRIGHT OF THIS DRAWING IS VESTED IN URBAN ROOFSCAPES AND IT MAY NOT BE REPRODUCED IN WHOLE OR PART OR USED FOR THE MANUFACTURE OF ANY ARTICLE WITHOUT THE EXPRESS PERMISSION OF THE COPYRIGHT HOLDERS.

2. WORK TO FIGURED DIMENSIONS ONLY.

3. THIS DRAWING IS TO BE READ IN CONJUNCTION WITH ALL RELEVANT ARCHITECT'S, SERVICE ENGINEER'S AND UR DRAWINGS AND SPECIFICATIONS.

REV:	DESCRIPTION:	BY:	DATE:

STATUS: FOR APPROVAL

DRAWN BY:

URBAN ROOFSCAPES

CLIENT:

ARCHITECT:

SITE: Ancoats
Rochdale Rd, Manchester

TITLE: Level 9
Planter 01

SCALE AT A3:	DATE:	DRAWN:	CHECKED:
1:40	30.05.22	LF	

DRAWING NO:	REVISION:
ANC–UR–0422–L9–P1	P 00