




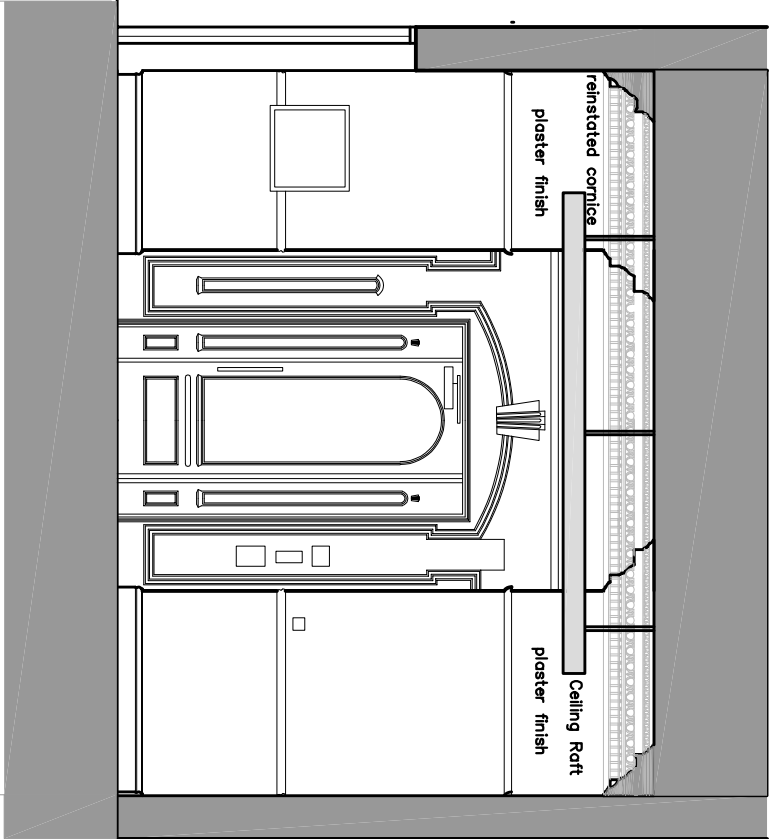

Proposed Lobby Elevation 4 - No.73

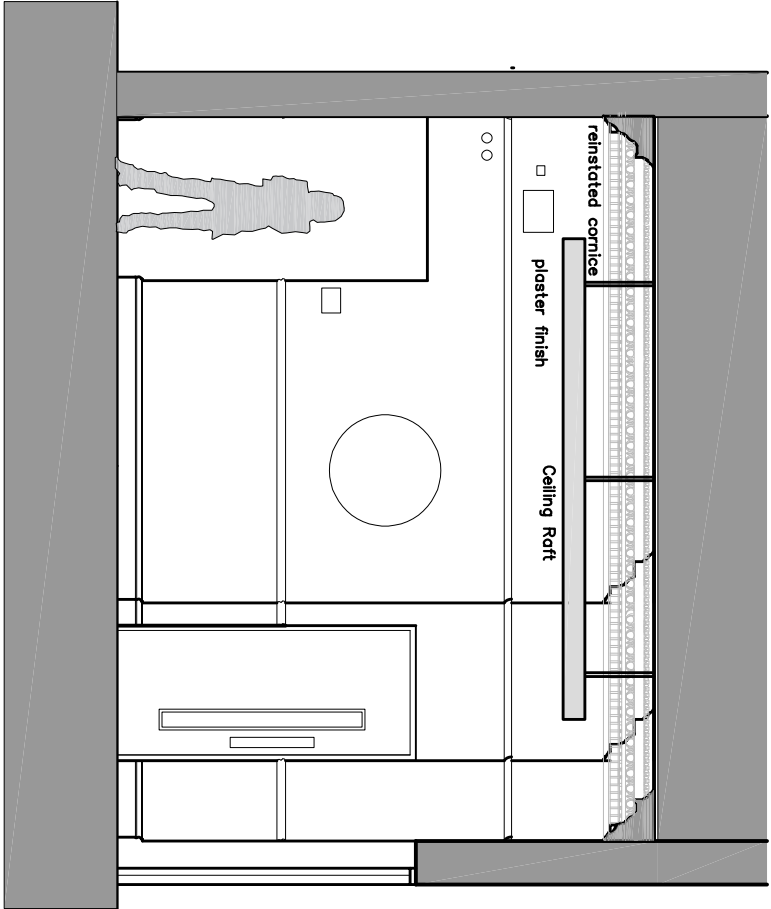

Proposed Lobby Elevation 2 - No.73

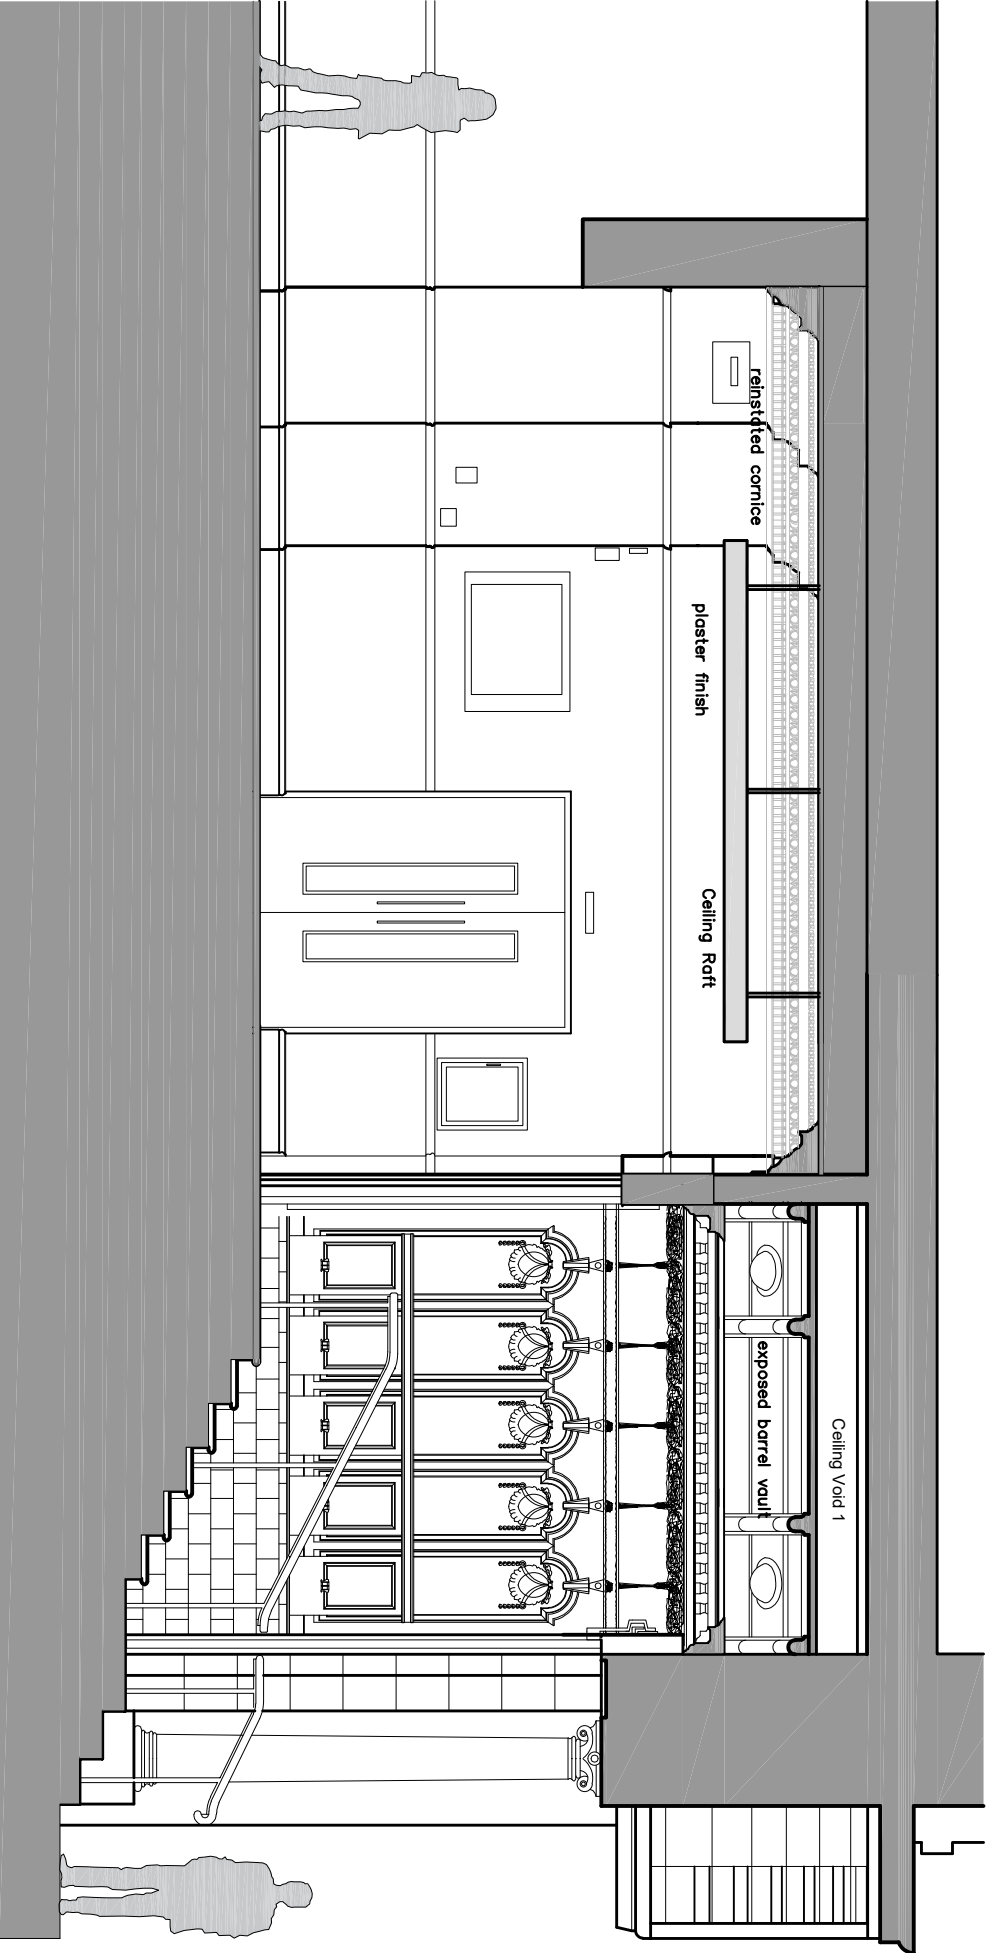

Proposed Lobby Section / Elevation 3 - No.73

NOTES

A3

rev	date	by	description
-----	------	----	-------------

contract

ENTRANCE LOBBIES
INDIA HOUSE
WHITWORTH STREET
MANCHESTER

client

THE GUINNESS PARTNERSHIP

dwg no.

5194/ 38

rev.

NOV 21

scales

1/ 50 @ A3

drawn

RW

checked

subject

No.73 LOBBY
PROPOSED ELEVATIONS 2,3 & 4