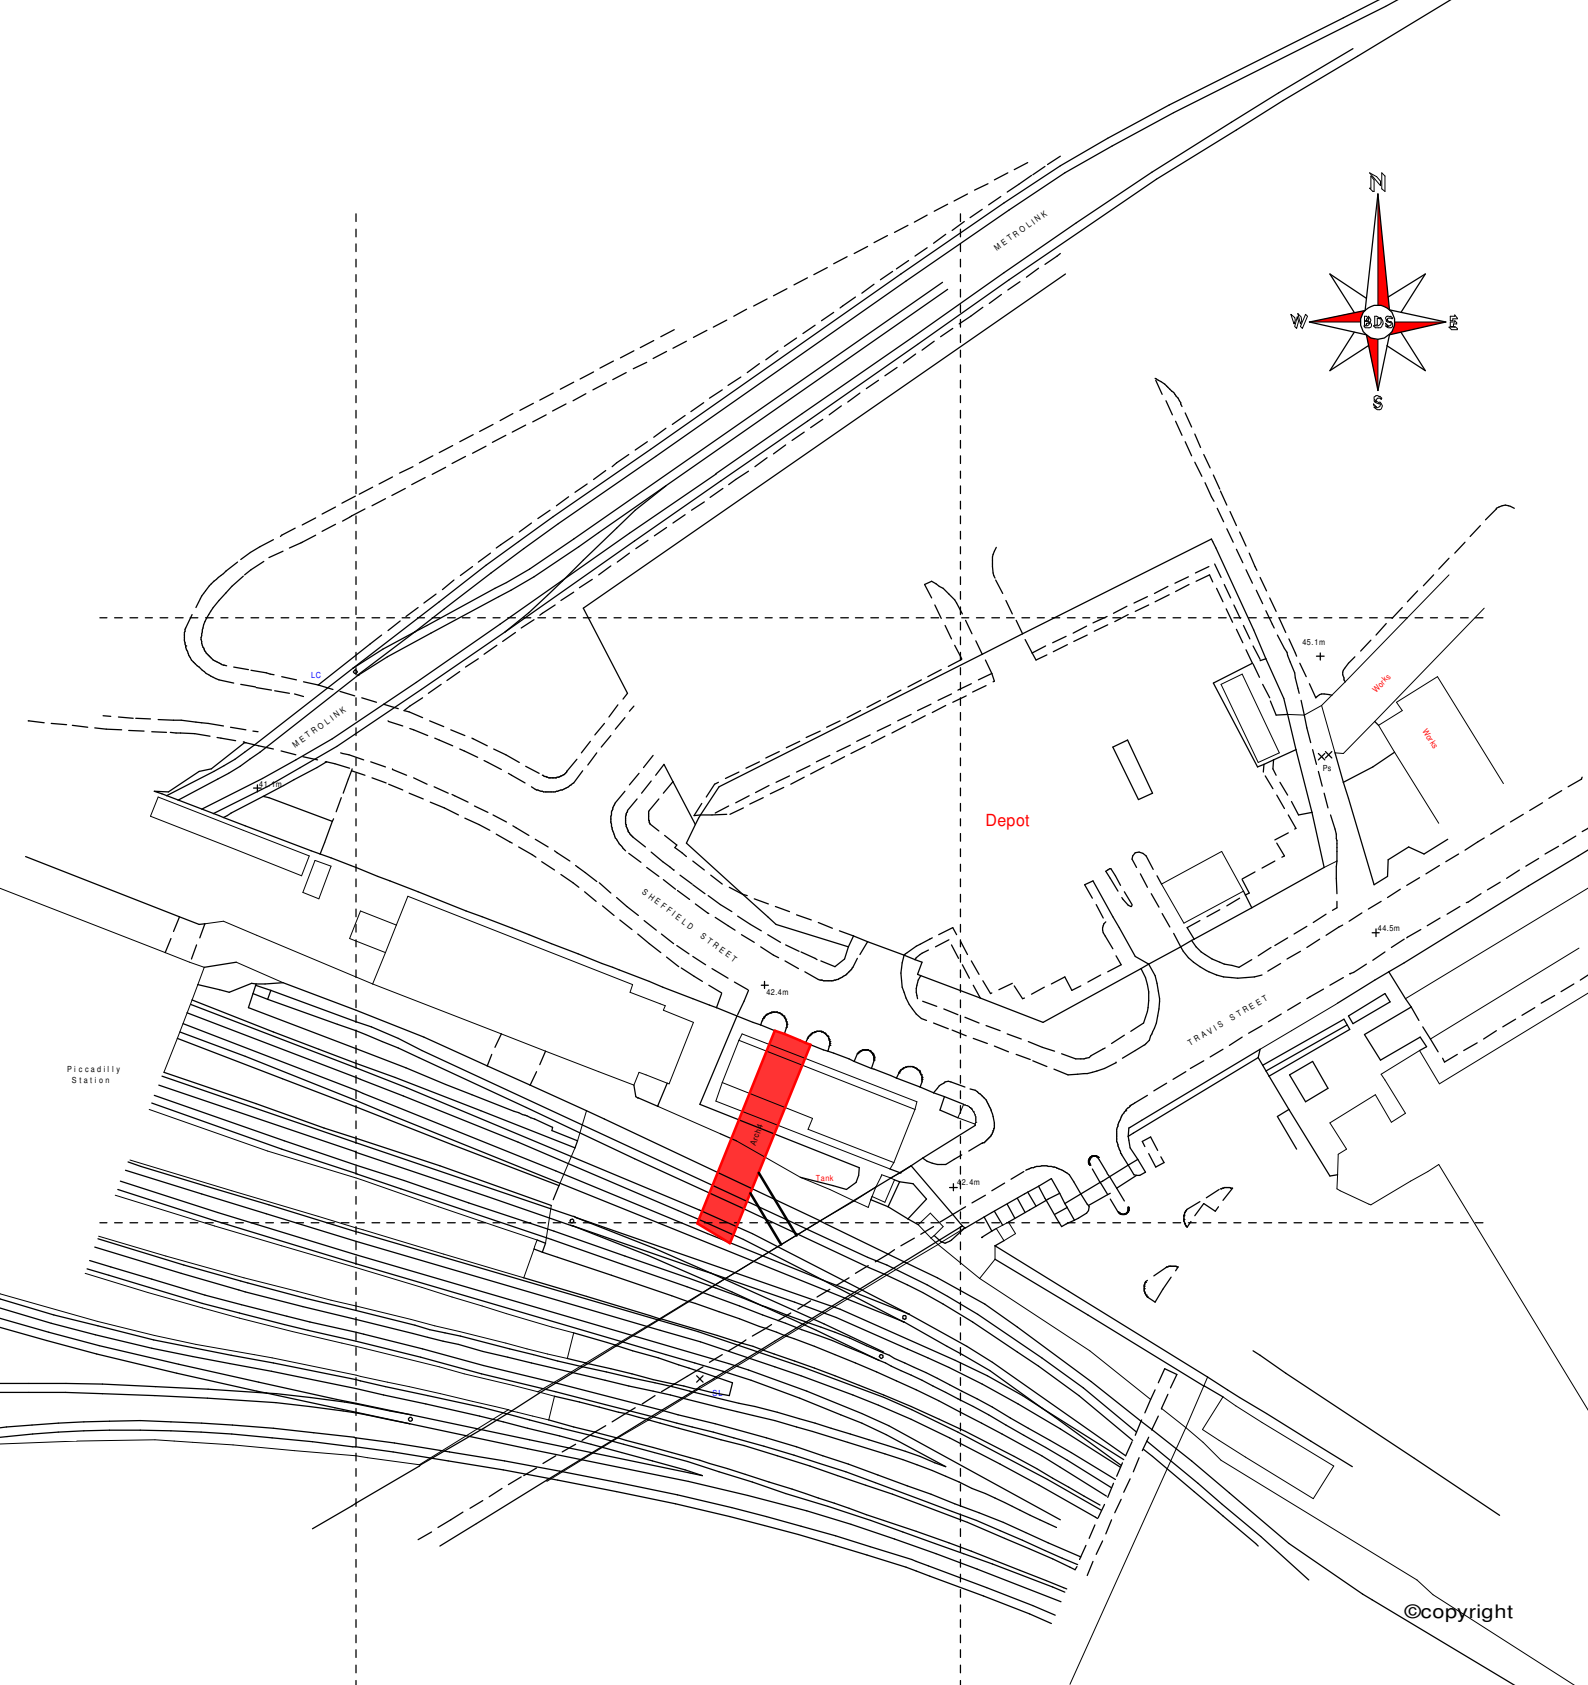


©copyright

Rev	Comment	Date	Initials
-----	---------	------	----------

BUILDING DESIGN SERVICES

Chartered Architectural Technologist

10 Harford Close, Broughton,
Bolton. BL2 6TN.
Tel : 01204 : 383793. Mob : 07966 : 211995.
jeff.bds93@hotmail.co.uk



Client : Mr Michael Forde, Sureshot Brewery.

Project : Tap Room, Arch 4, Sheffield Street, Manchester.

Drawing :
Location Plan.

Drawn : J. C.

Date : 15.06.2022.

Scale : 1:2250 @ A4

Job Number : 53622

Drawing Number : 03 Rev :