



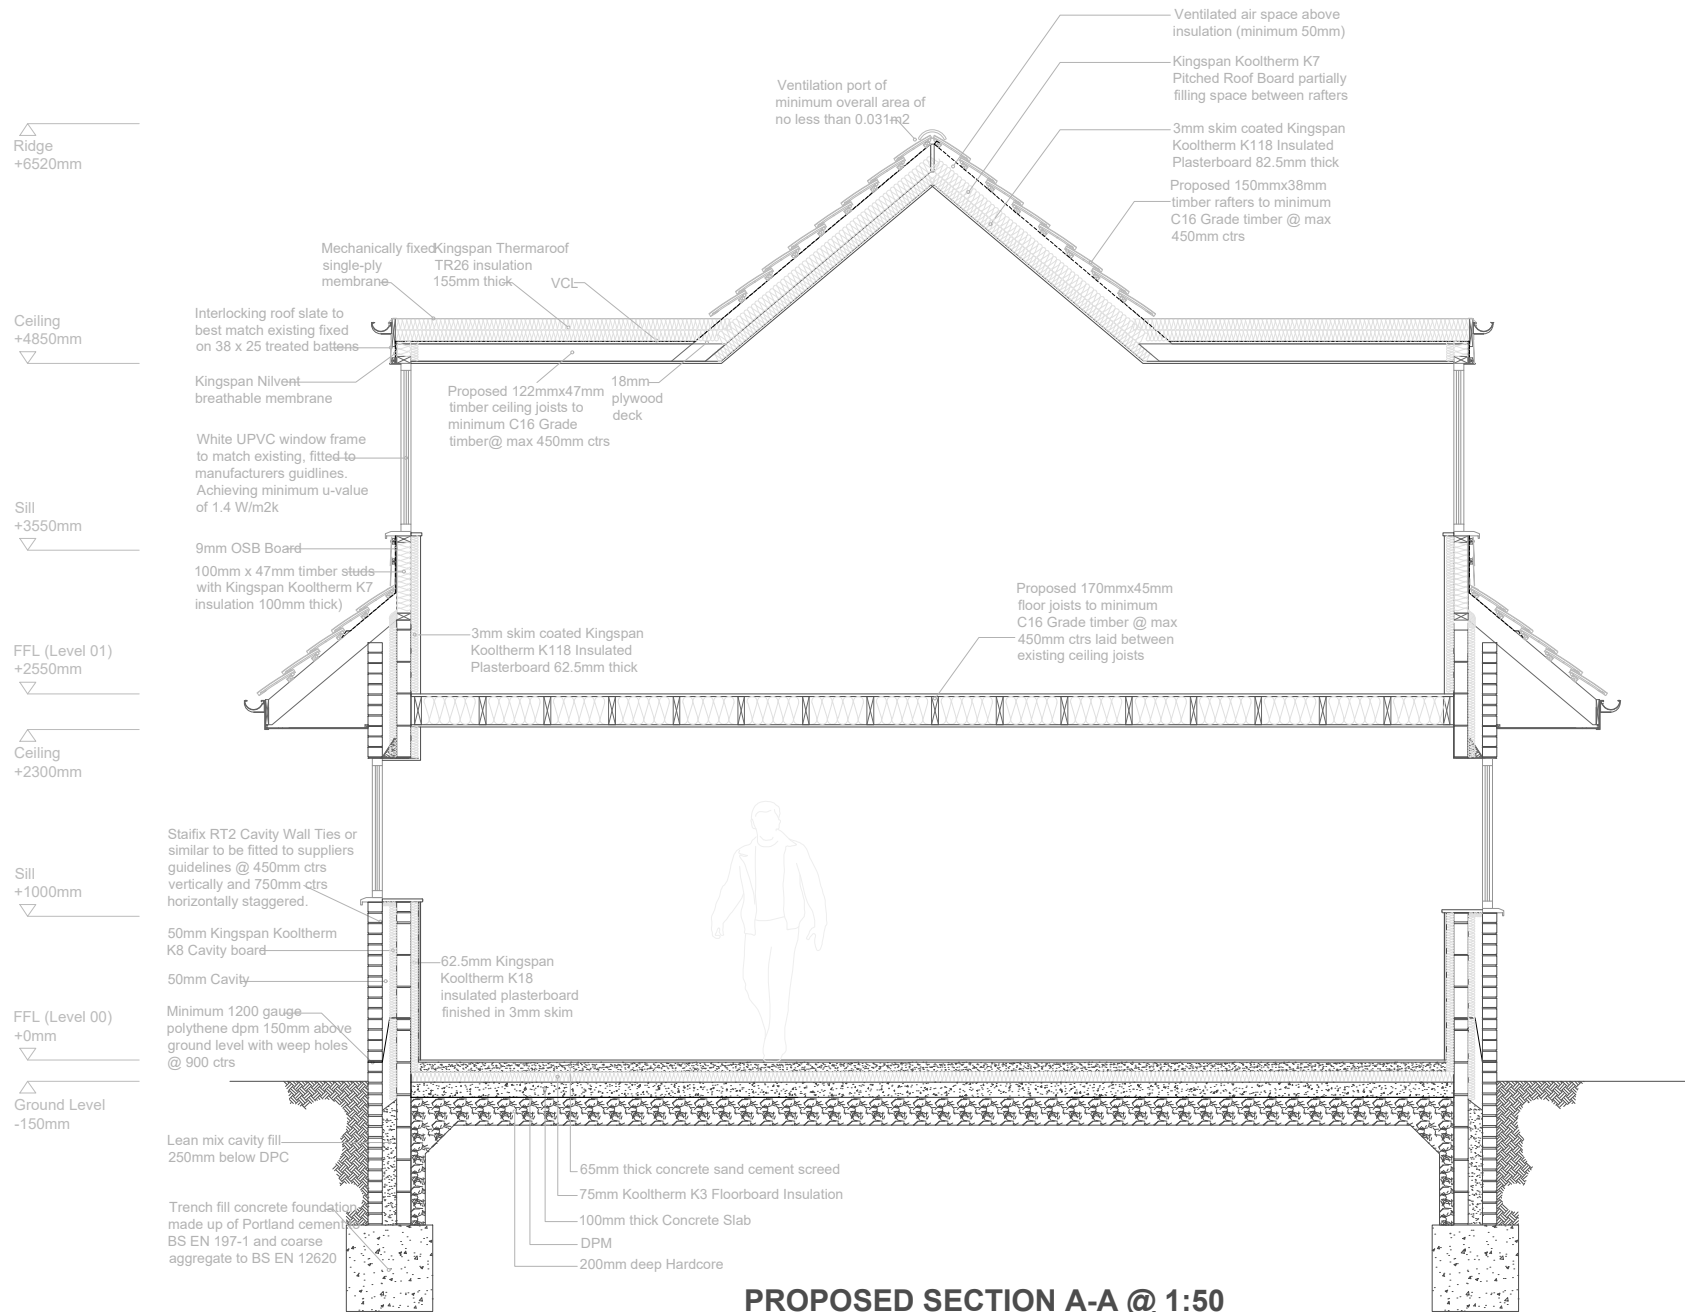

PROPOSED SECTION A-A @ 1:50

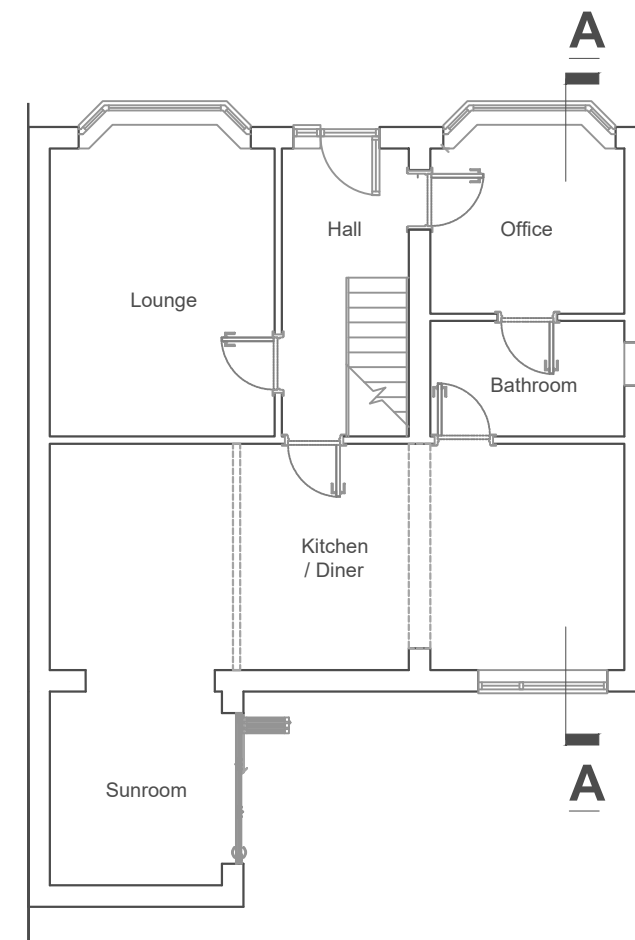

|                                                                           |                               |                          |
|---------------------------------------------------------------------------|-------------------------------|--------------------------|
| Rev_B                                                                     | Amended & re-issued to Client | 12.06.22                 |
| Rev_A                                                                     | Issued to Client              | 28.07.20                 |
| PROPOSED ALTERATIONS TO<br>No. 49 TOTTENHAM DRIVE,<br>MANCHESTER, M23 9WH |                               | Scale<br>1:50            |
| Title<br>PROPOSED SECTION A-A                                             |                               | Drawn By<br>Andrew Crump |
|                                                                           |                               | Sheet No.<br>009         |