




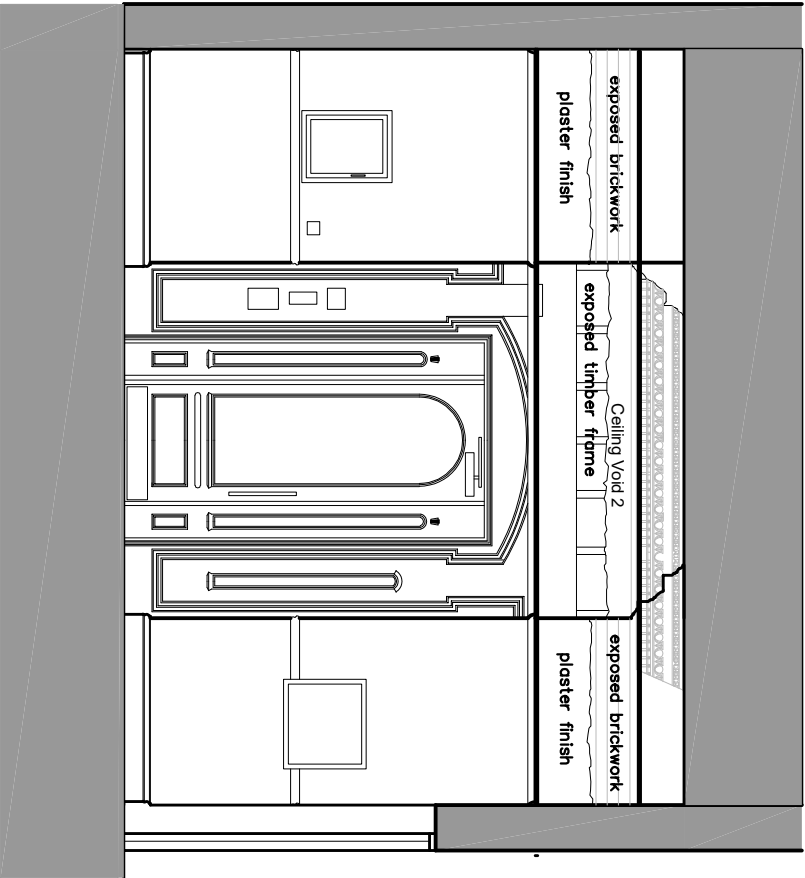

Existing Lobby Elevation 4 - No.75

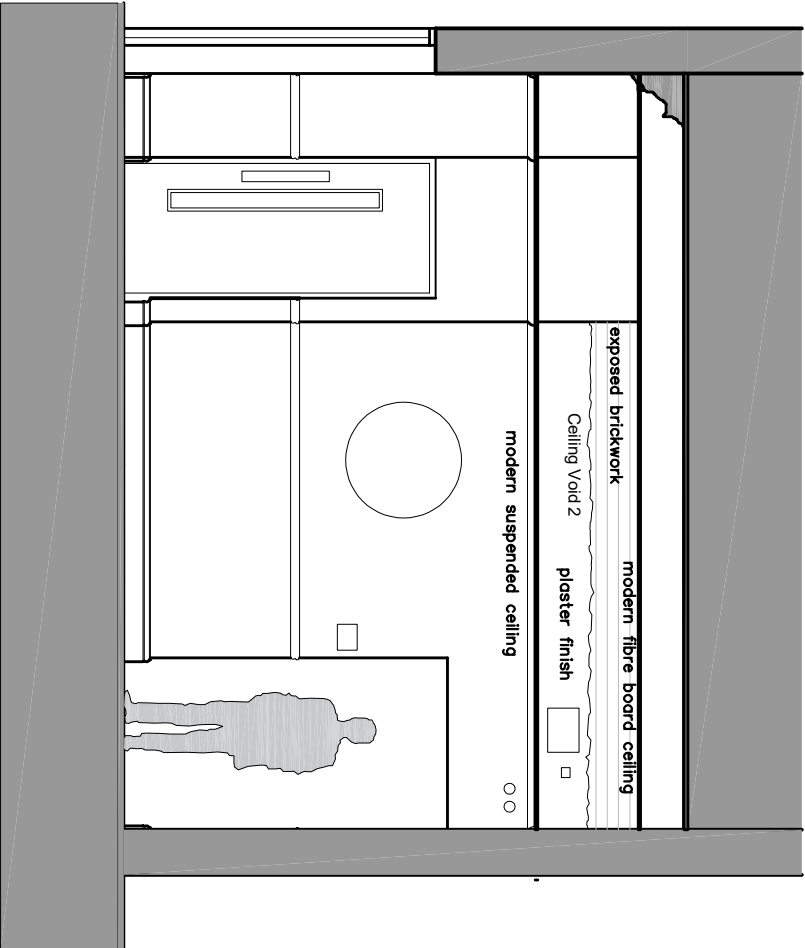

Existing Lobby Elevation 2 - No.75

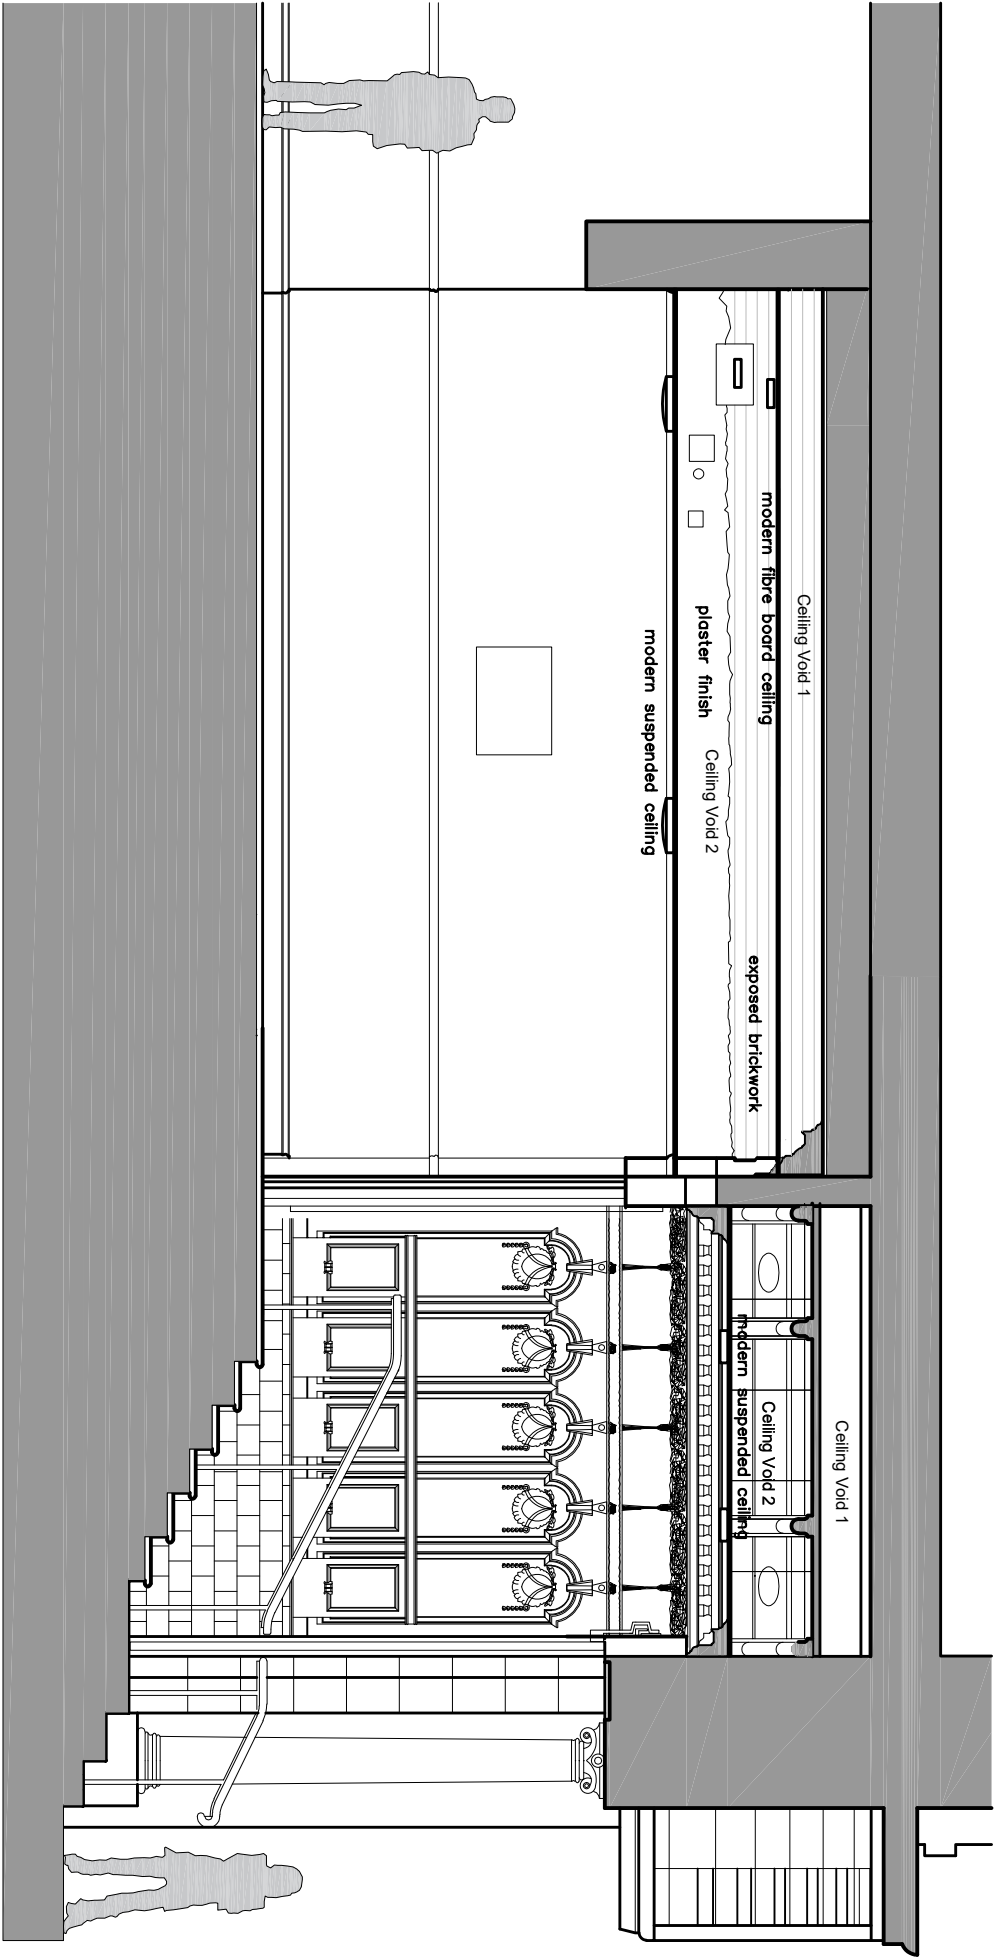

NOTES

A3

rev	date by	description	

contract
ENTRANCE LOBBIES
INDIA HOUSE
WHITWORTH STREET
MANCHESTER

client
THE GUINNESS PARTNERSHIP

dwg no.	rev.	date	
5194/ 32		NOV 21	
scales		drawn	checked
1/ 50 @ A3		RW	

subject
No.75 LOBBY
EXISTING ELEVATIONS 2,3 & 4

Warburton
a s s o c i a t e s



Chartered Architects

The Old Police Station, 62 Chapel Street, MANCHESTER M3 7AA
Tel: 0161 833 9345 Fax: 0161 831 7584 mail@warburtonassociates.com