
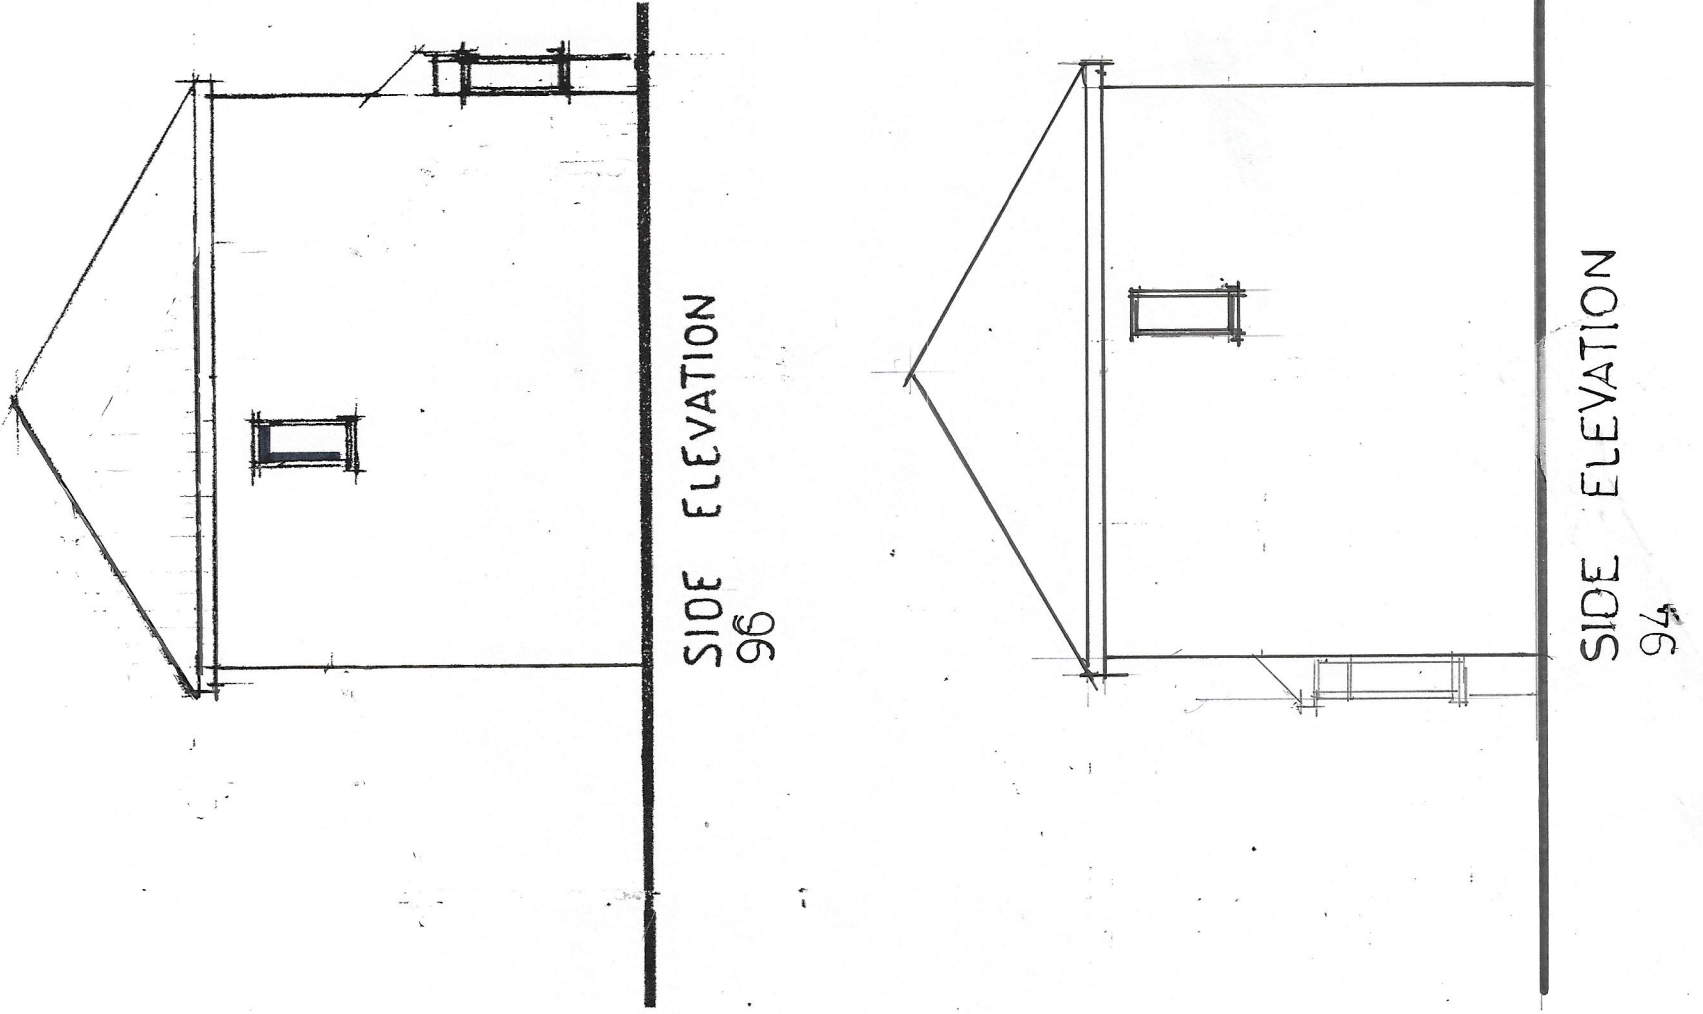
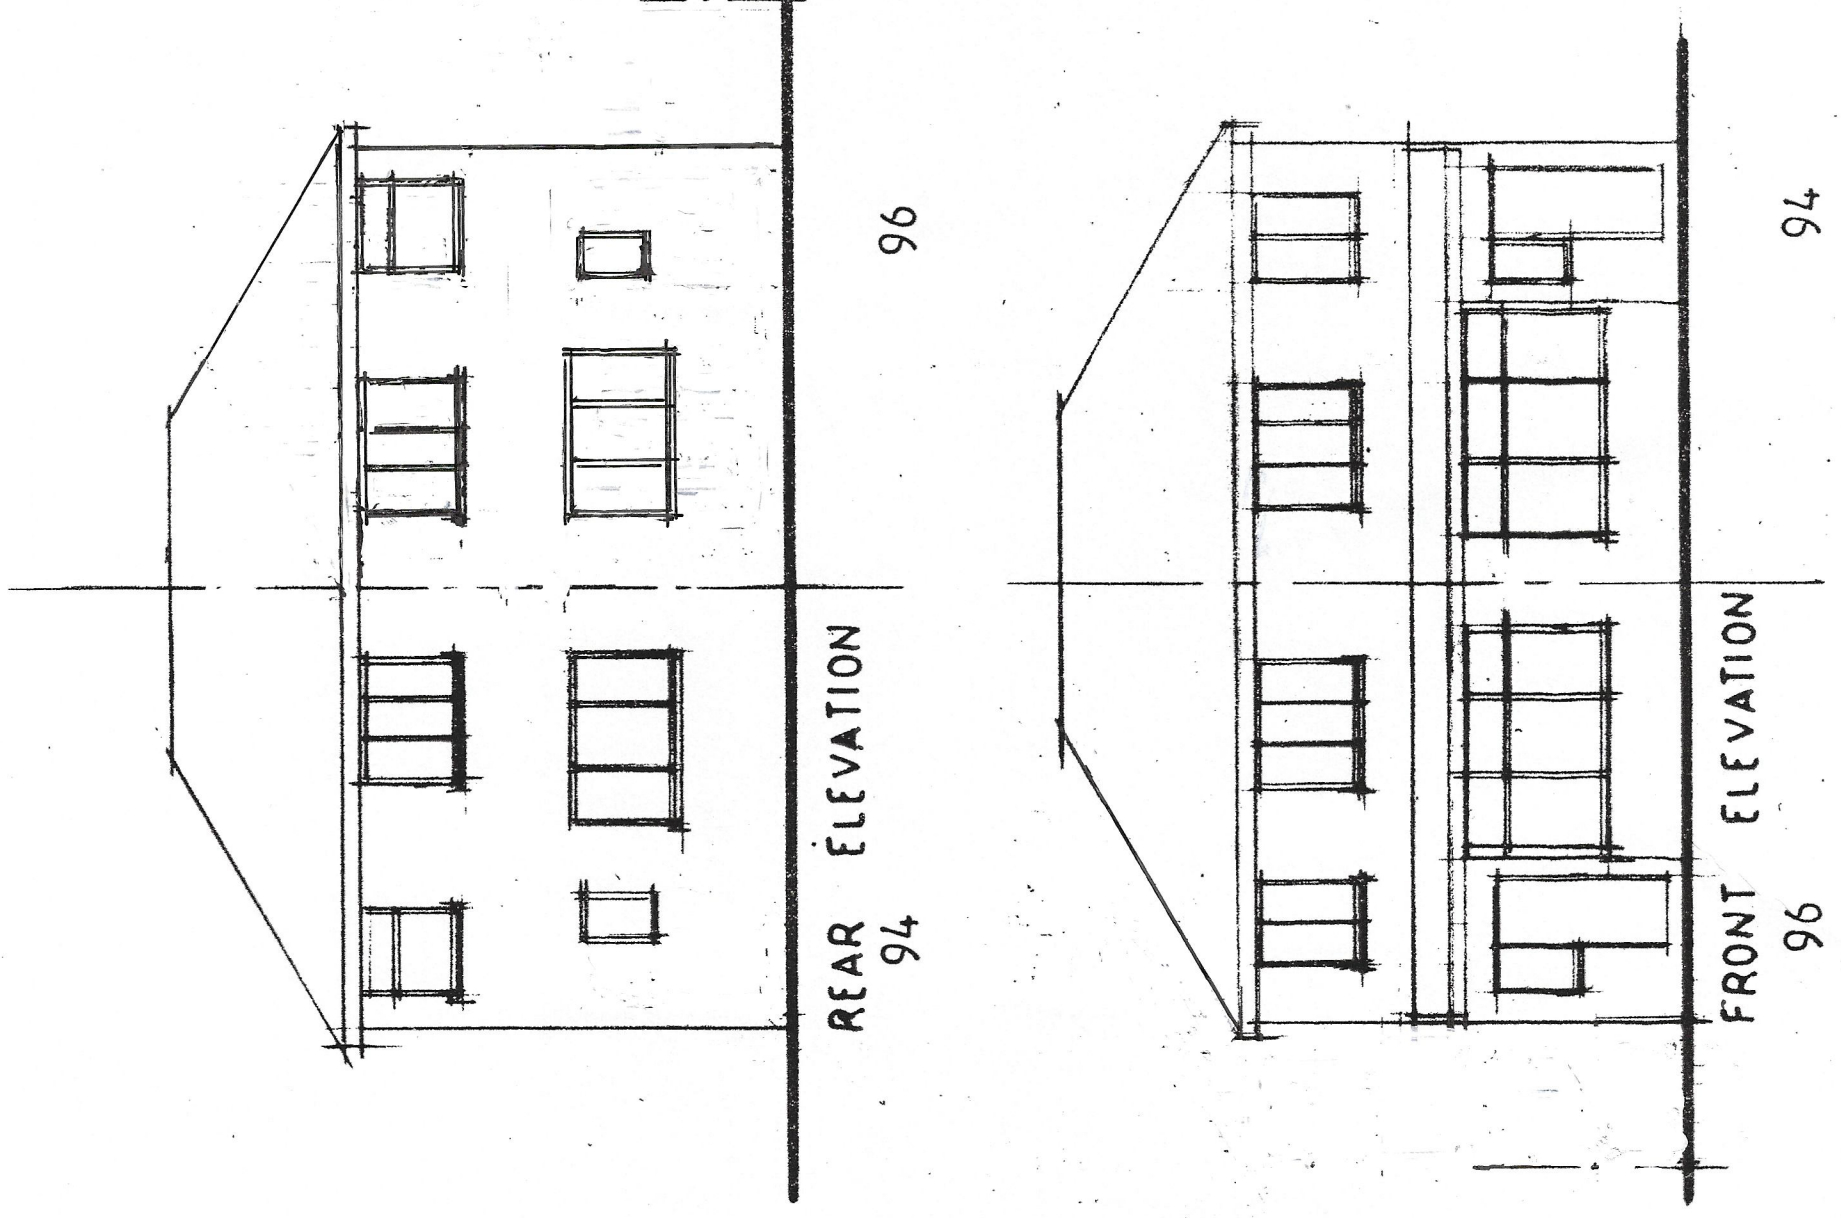
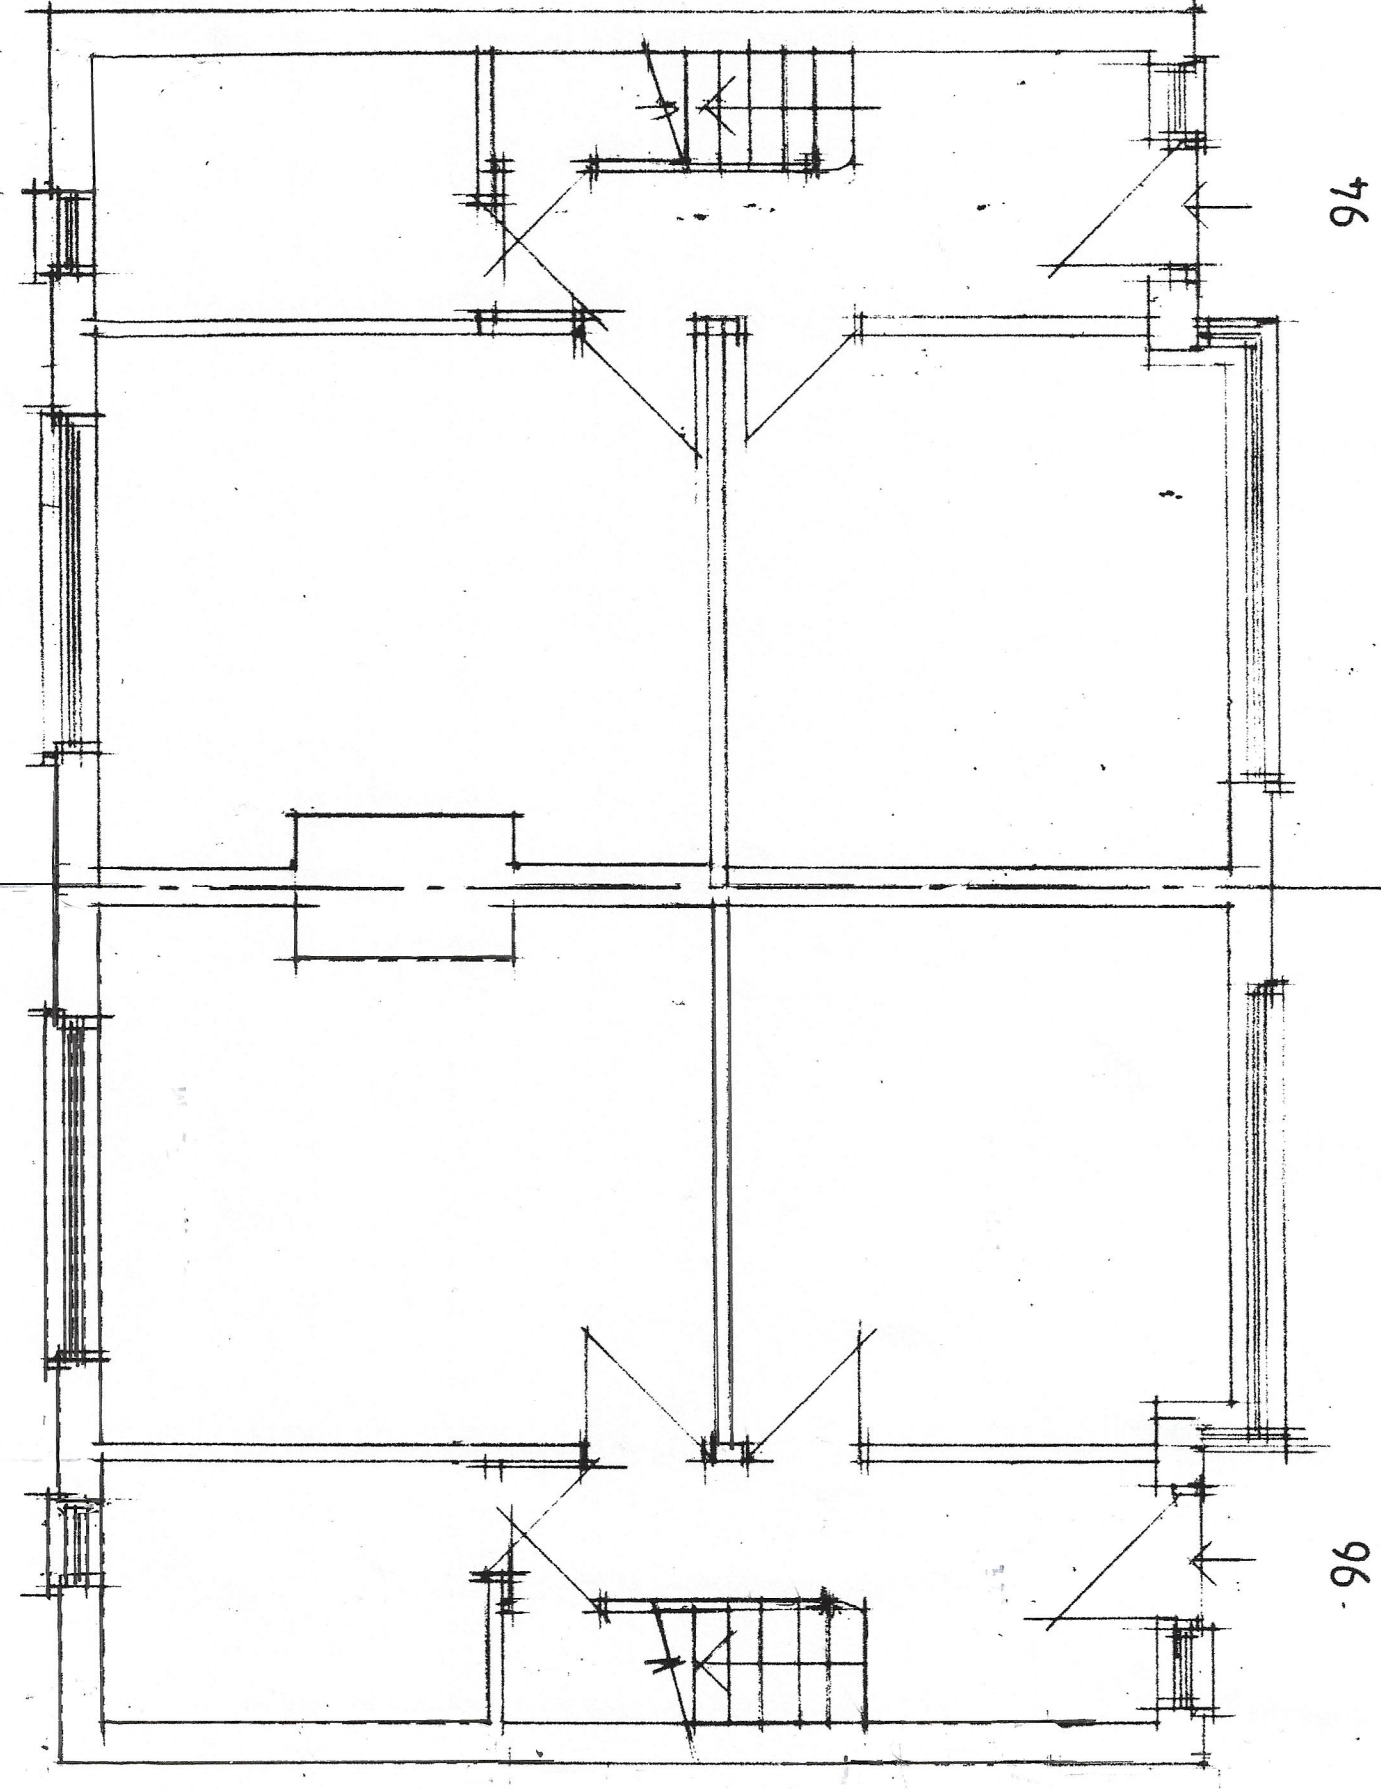


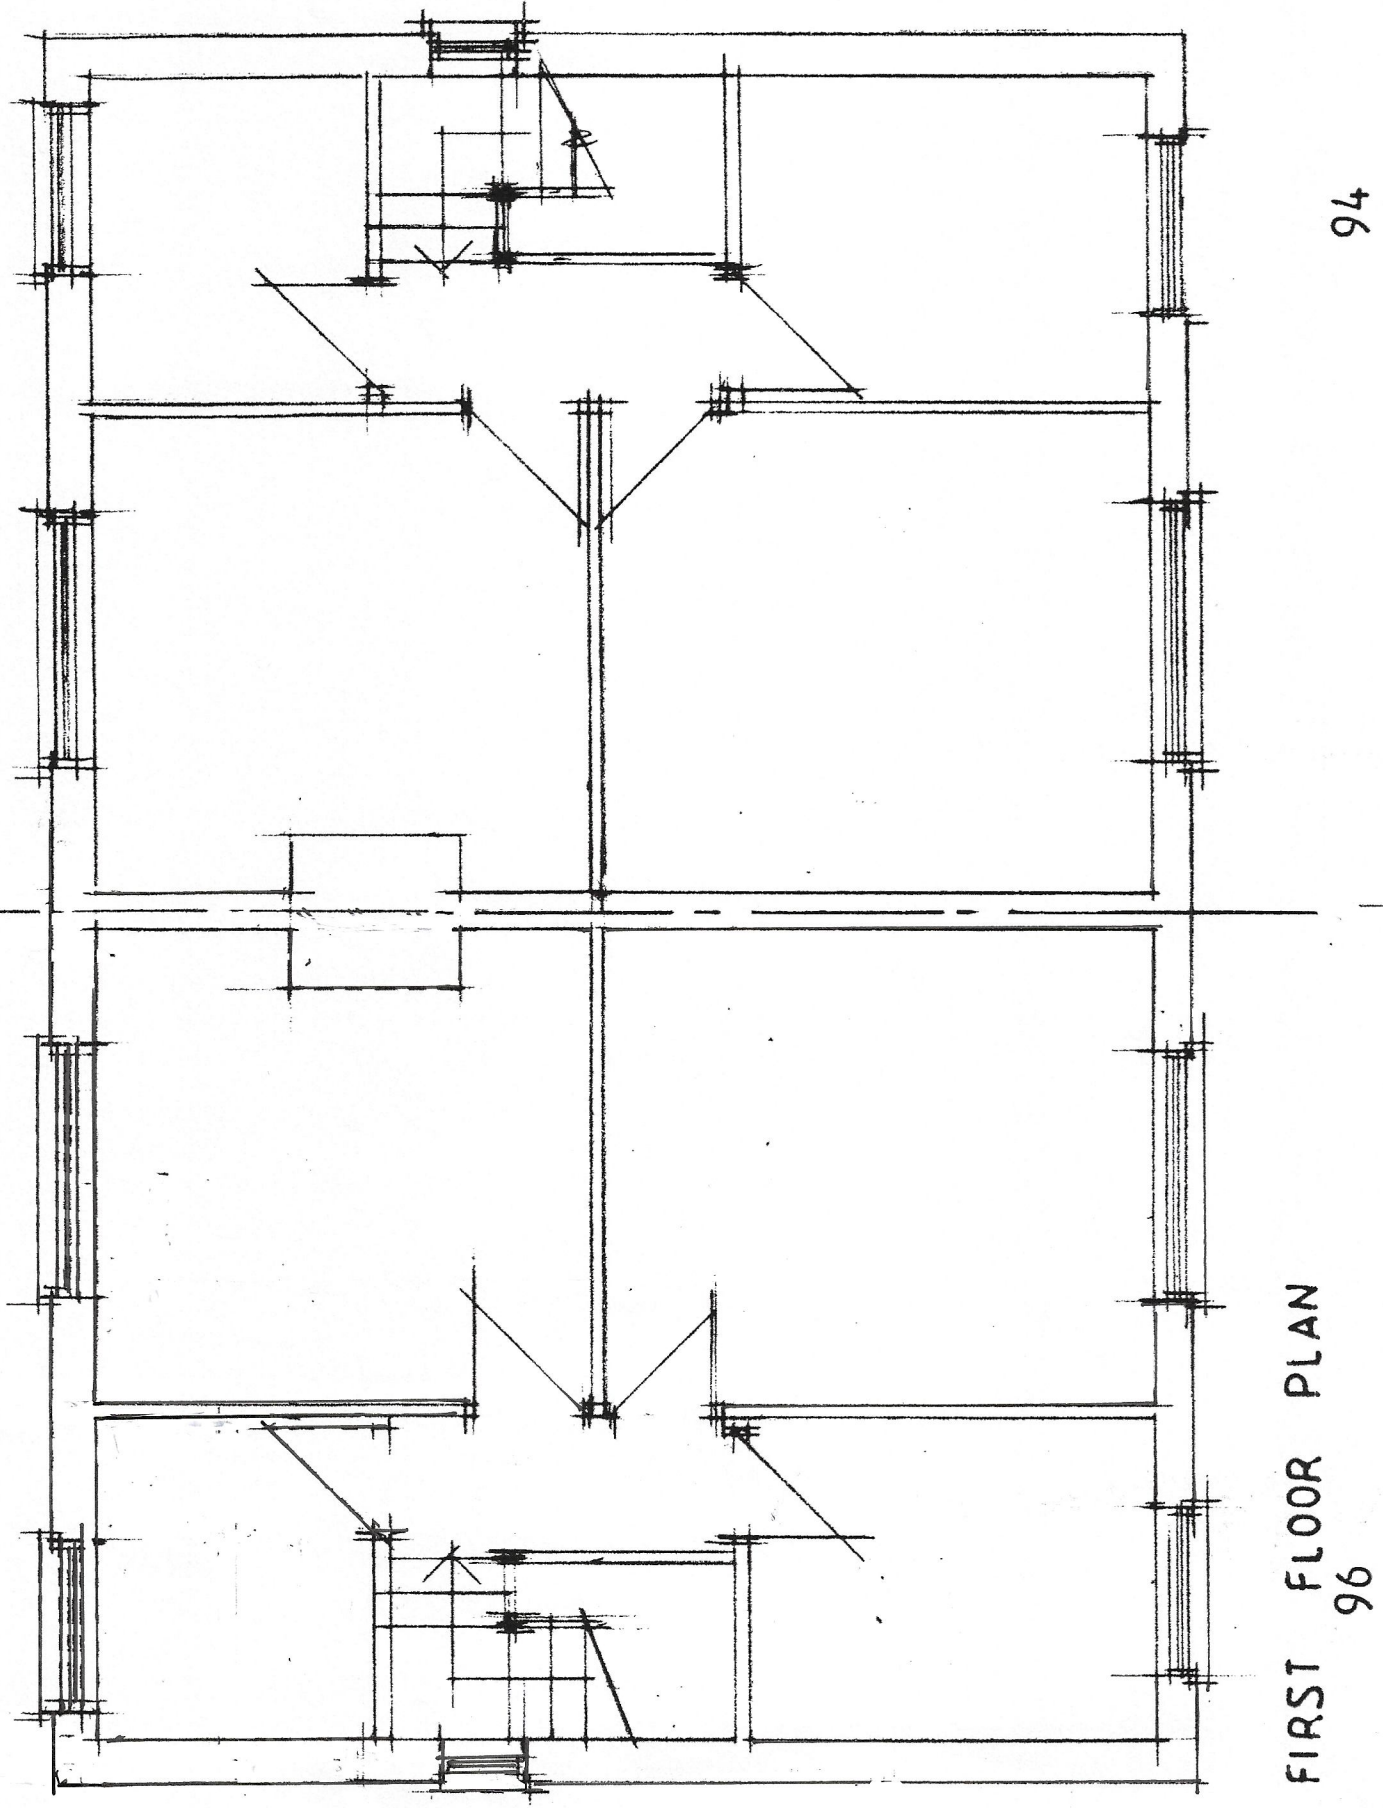

CLIENT MR. N. AHMED 94/96 KIRKMANSHULME LANE LONGSIGHT M12 4WB	JOI TITLE PROPOSED EXTENSIONS JOINT APPLICATION	DRS TITLE PLANS AND ELEVATIONS AS PROPOSED	HOLBOROW + <i>Ormesby</i> architectural & interior design 15 OVERTON CLOSE MIDDLEWICH CHESHIRE CW10 0PZ phone: 07770 834939	<table><tr><td>ISSUE</td><td>ORIGINAL</td><td>1</td><td>2</td><td>3</td><td>4</td><td>5</td><td>6</td><td>7</td></tr><tr><td>REVISION</td><td></td><td></td><td></td><td></td><td></td><td></td><td></td><td></td></tr><tr><td>DATE</td><td></td><td></td><td></td><td></td><td></td><td></td><td></td><td></td></tr><tr><td>DRAWN</td><td></td><td></td><td></td><td></td><td></td><td></td><td></td><td></td></tr><tr><td>CHECKED</td><td></td><td></td><td></td><td></td><td></td><td></td><td></td><td></td></tr><tr><td>APPROVED</td><td></td><td></td><td></td><td></td><td></td><td></td><td></td><td></td></tr><tr><td>SCALE</td><td colspan="8">1:50 & 1:100 at A1</td></tr></table>	ISSUE	ORIGINAL	1	2	3	4	5	6	7	REVISION									DATE									DRAWN									CHECKED									APPROVED									SCALE	1:50 & 1:100 at A1							
ISSUE	ORIGINAL	1	2	3	4	5	6	7	
REVISION	
DATE	
DRAWN	
CHECKED	
APPROVED	
SCALE	1:50 & 1:100 at A1	
DRAWING NUMBER 2262122/01	