





1 3D View 1
1 : 1

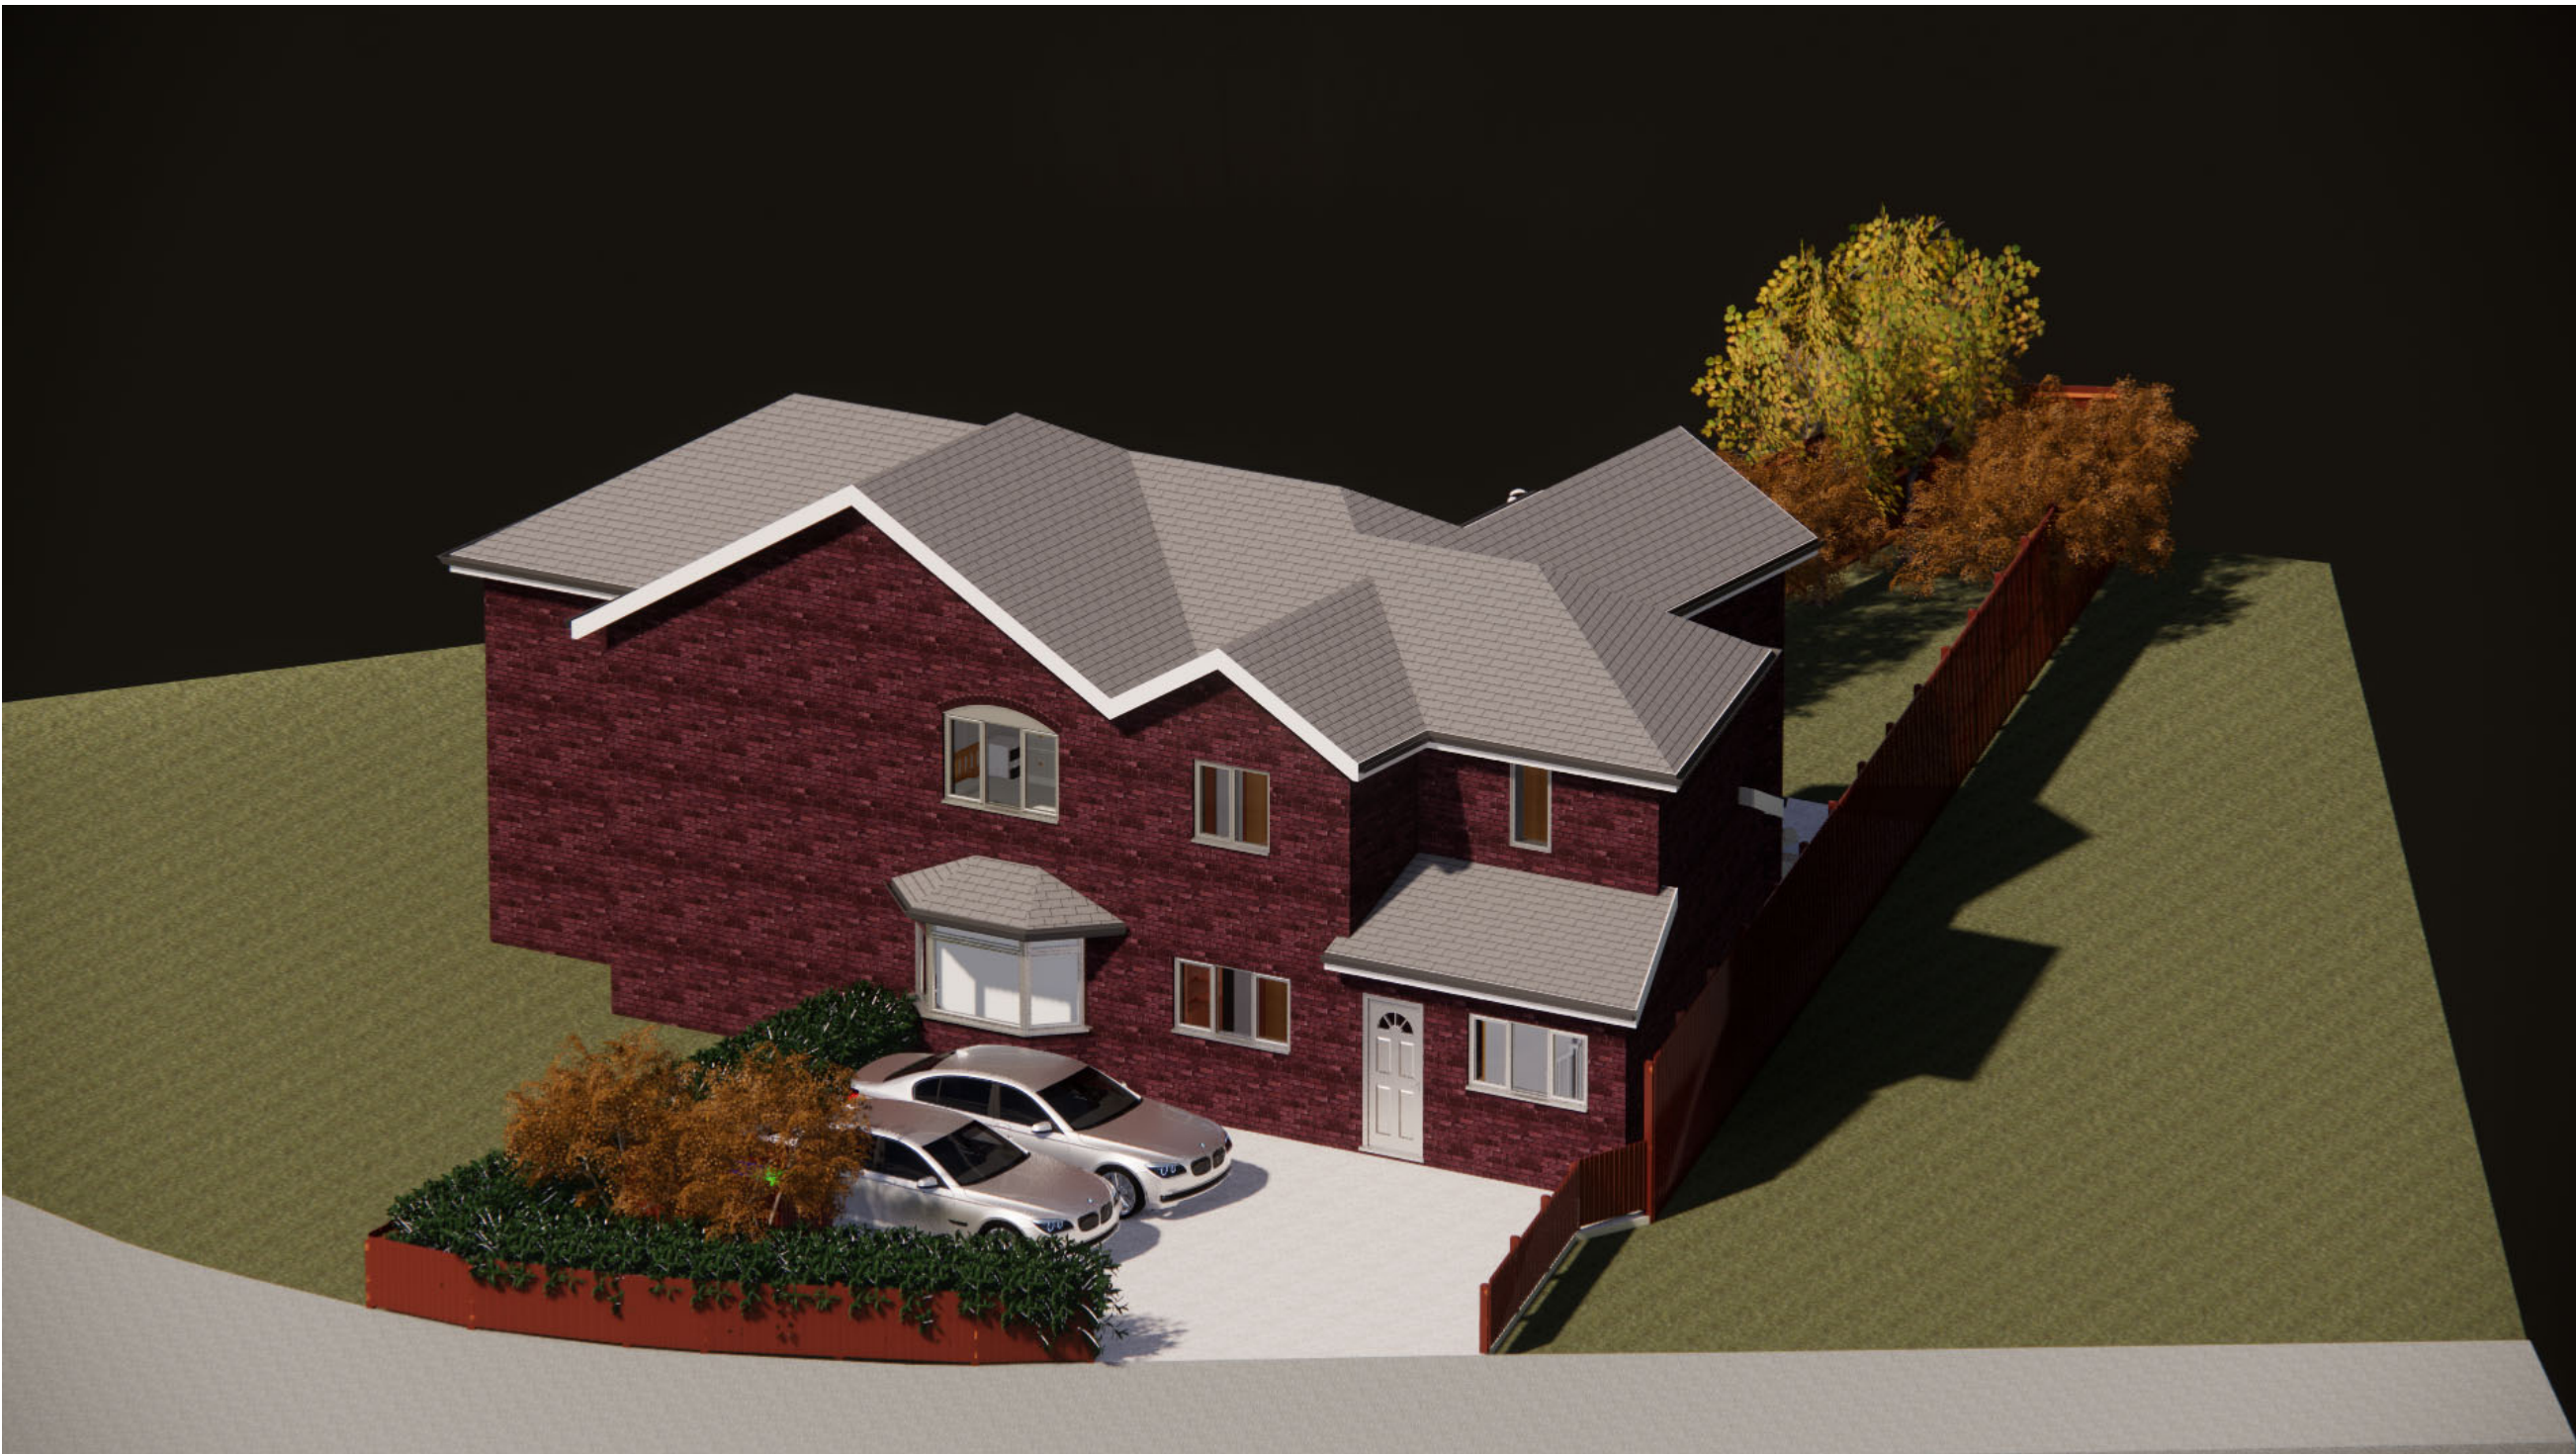

2 3D View 2
1 : 1

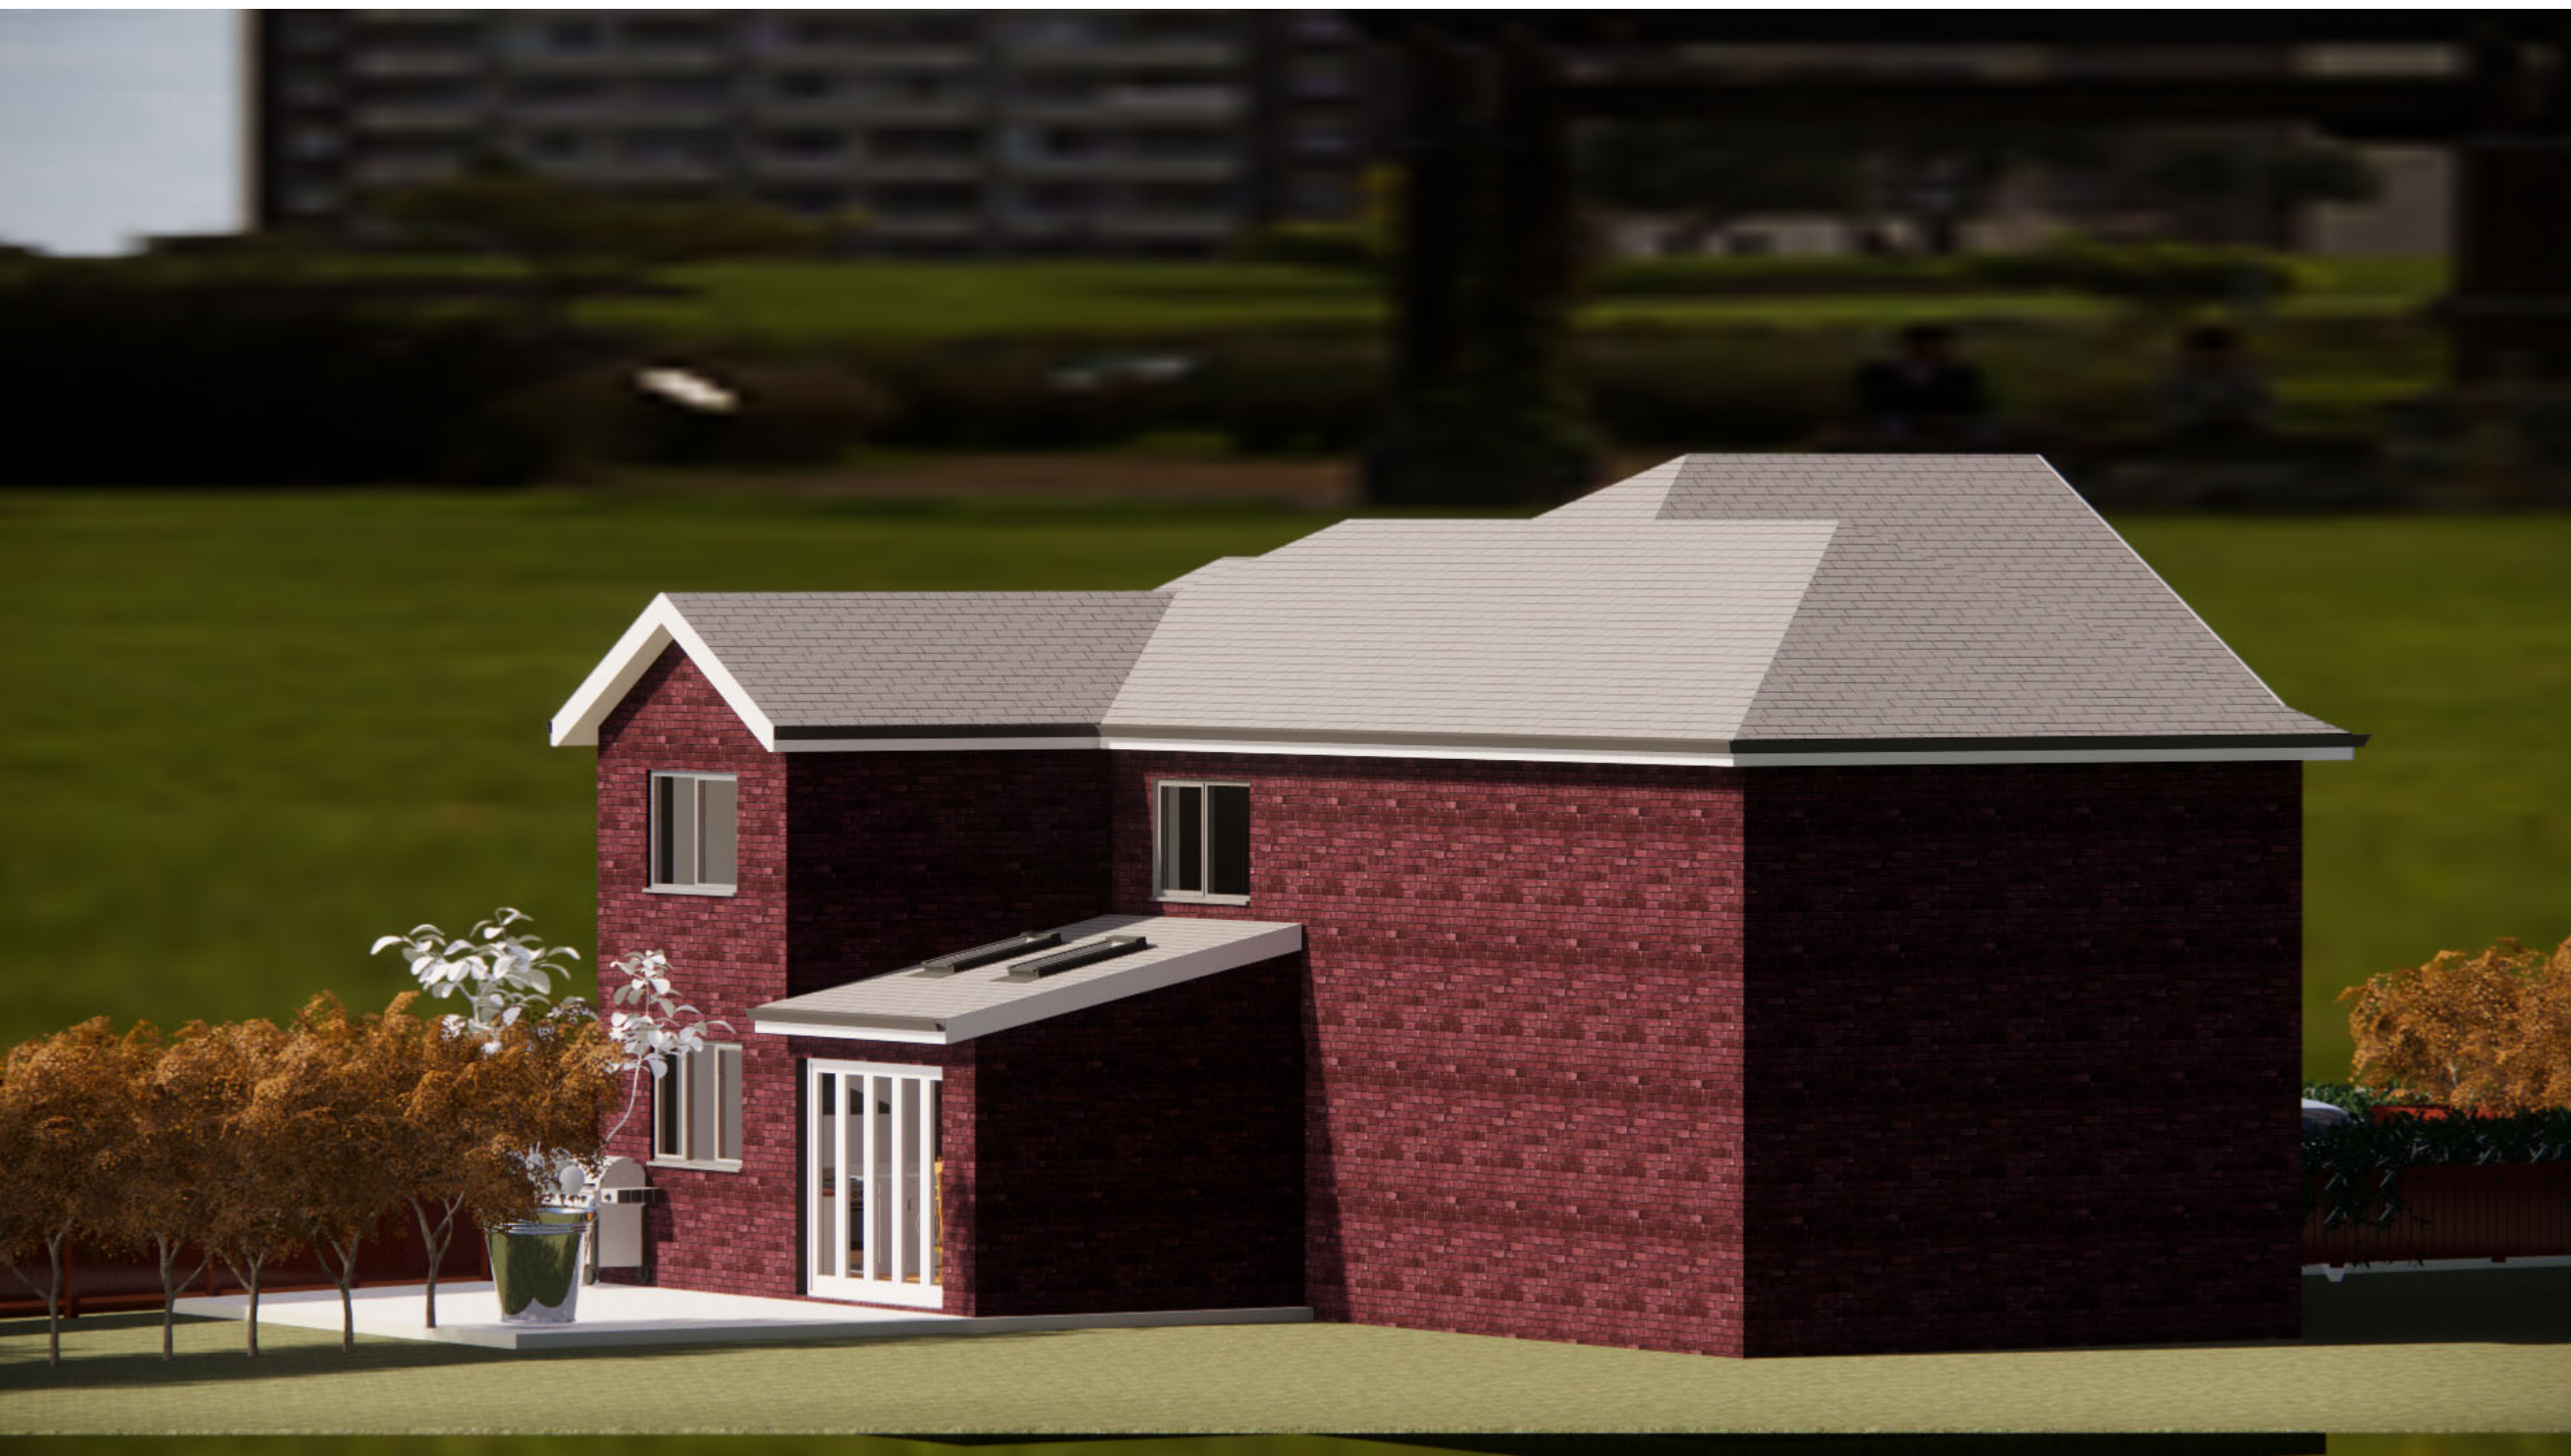

3 3D View 3
1 : 1



4 3D View 4
1 : 1

NOTES

Copyright in this drawing remains with AECDesign. Do not scale from this drawing, work to figured dimensions. Check all dimensions on-site. In the event of any discrepancy, please refer query to AECDesign.


No.	Description	Date

Revision

		ARCHITECTURE ENGINEERING & CONSTRUCTION Commitment to Design Excellence	
Contact: Tel: 07424723798 Email: aecdesign.co.uk@outlook.com www.aecdesign.co.uk			
Project Name House Front, Side and Rear Ground and First Floor Extension			
Project No.		AECD_M20 1BU_2022_0001	
Drawing No.		M201BU_2022_P107_01	
Date	Issue Date	Drawn by	AECDesign
Status	Proposal	Checked by	AECDesign
Sheet Size	A1	Approved by	AECDesign
Sheet Name 3D Views Set 1			
Scale		1 : 1	
Client Name		Khaled Muwahed	
Project Address 479 Princess Road Manchester M20 1BU		Sheet No. P107	



1 3D View 5
1:1

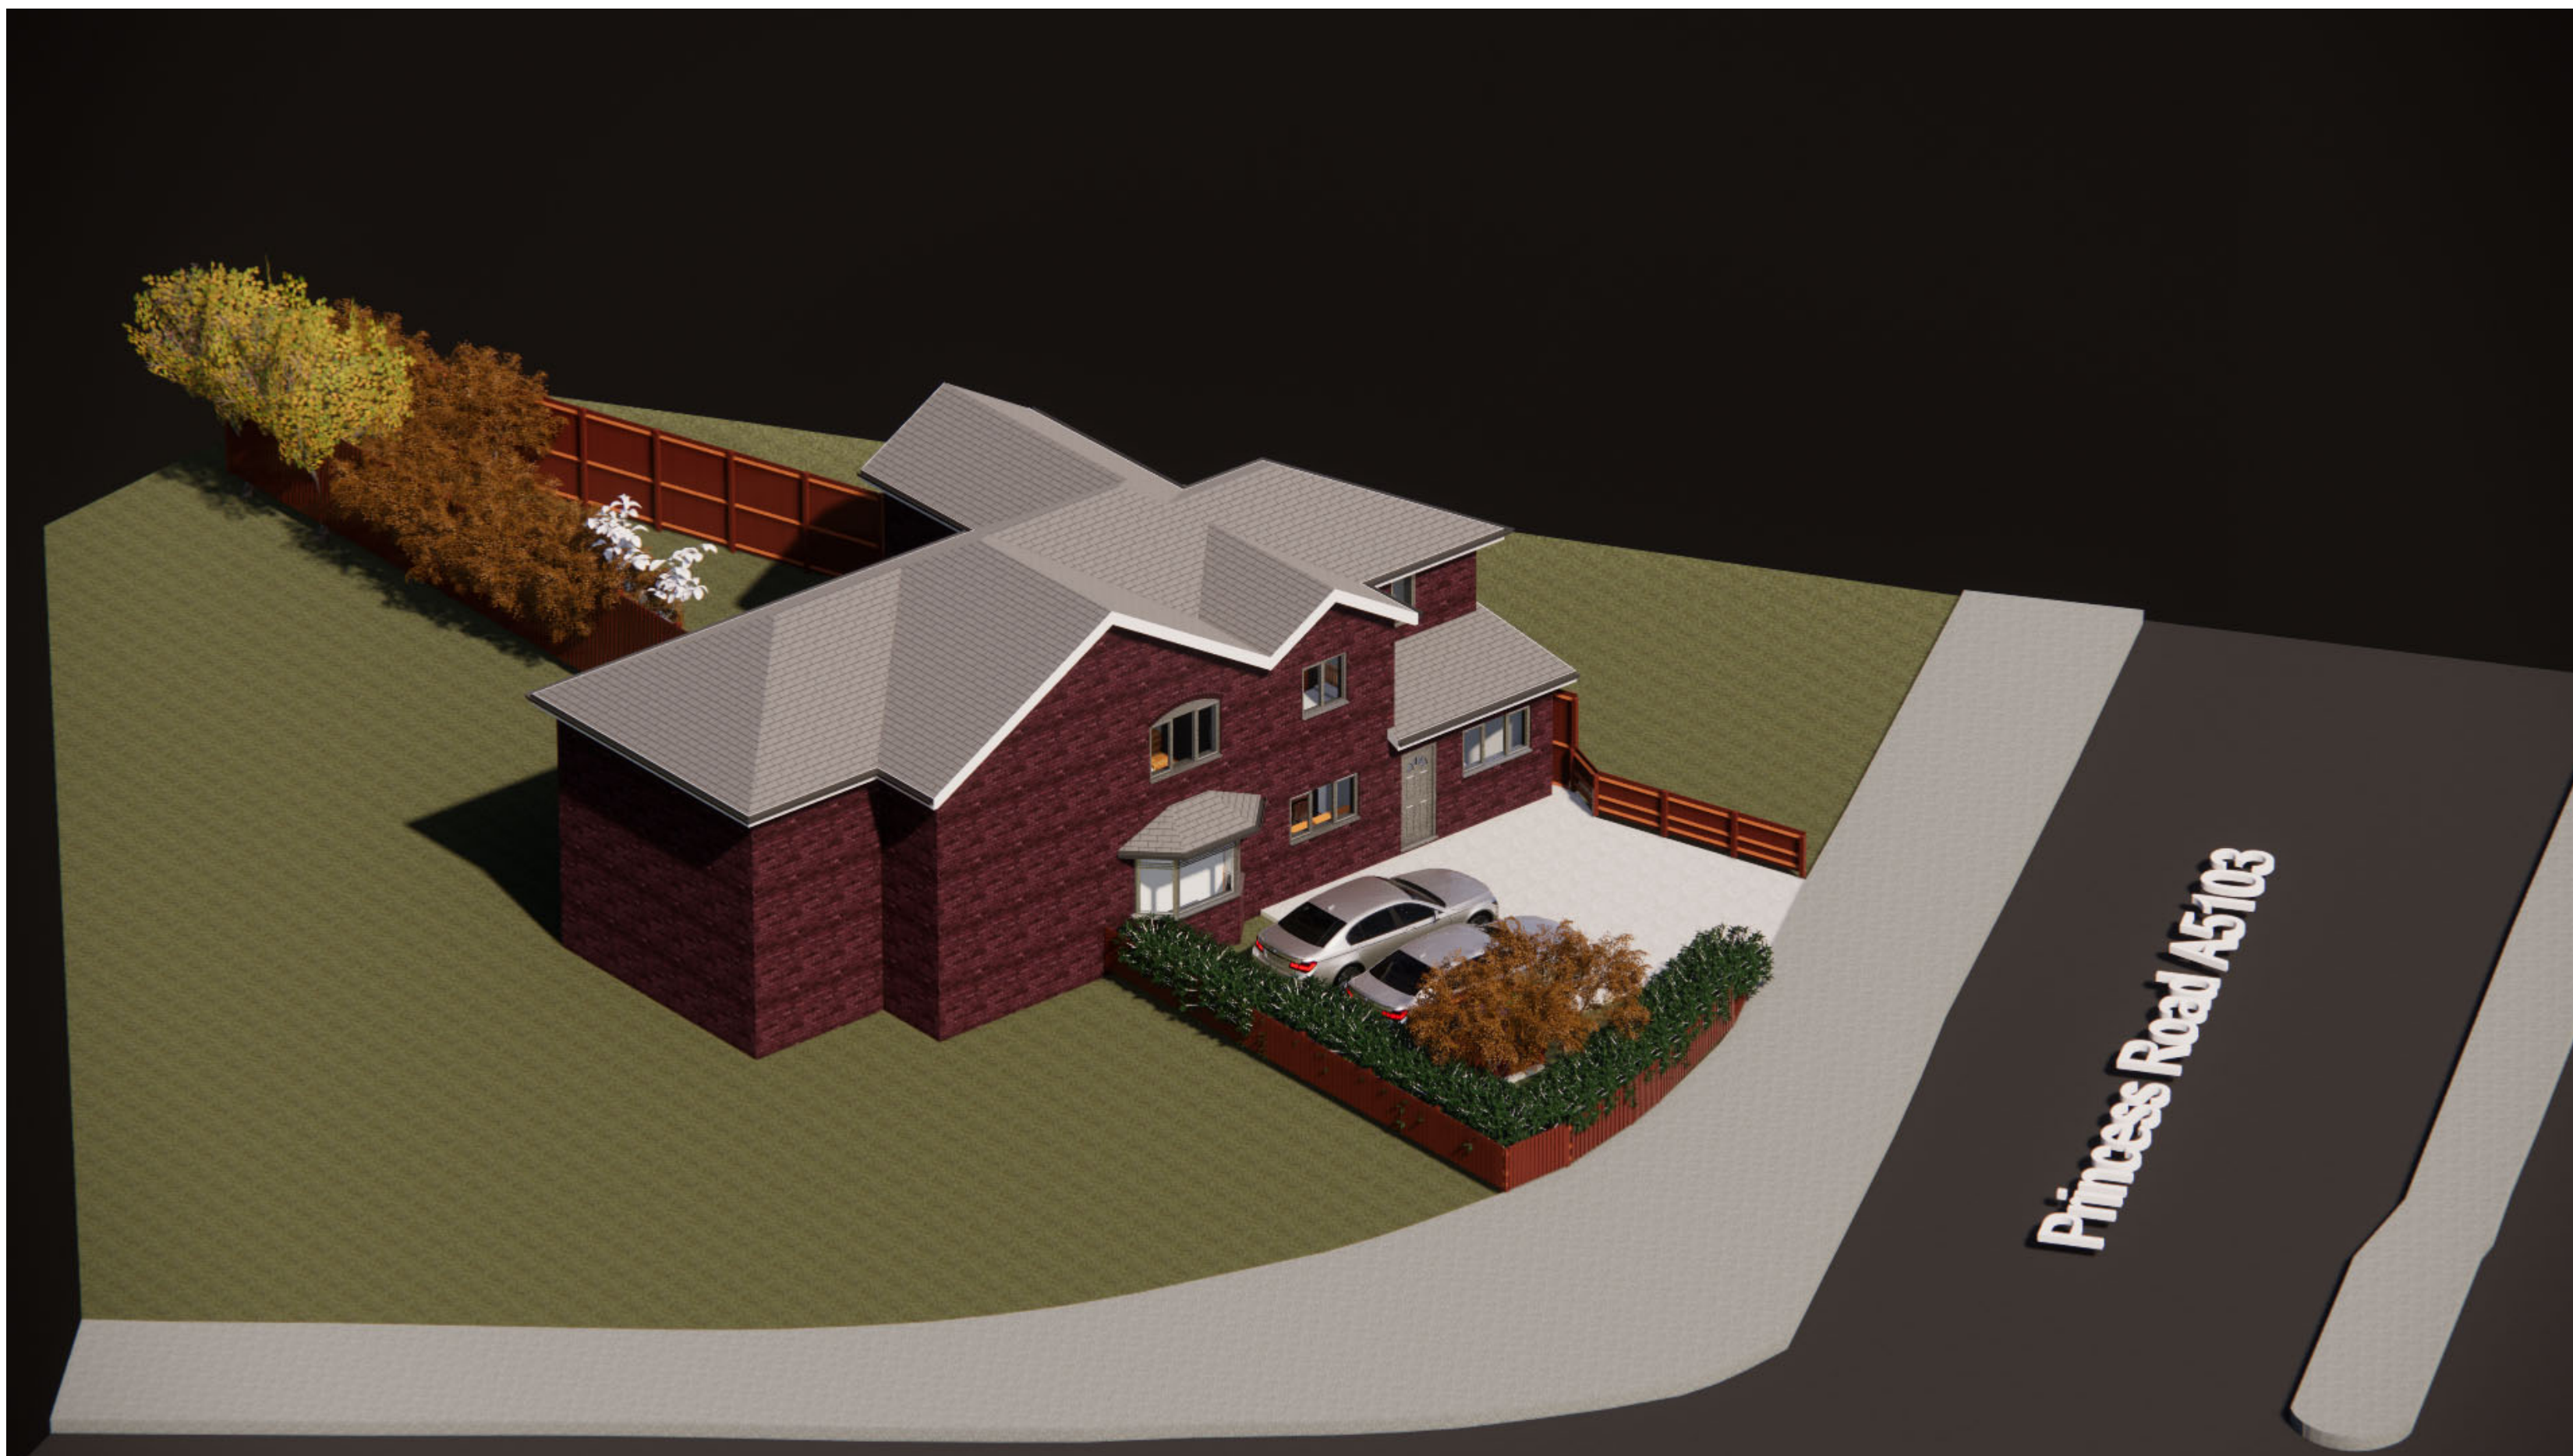

2 3D View 6
1 : 1

NOTES

Copyright in this drawing remains with AECDesign. Do not scale from this drawing, work to figured dimensions. Check all dimensions on-site. In the event of any discrepancy, please refer query to AECDesign.

[illegible]

Revision

 ARCHITECTURE ENGINEERING & CONSTRUCTION <i>Commitment to Design Excellence</i>	
Contact: Tel: 074242723798 Email: aecedesign.co.uk@outlook.com www.aecedesign.co.uk	
Project Name House Front, Side and Rear Ground and First Floor Extension	
Project No. AECD_M20 1BU_2022_0001	
Drawing No. M201BU_2022_P108_01	
Date	Issue Date Drawn-by AECDesign
Status	Proposal Checked by AECDesign
Sheet Size	A1 Approved by AECDesign
Sheet Name 3D Views Set 2	
Scale 1 : 1	
Client Name	Khaled Muwahed
Project Address	Sheet No.
479 Princess Road Manchester M20 1BU	P108