
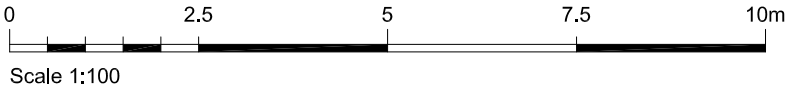


6.5m FLOODLIGHT
120 X 120 SQUARE
LIGHTING COLUMN

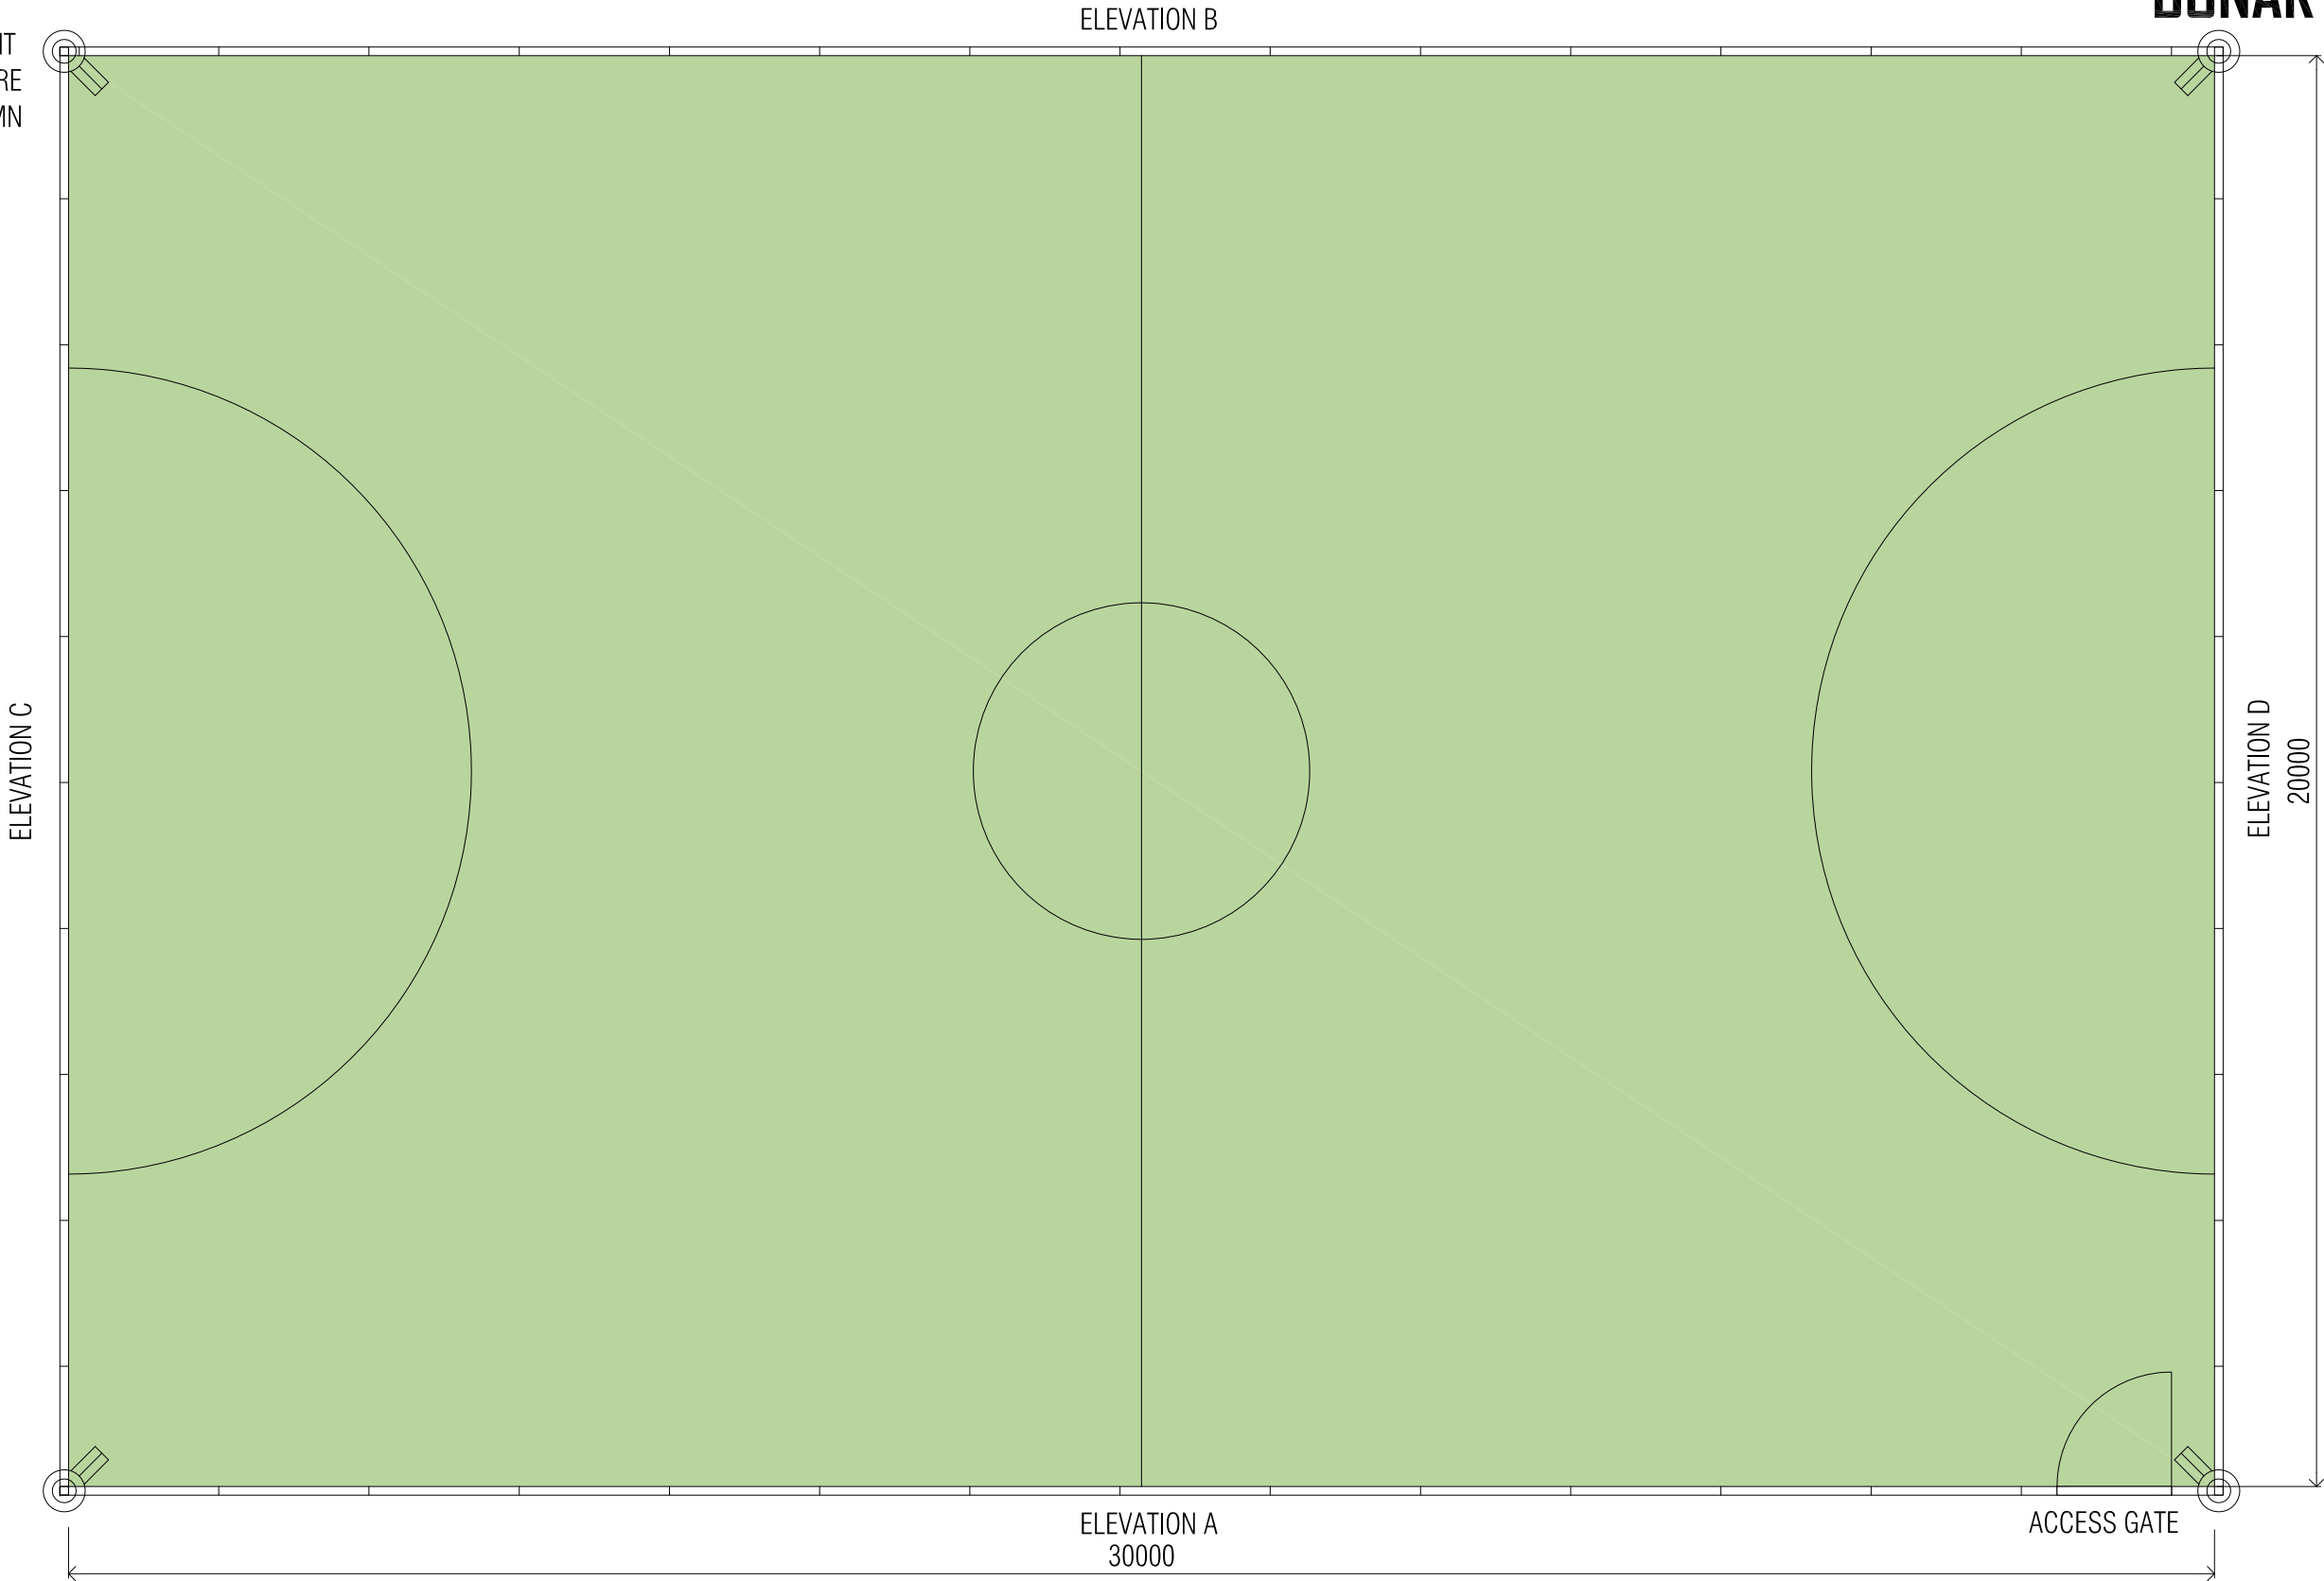

PLAN - 5-A-SIDE PITCH (30m x 20m)

Drawing Title 5-A-SIDE PITCH - PLAN			Project NICHOLLS COMMUNITY FOOTBALL CENTRE, DALBERG ST, MANCHESTER M12 6BN 6 NEW FOOTBALL PITCHES - 3no. 7-A-SIDE / 3no. 5-A-SIDE	Notes	Drawing No. 10 
Scale 1:100 @ A3	Date MAY 2022	Rev. .			