
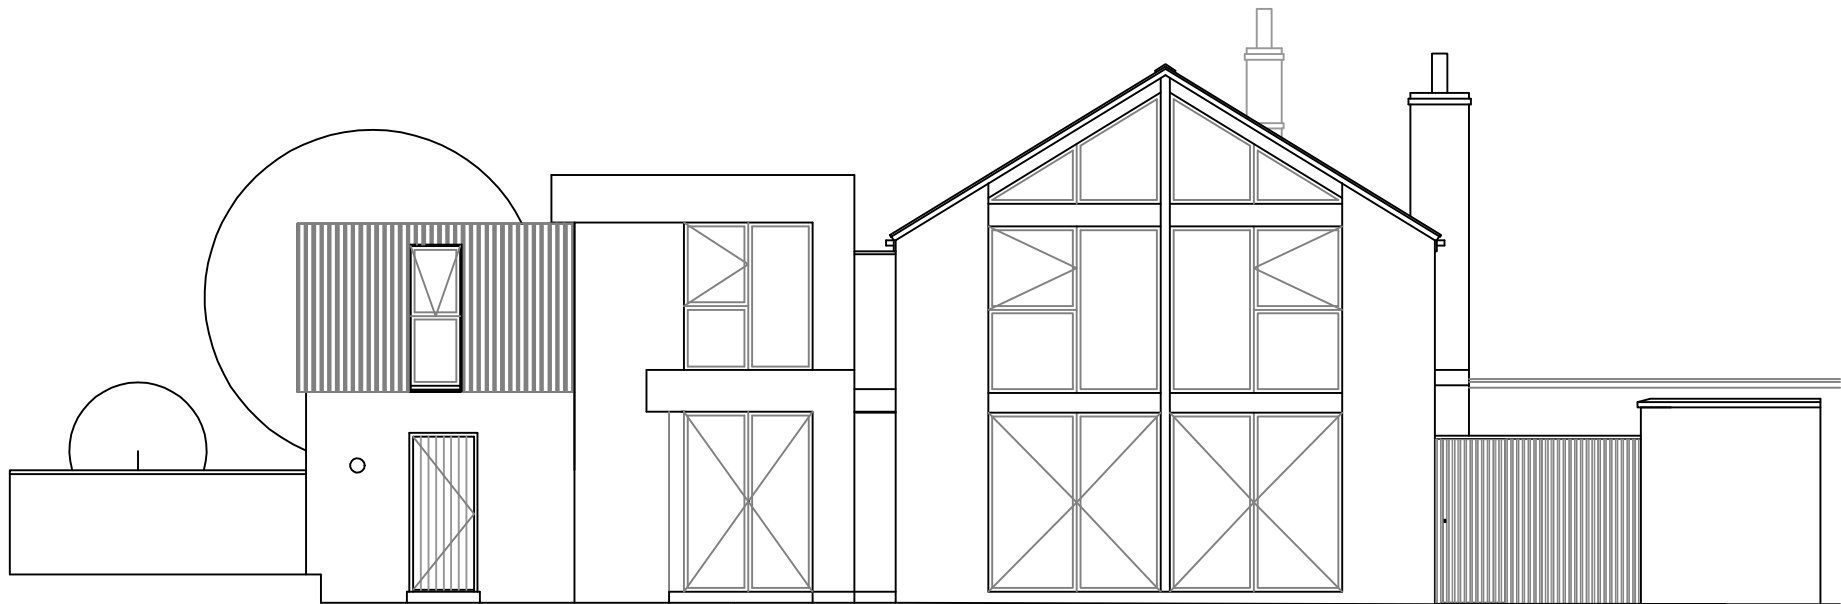


F014 - 131 Garden - Proposed North Elevation

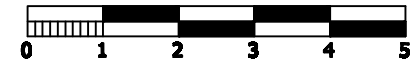

GARDEN ELEVATION - PROPOSED