


F001 - Location Plan

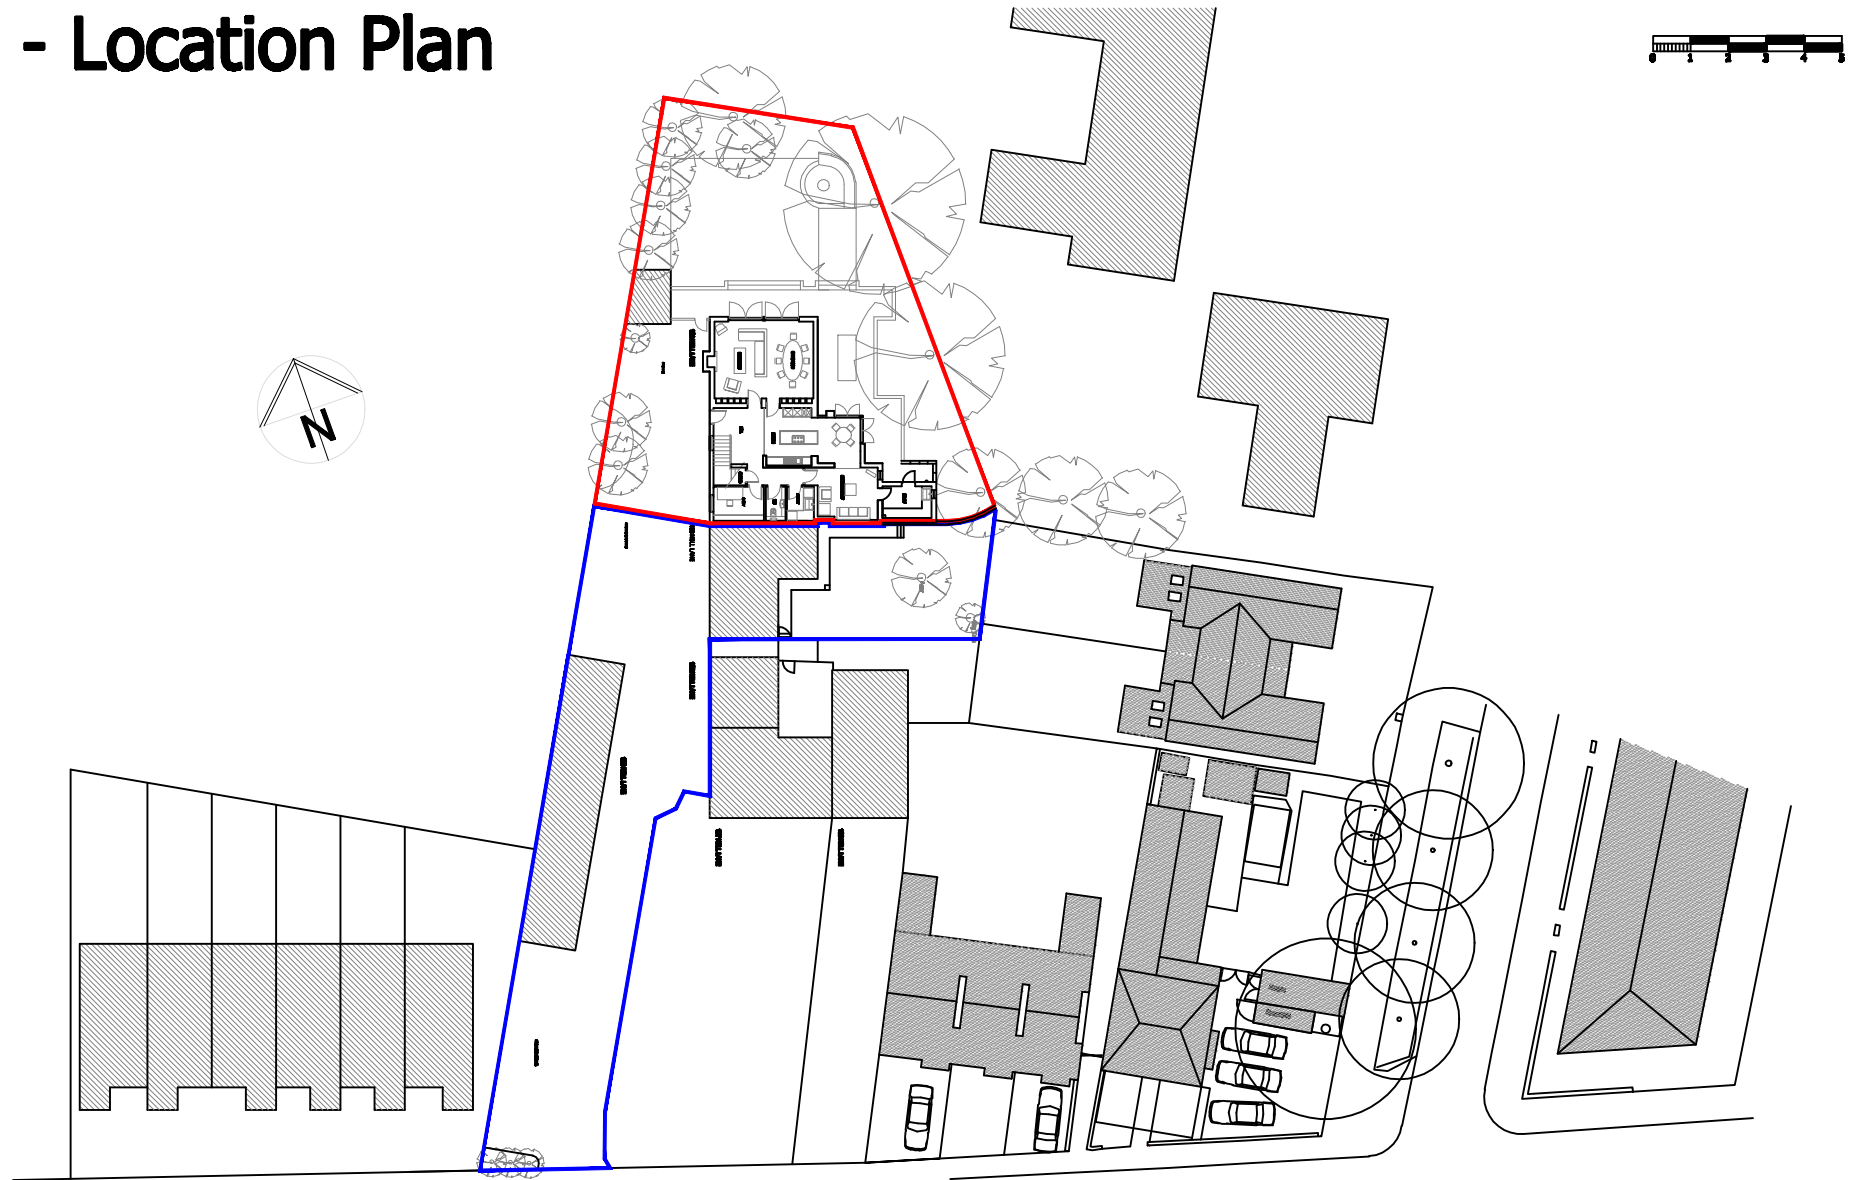

131 Nell Lane - Extension

Scale 1:500 @ A4 DKL 21.06.2022