



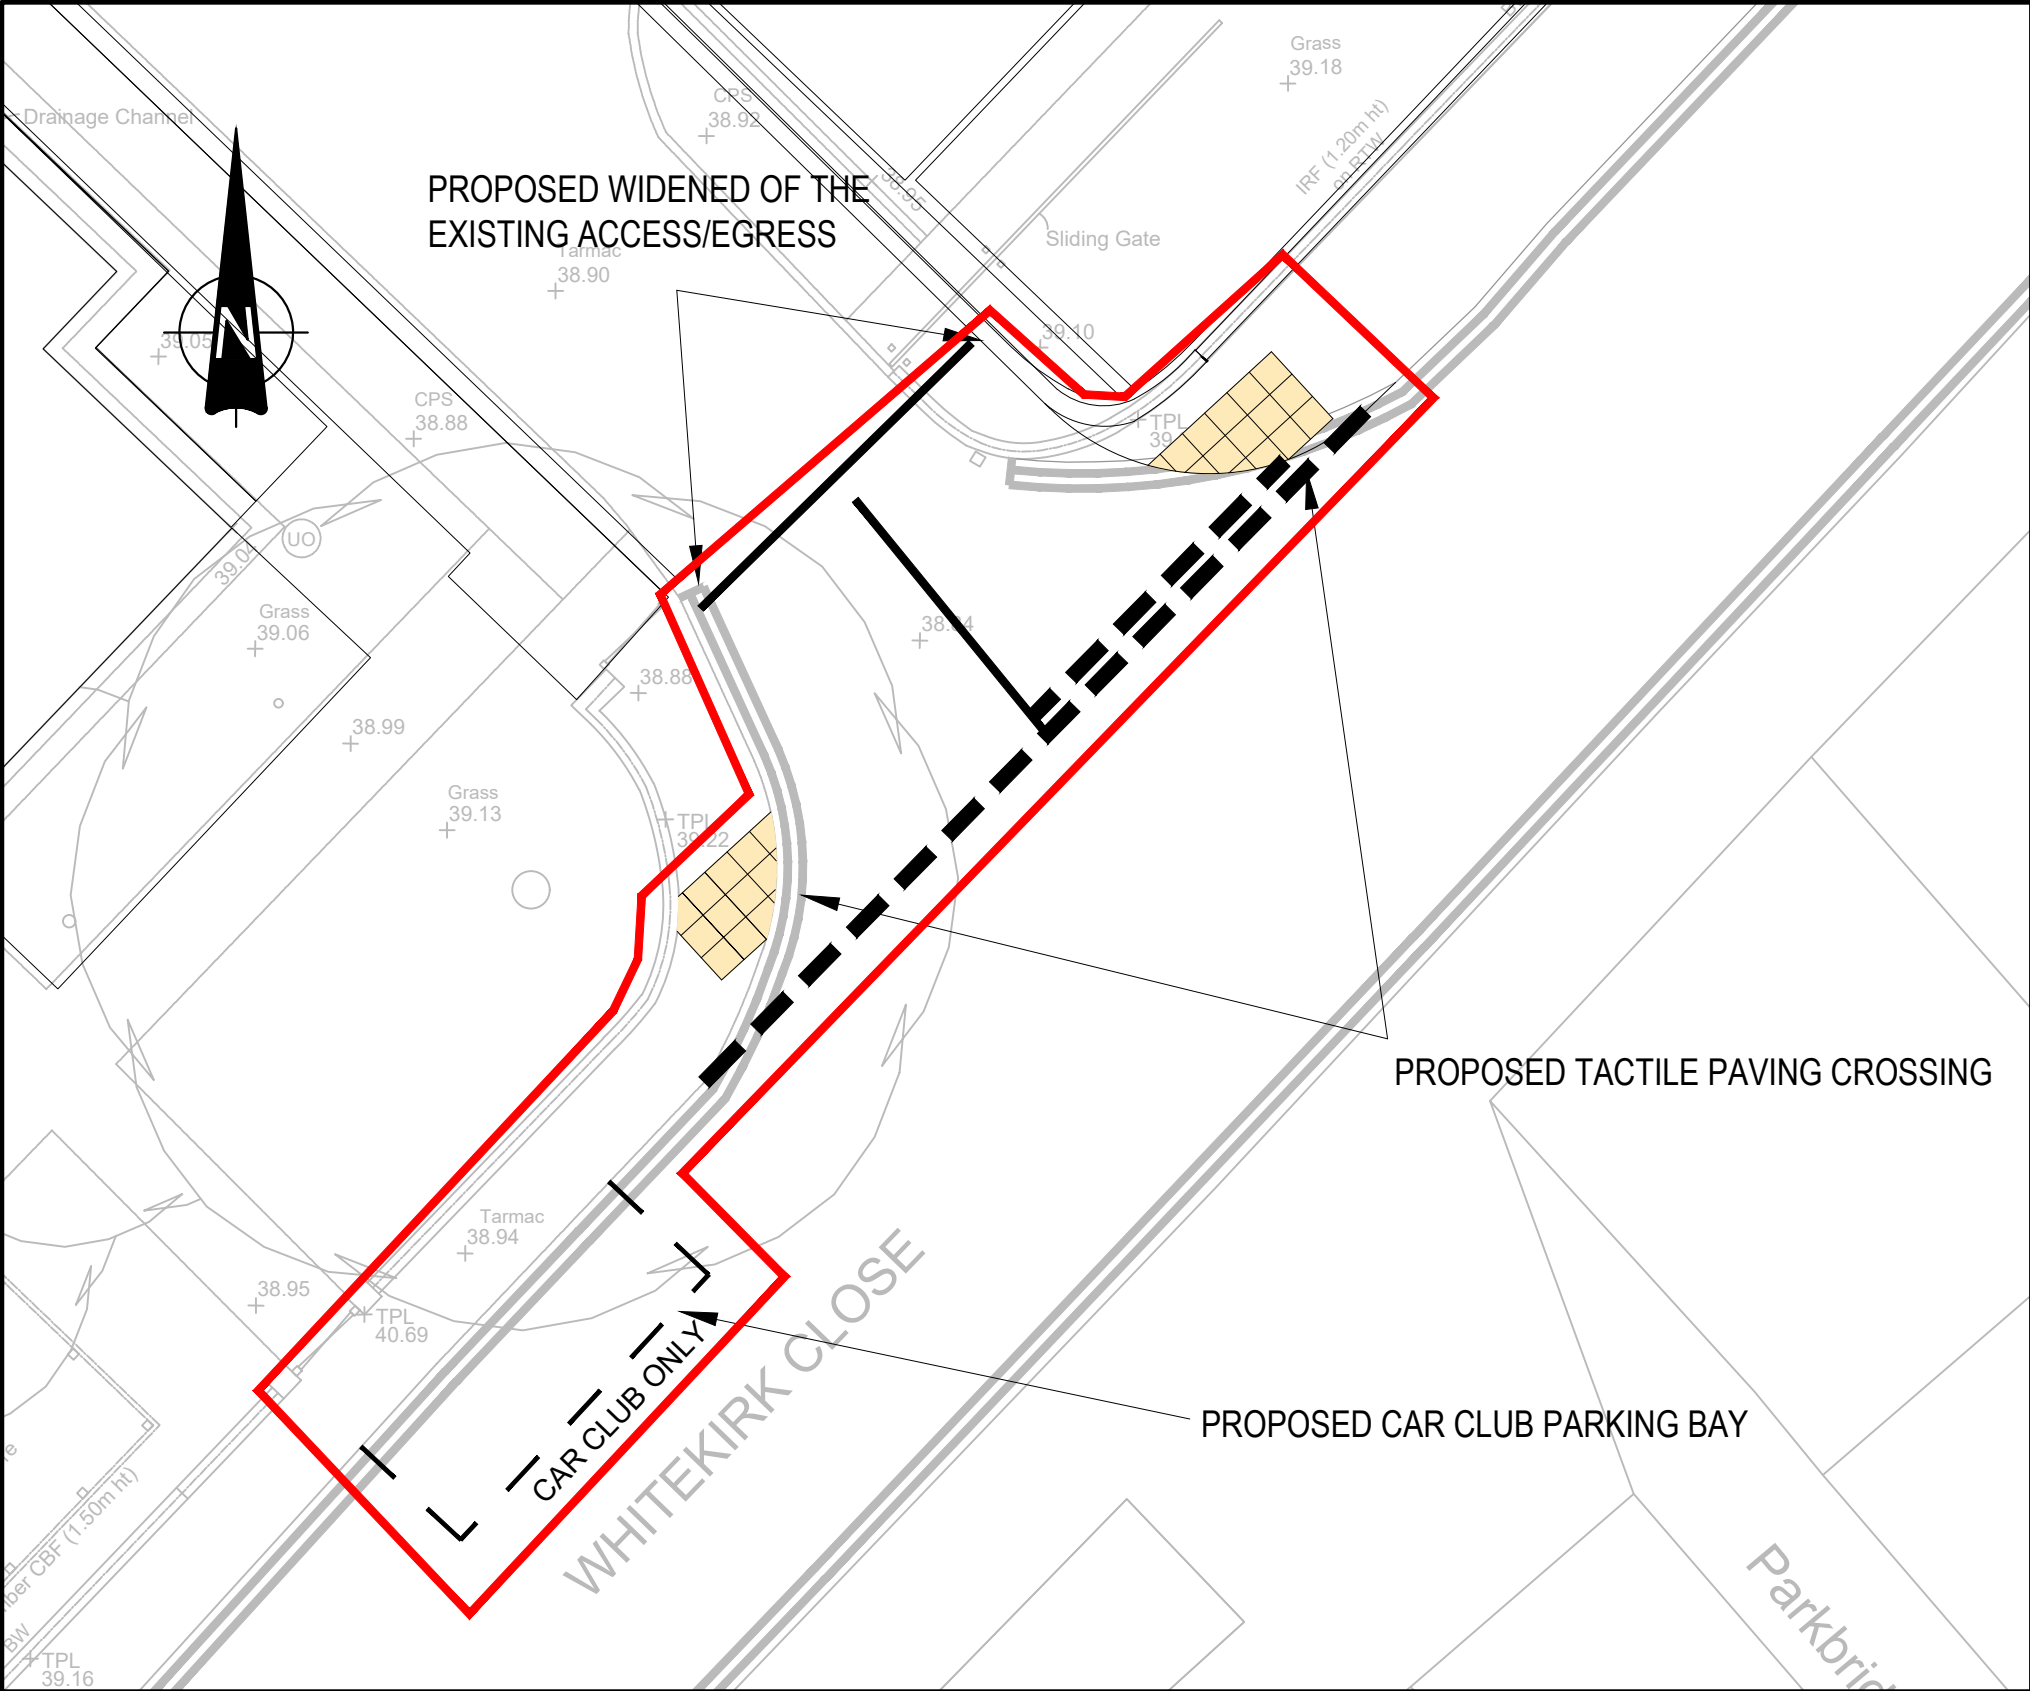



GENERAL ARRANGEMENT

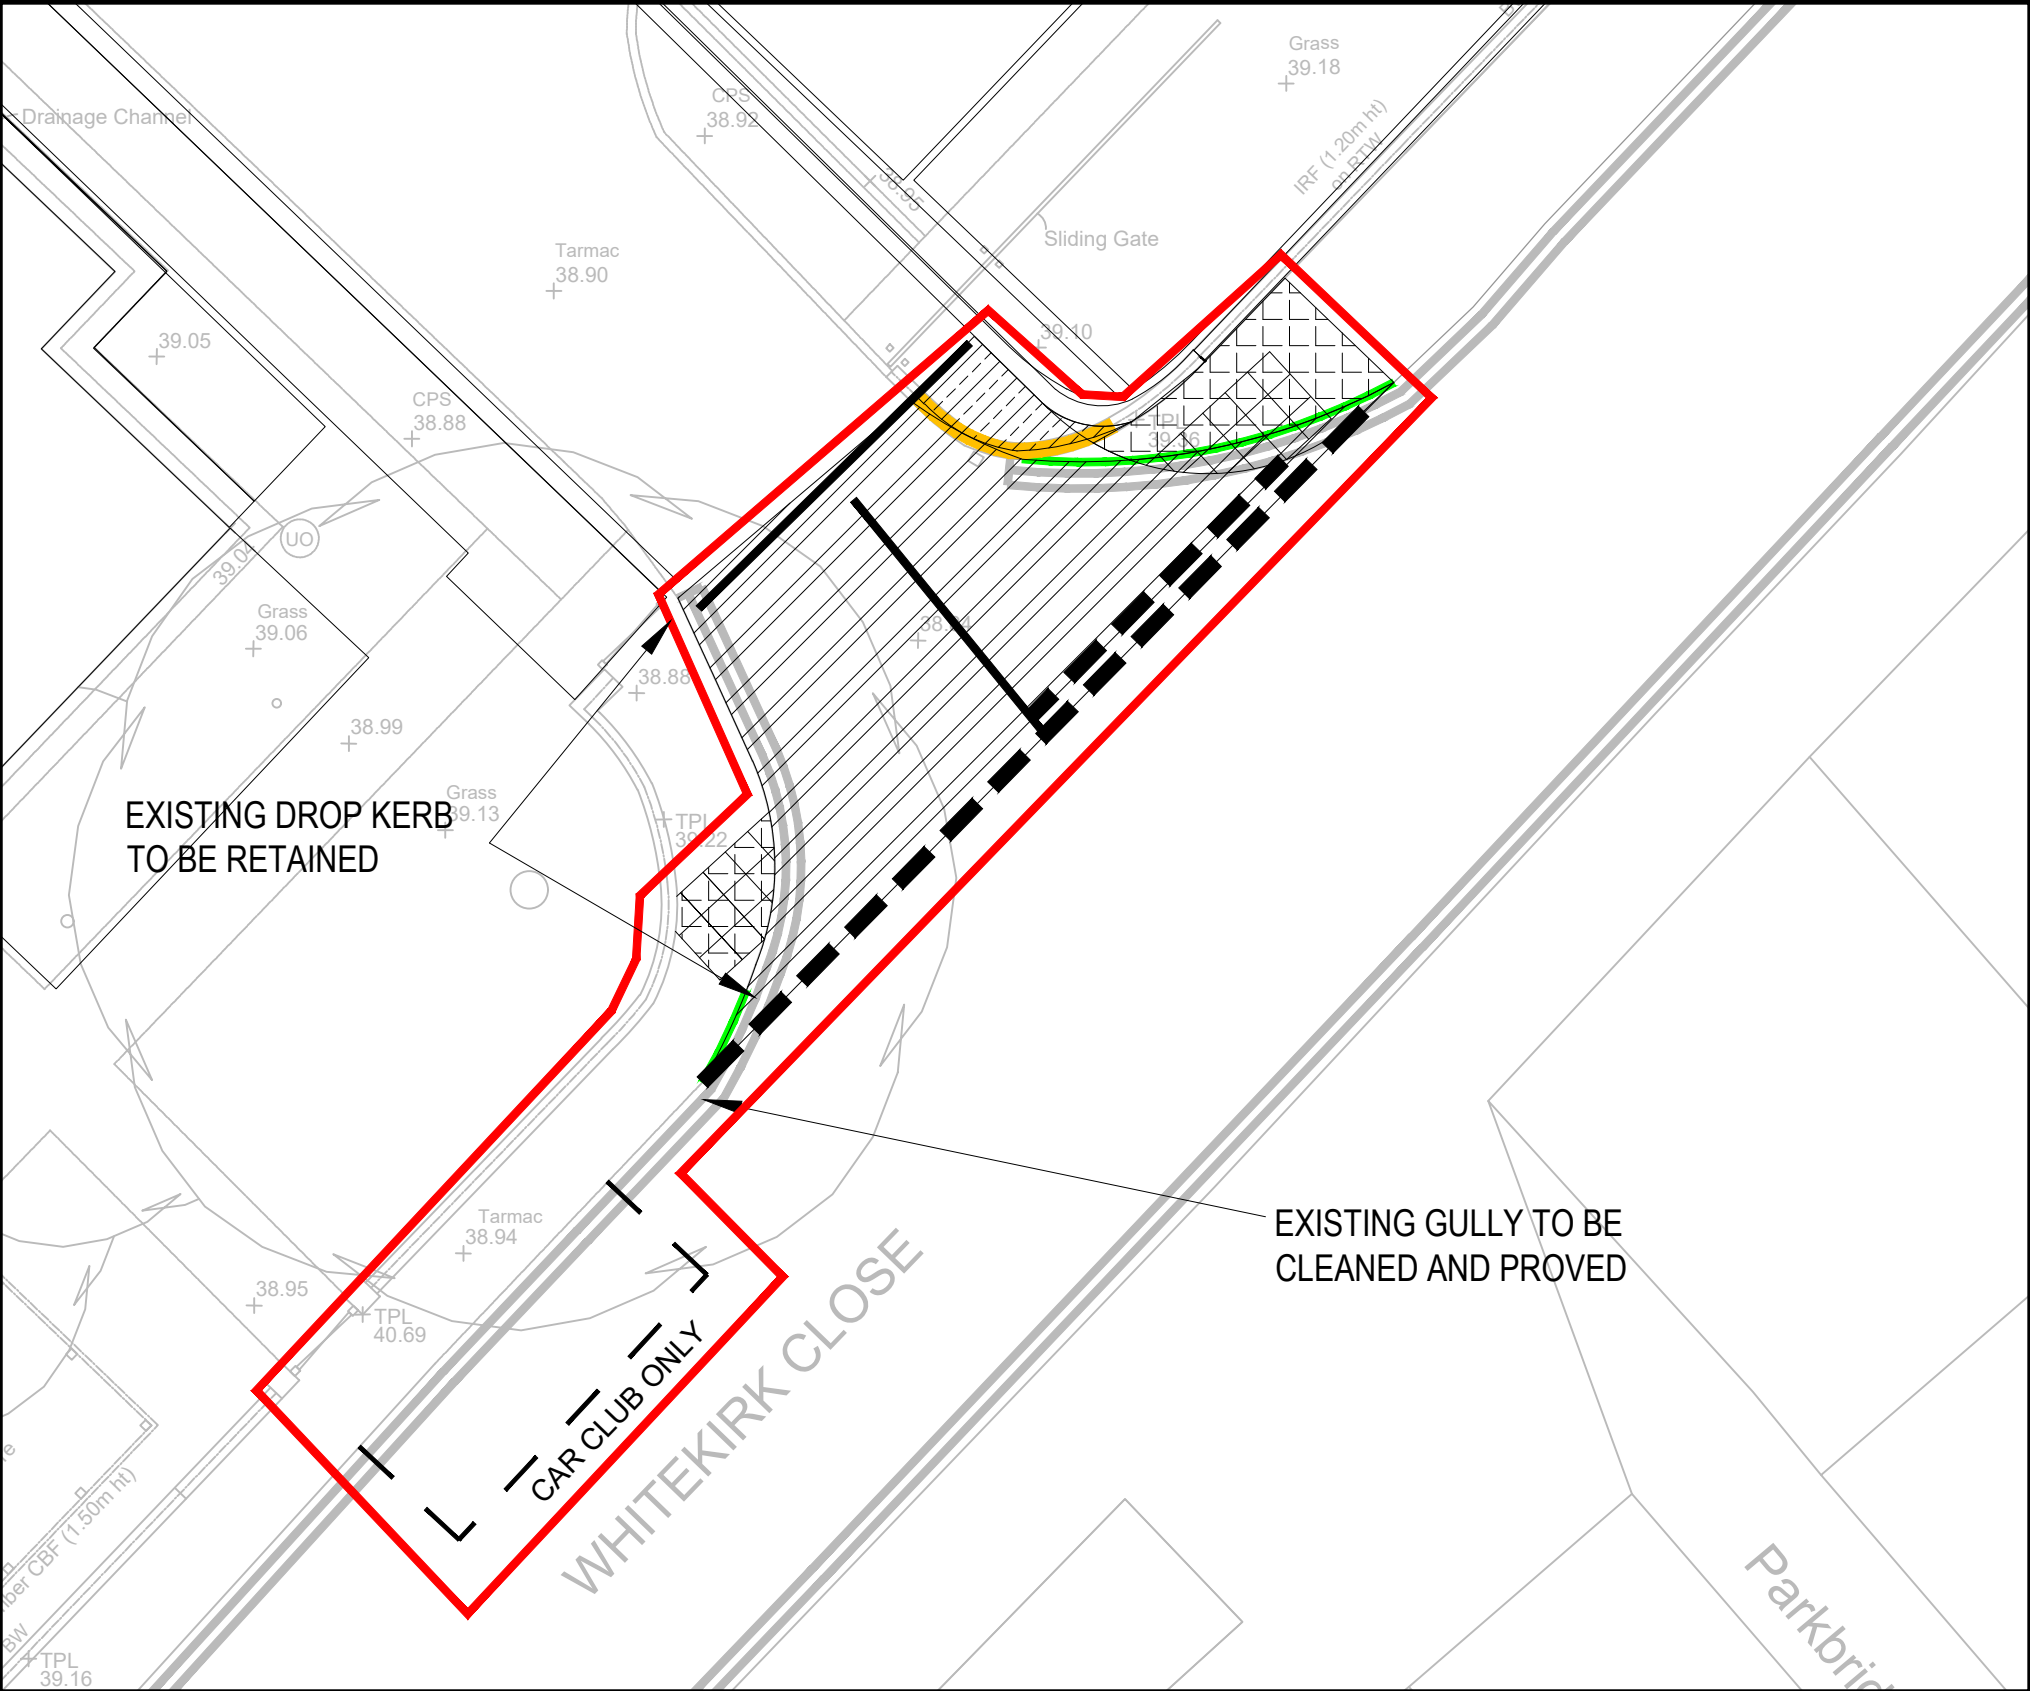


KEY

- FOOTWAY TO BE BROKEN OUT TO ACCEPT PROPOSED FOOTWAY CONSTRUCTION
- LANDSCAPING TO BE REMOVED TO ACCEPT CARRIAGEWAY CONSTRUCTION
- CARRIAGEWAY TO BE PLANED 30mm AND SURFACE CLEANED TO ACCEPT TACK/BOND COAT
- EXISTING KERB AND FOUNDATION TO BE BROKEN OUT
- EXISTING WALL AND FOUNDATION TO BE REMOVED

SITE CLEARANCE

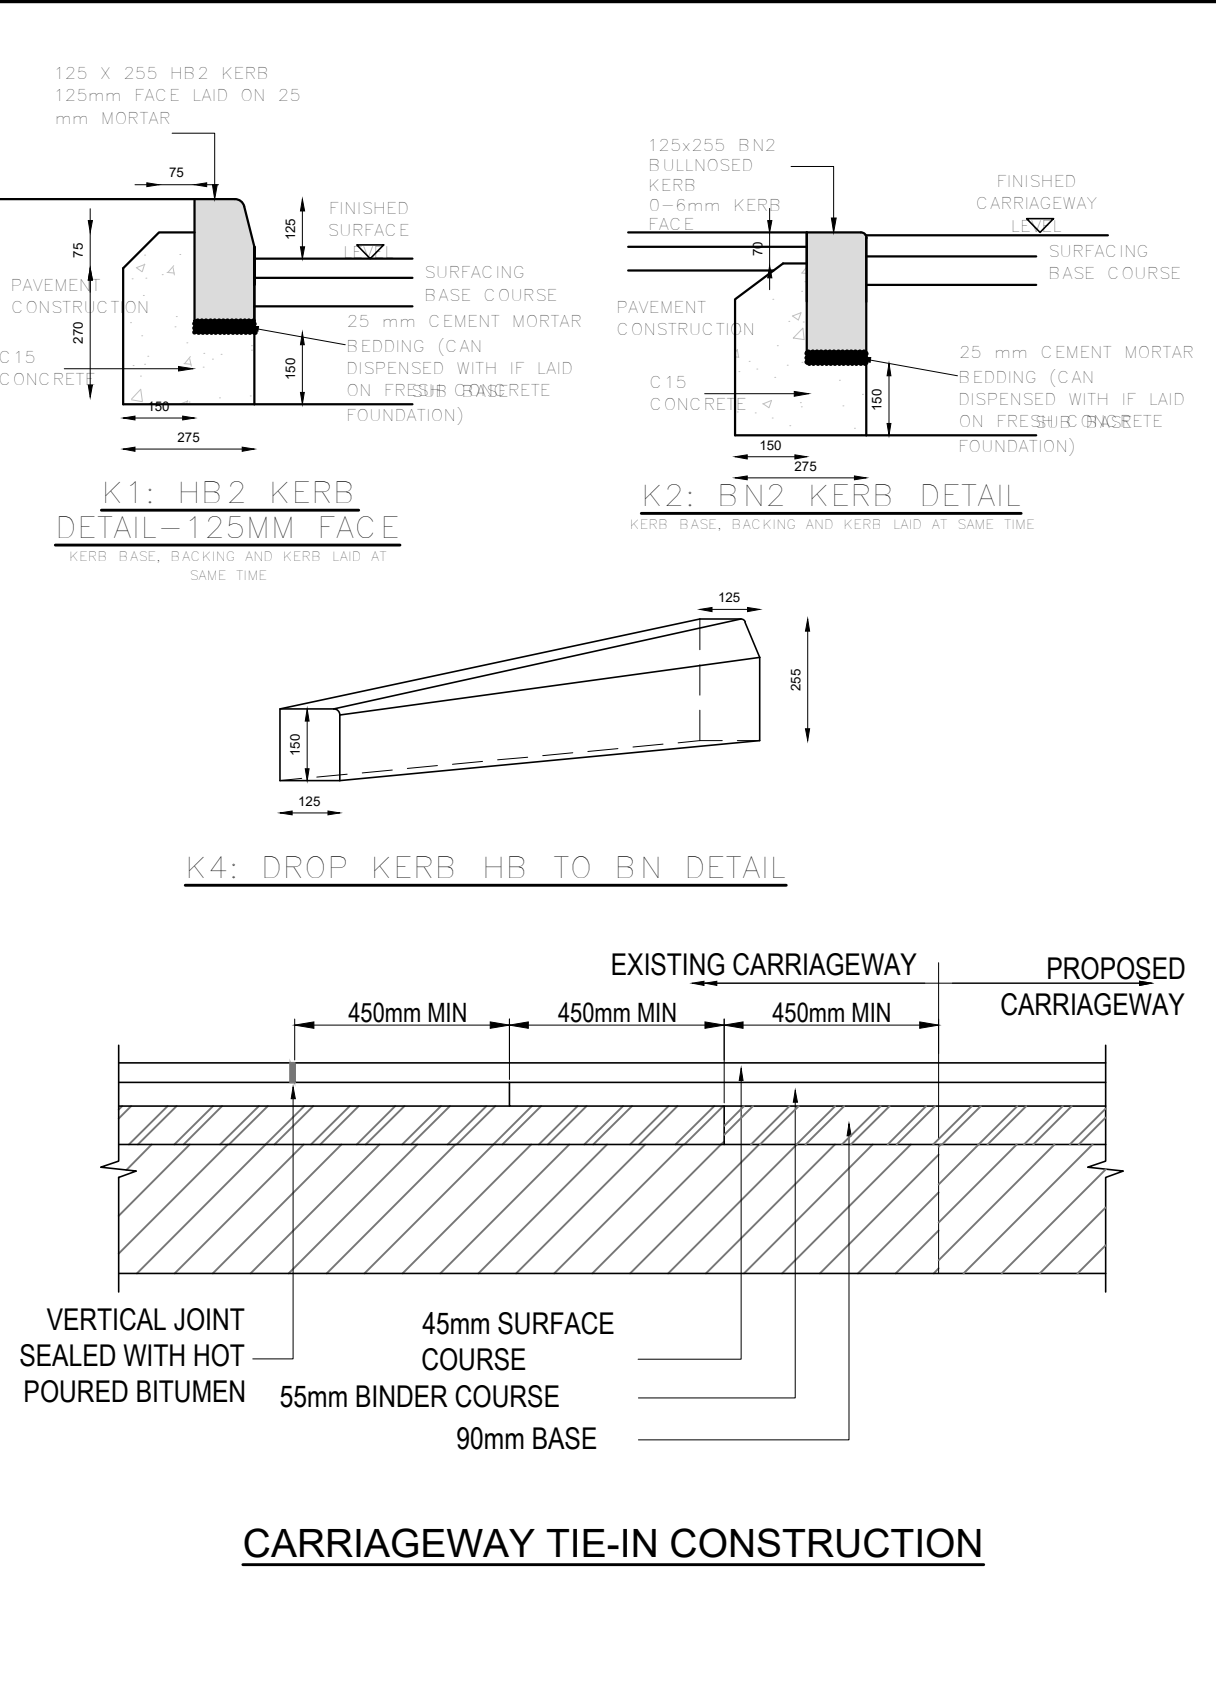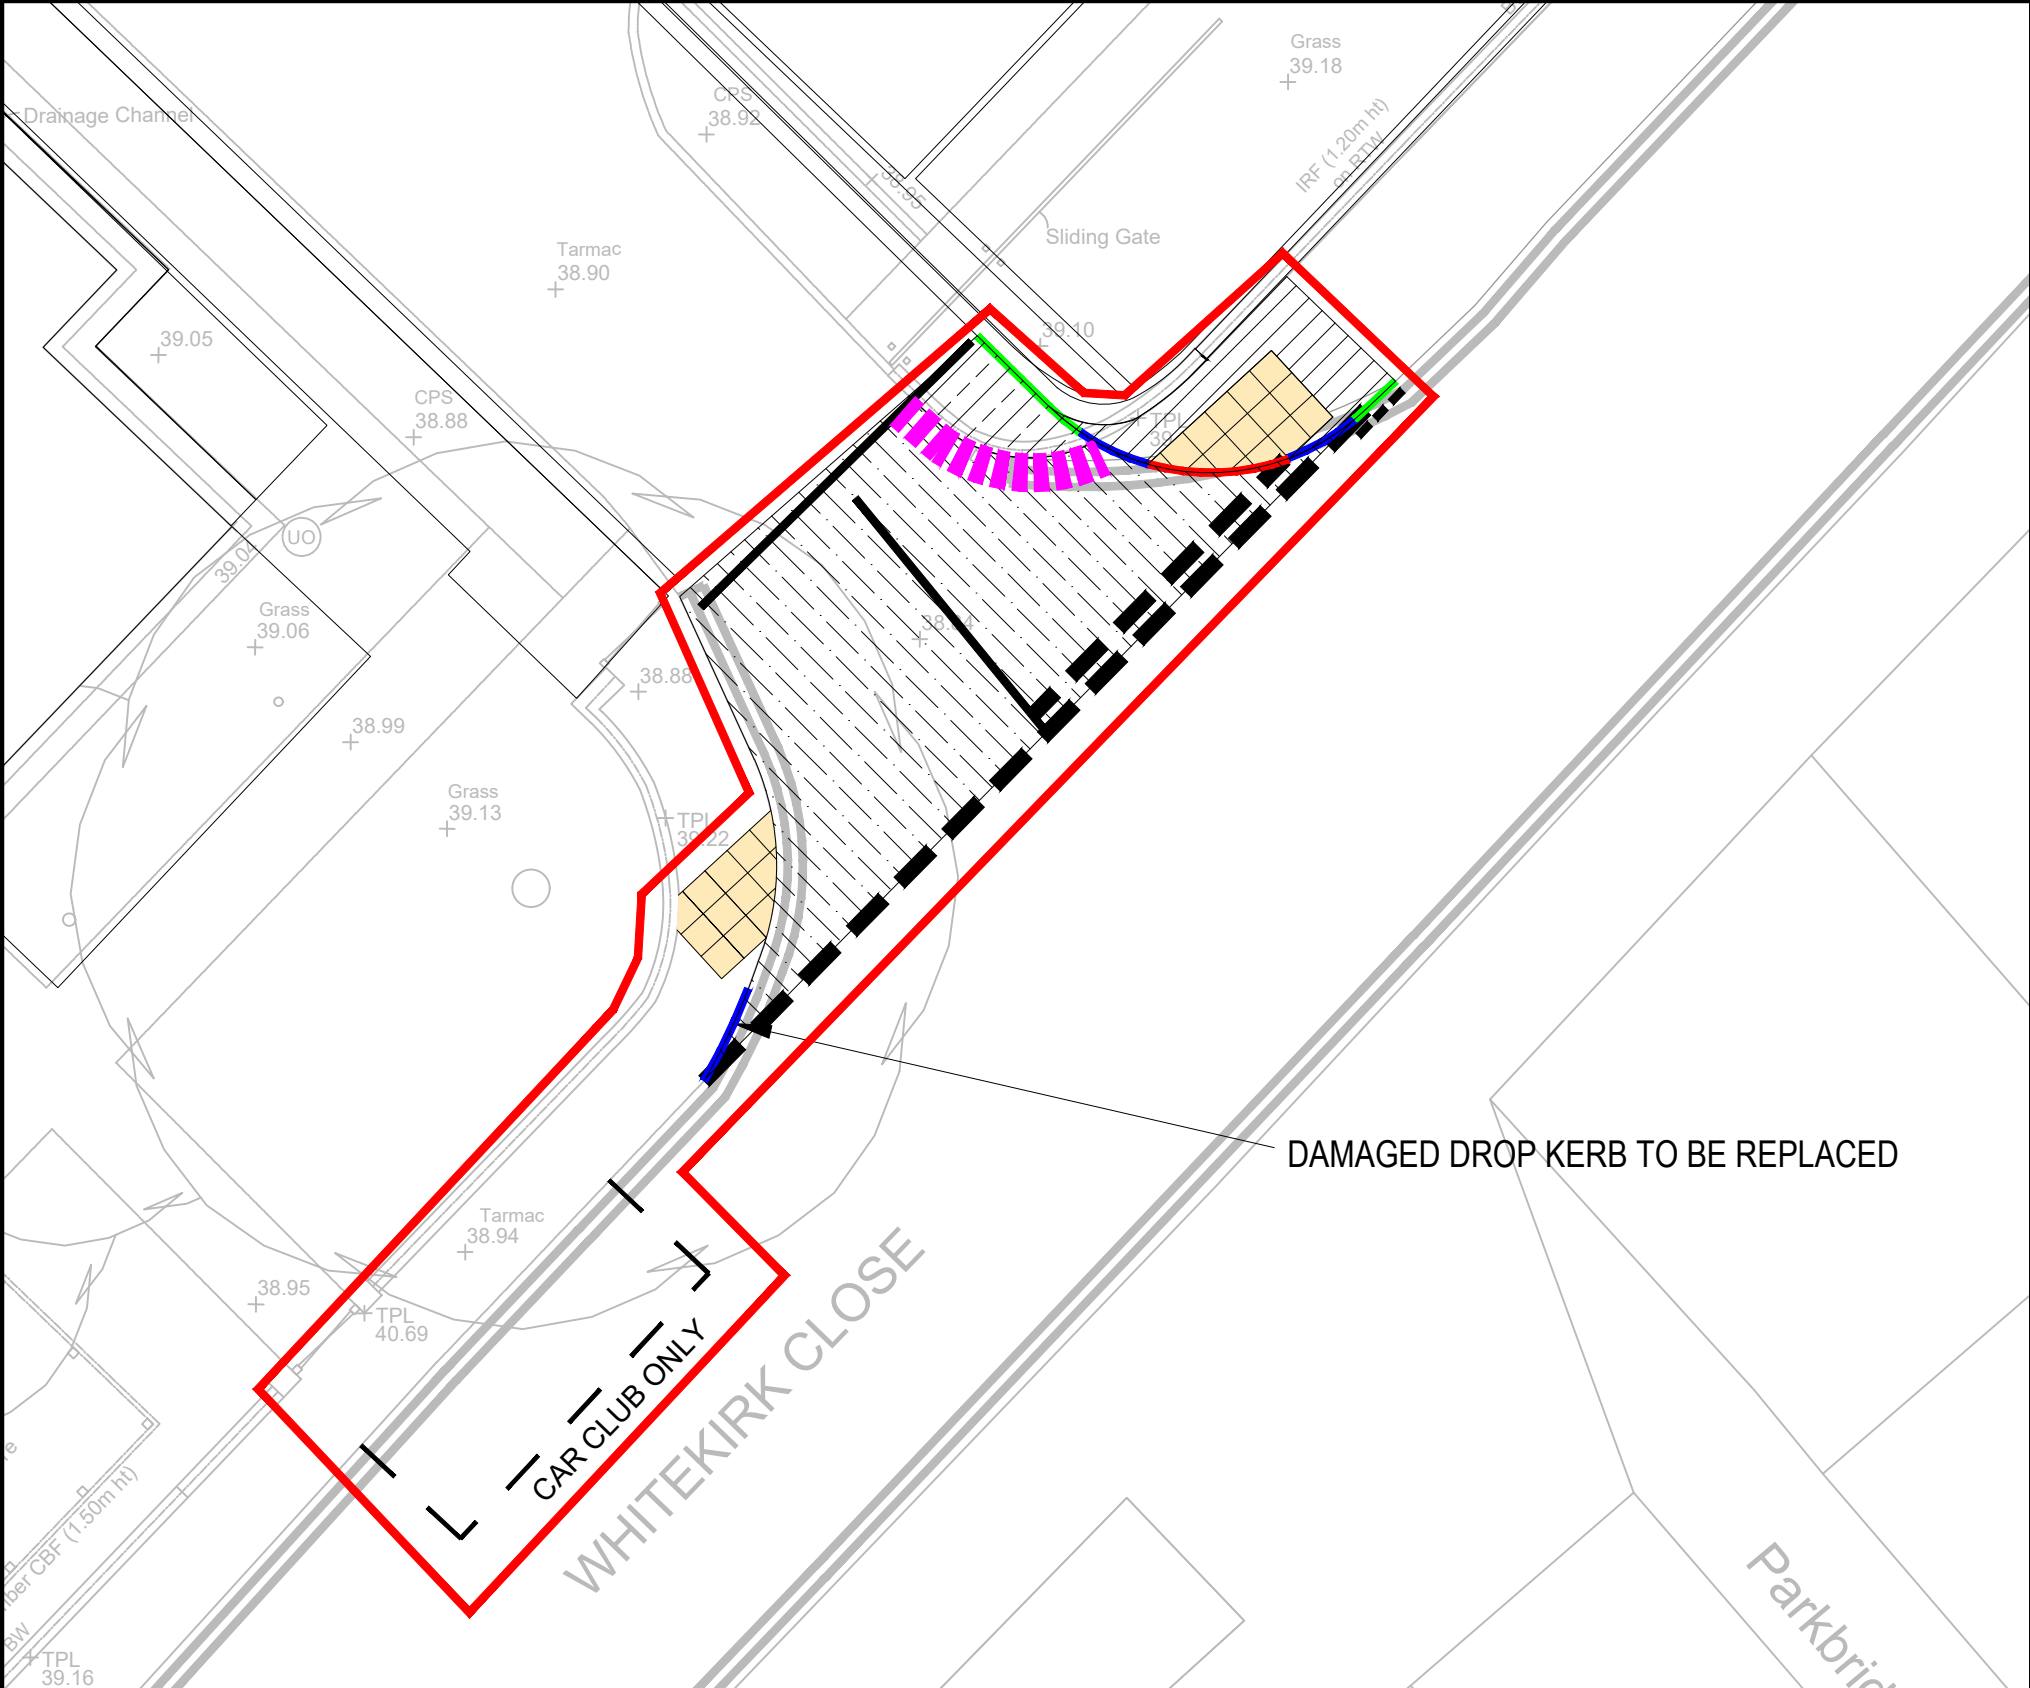

CARRIAGEWAY TIE-IN CONSTRUCTION

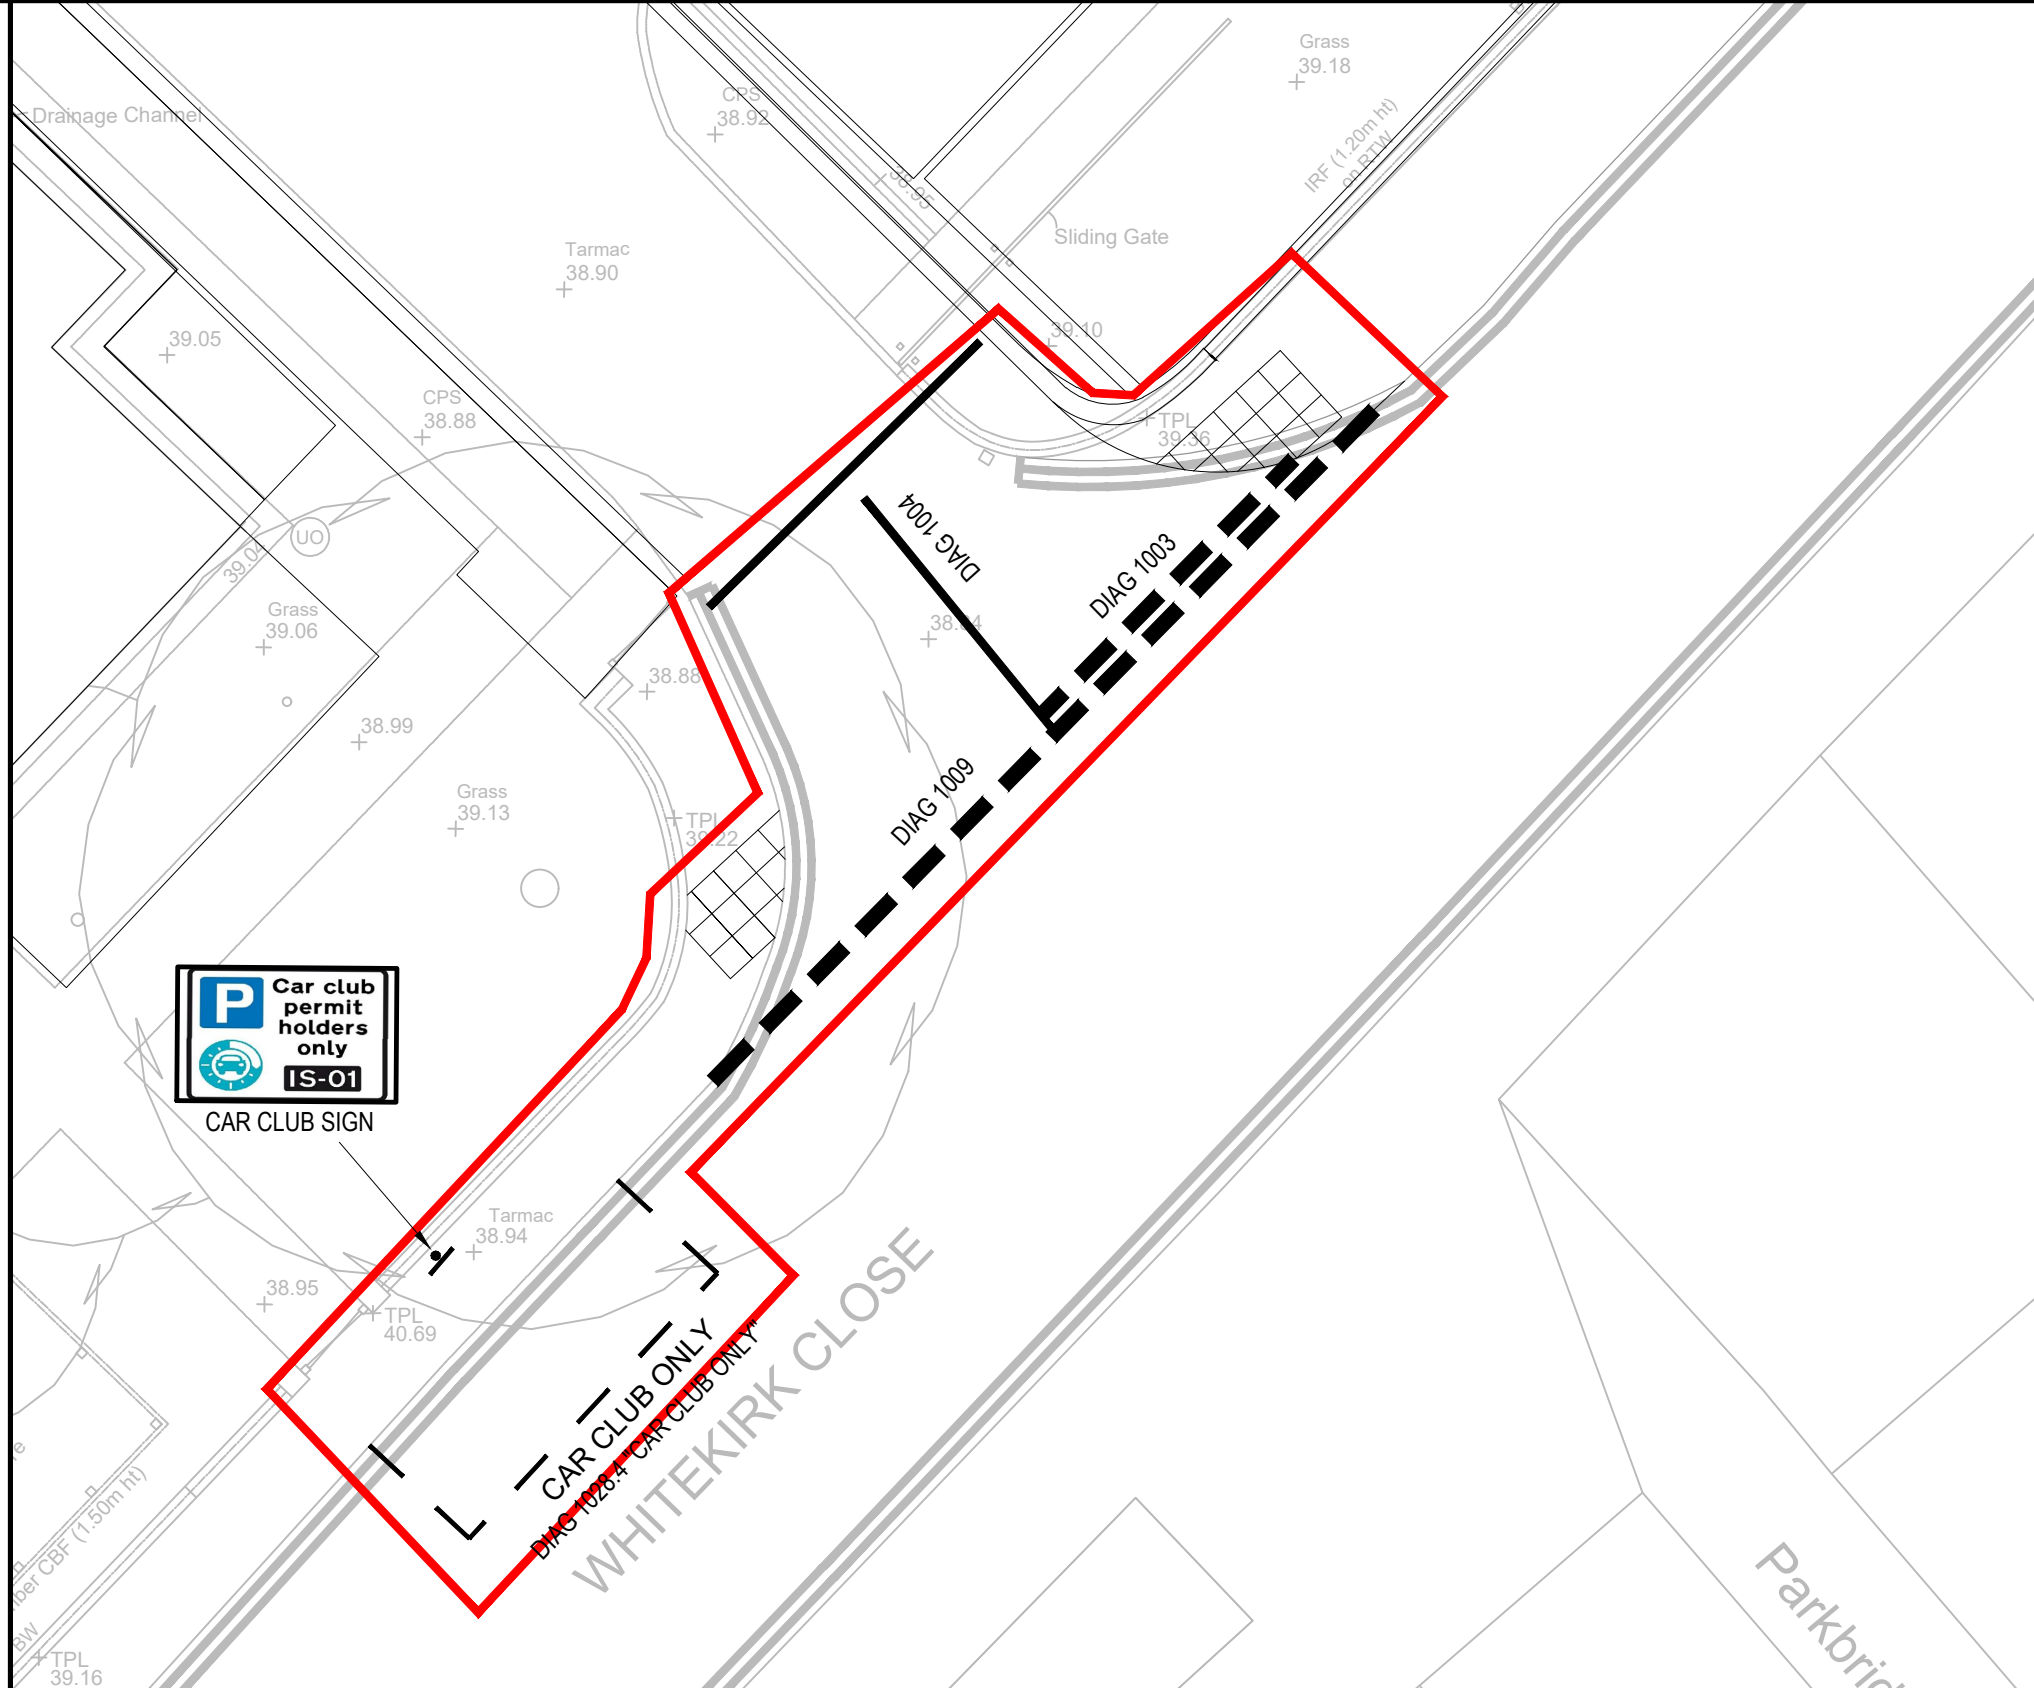

ROAD MARKING AND SIGNAGE

GENERAL NOTES:

- THIS DRAWING IS TO BE READ IN CONJUNCTION WITH ALL RELEVANT ARCHITECTS AND ENGINEERS DRAWINGS AND SPECIFICATIONS.
- DO NOT SCALE THIS DRAWING. ANY AMBIGUITIES, OMISSIONS AND ERRORS ON DRAWINGS SHALL BE BROUGHT TO THE ENGINEERS ATTENTION IMMEDIATELY. ALL DIMENSIONS MUST BE CHECKED / VERIFIED ON SITE.
- ALL DIMENSIONS ARE IN MILLIMETRES UNLESS NOTED OTHERWISE.
- FOR GENERAL NOTES REFER TO DRAWING.

KEY

SECTION 278 BOUNDARY

KEY

- BITMAC FOOTWAY CONSTRUCTION
20mm AC 6 DENSE SURFACE COURSE TO CLAUSE 1105
40mm THICK 20mm DBM BINDER COURSE TO CLAUSE 906
100mm GRANULAR TYPE 1 SUB-BASE TO CLAUSE 803
- CARRIAGEWAY CONSTRUCTION
30mm AC10 CLOSE SURF 100/150 TO BE EN 13018-1
60mm AC 20 DENSE BIN 100/150 TO BS EN 13108-1
150mm AC32 DENSE BASE 100/150 TO BS EN 13108-1
210mm GRANULAR SUB BASE, TYPE 1 TO CLAUSE 803. (SHW)
- TACTILE PAVING
80mm THICK CONCRETE FLAG PAVING (TO STOCKPORT MBC DETAILS)
30mm SAND LAYER COURSE
270mm TYPE 1 GRANULAR SUB-BASE TO CLAUSE 803
(BASED ON 5% CBR)
- K1 HALF BATTER PCC KERB 125mm KERBFACE
- K2 BULLNOSE DROPPED PCC KERB 6mm KERBFACE
- TRANSITION KERB FROM HALF BATTER TO BULLNOSE

CONSTRUCTION DETAILS

P01	FIRST ISSUE	03/11/21	HS	HS
Rev:	Description:	Date:	By:	Chkd:

Merchant Exchange, 17-19 Whitworth Street West, Manchester, M1 5WG
0161 235 2354
manchester@curtins.com
www.curtins.com

Civils & Structures • Transport Planning • Environmental • Infrastructure • Geotechnical • Conservation & Heritage • Principal Designer
Birmingham • Bristol • Cambridge • Cardiff • Douglas • Dublin • Edinburgh • Glasgow • Kentish • Leeds • Liverpool • London • Manchester • Nottingham

FOR APPROVAL

KINCARDINE COURT

SECTION 278
CONSTRUCTION DETAILS

Size:	Date:	Drawn By:	Designed By:	Checked By:			
A1	03/11/21	HS	HS	AR			
Scale: 1:100							
Project No:	Originator:	Volume:	Level:	Type:	Role:	Category / Number:	Rev:
072071 - CUR - 00 - ZZ - DR - D - 90001 - P01							