




Righton Elevation A (scale 1:200)




Righton Elevation C (scale 1:200)



Righton Elevation B (scale 1:200)

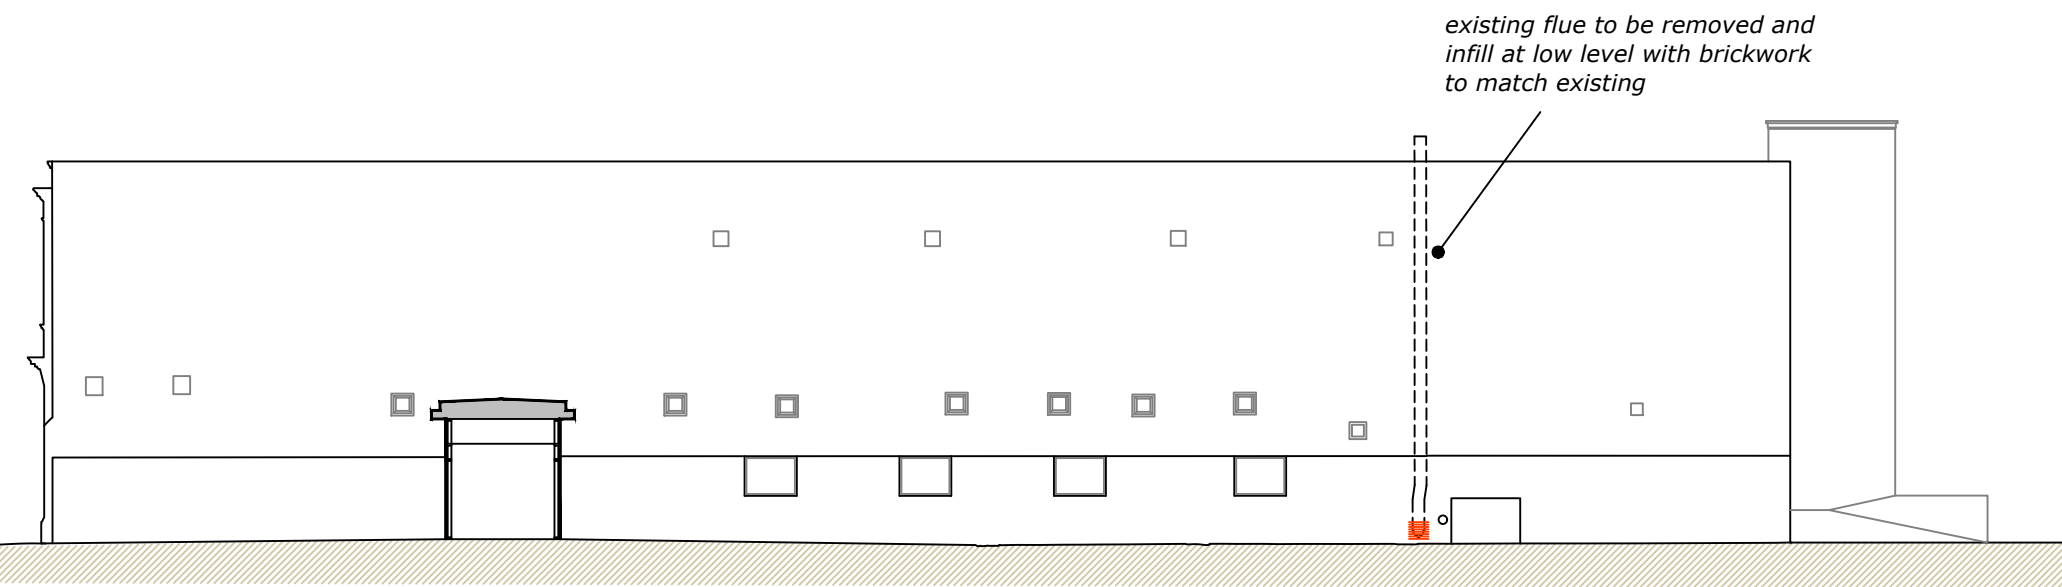


Righton Elevation D (scale 1:200)

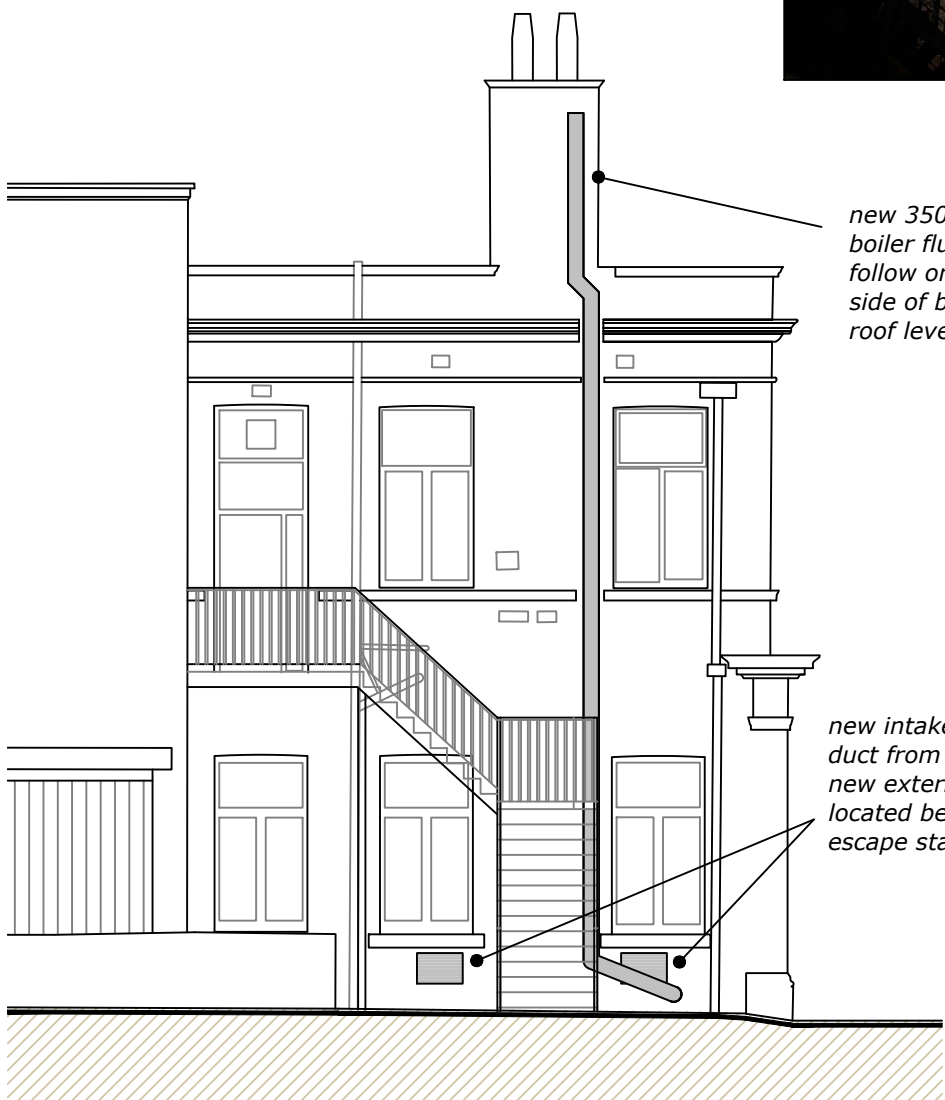



new 350 dia stainless steel boiler flue from basement to follow original route of flue up side of building to chimney / roof level

new intake / extract ventilation duct from new boiler room, via new external grille (600x400) located below windows and fire escape stair

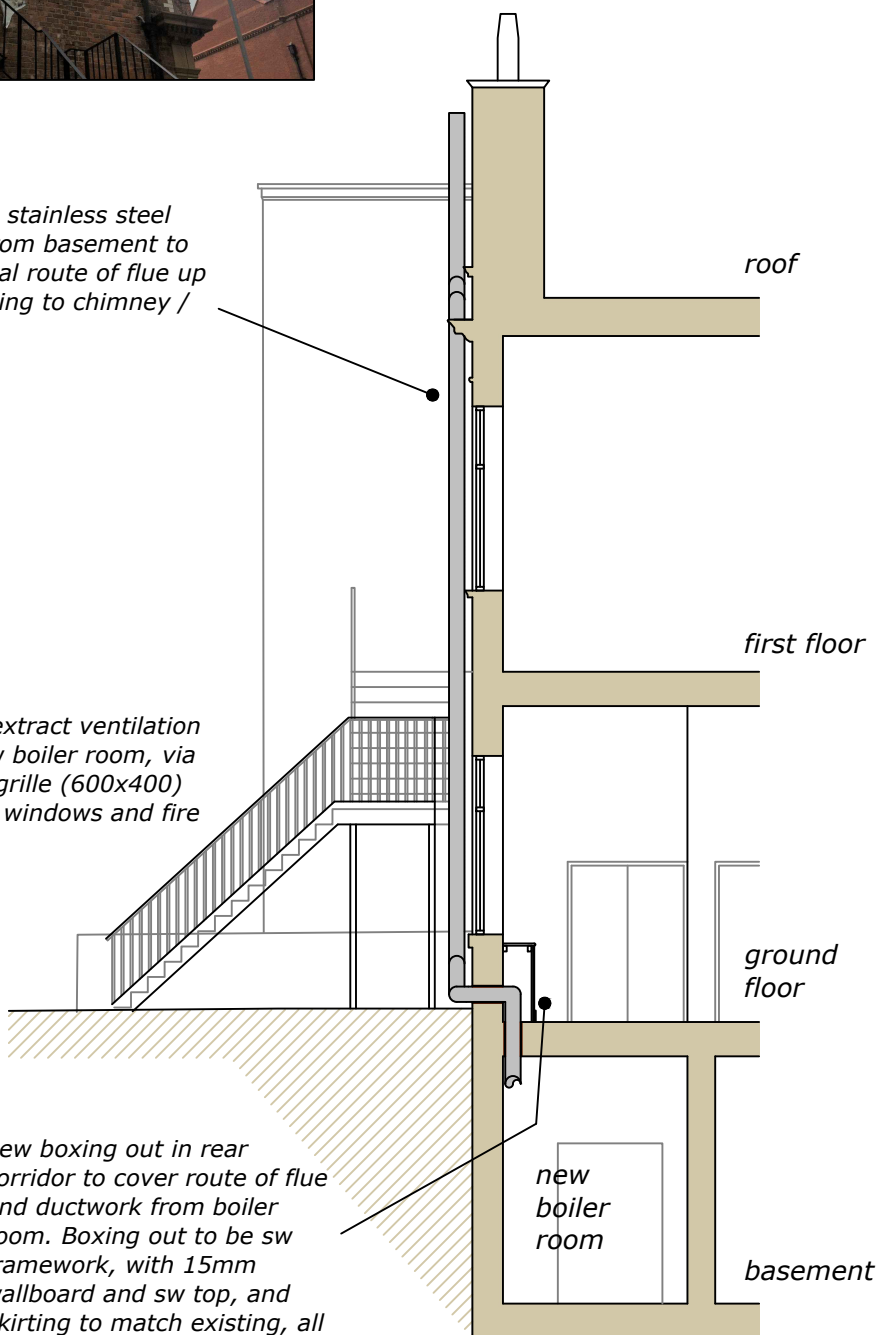

new boxing out in rear corridor to cover route of flue and ductwork from boiler room. Boxing out to be sw framework, with 15mm wallboard and sw top, and skirting to match existing, all decorated to match existing corridor

Section X-X (scale 1:100)

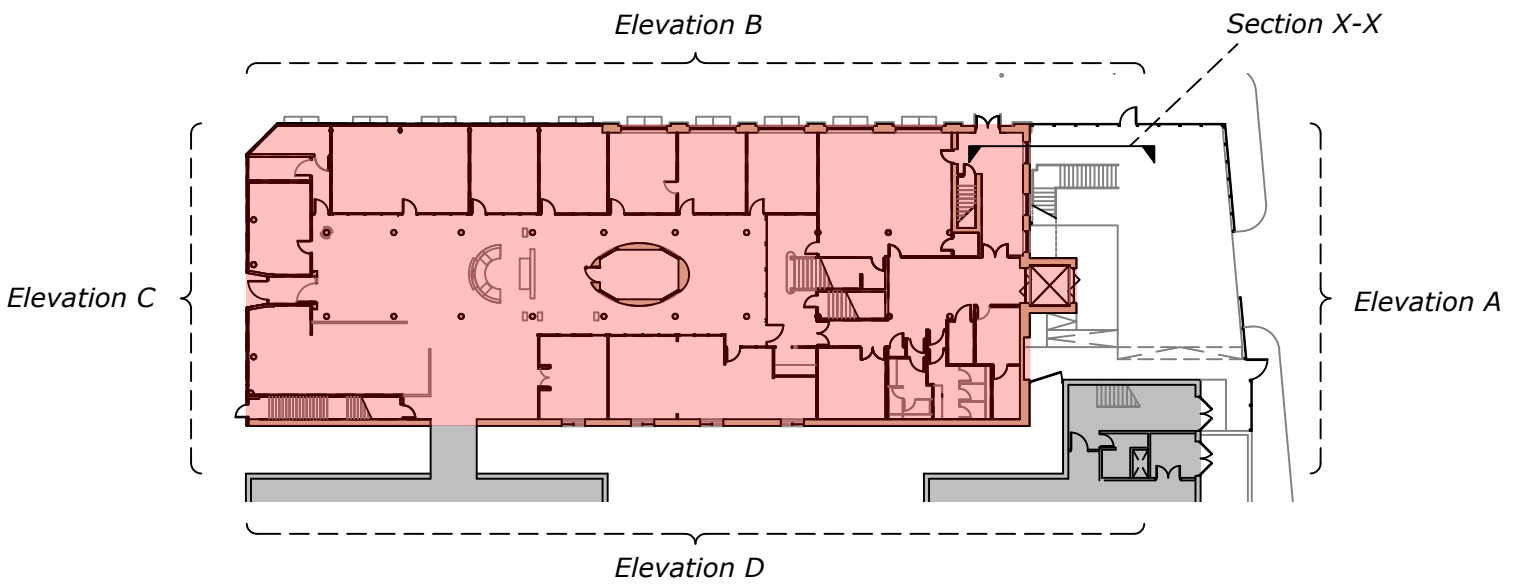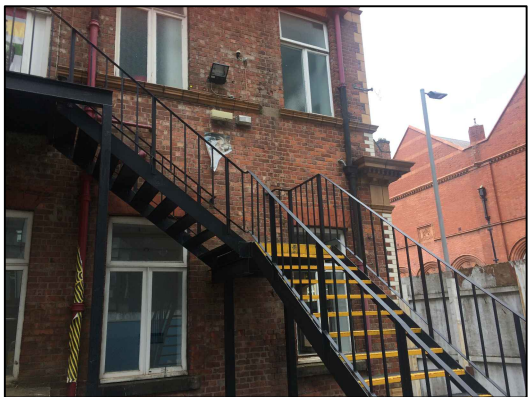

	Rev.	Description	Check	Drawn	Date	Rev.	Description	Check	Drawn	Date	Notes:	Site: All Saints Campus		Title: 03_Existing Elevations	
	00					00						Property: Righton		Filename: Righton Boiler Replacement	
	00					00						Drawn: CAS	Scale: 1:200 @ A2	Date: May 2022	Project No.: 00300
	00					00						Revision: -			
	00					00									