



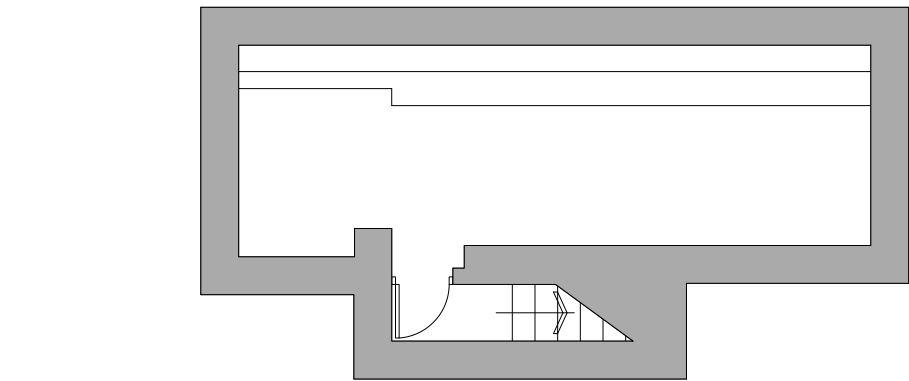

SUB BASEMENT

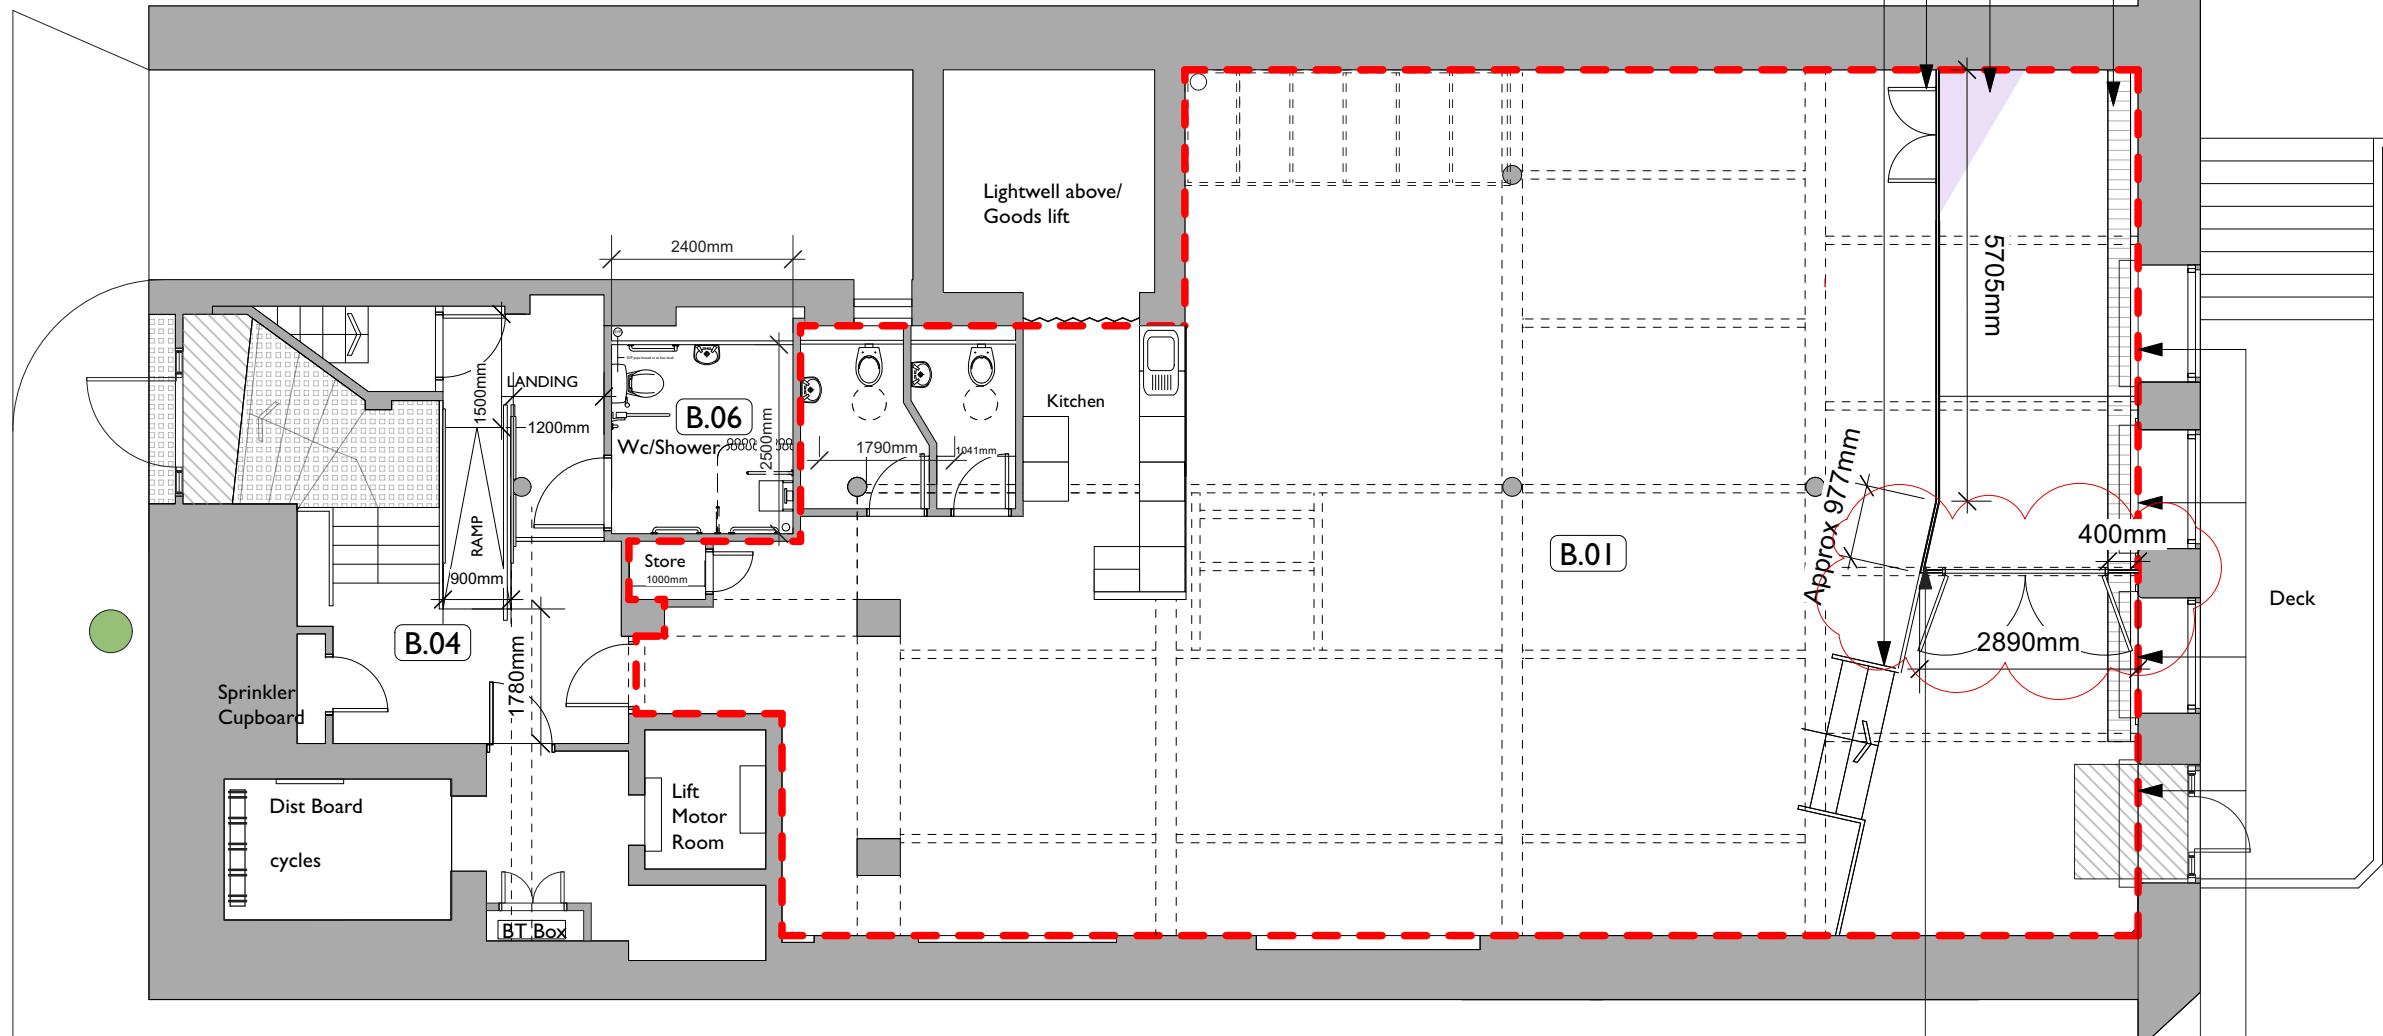

BASEMENT

COPYRIGHT OF ATELIER MB LTD
DO NOT SCALE FROM THIS DRAWING
DIMENSIONS TO BE CHECKED ON SITE

All dimensions to be checked
on site prior to any
commencing work.

Existing Wall
Proposed Wall

Notes
All work to be carried out to
manufacturers specifications

B 4.08.22 Dims included - Partition
Location updated RG
A 13.07.22 annotation amended

Rev Note DRN CHK

Amazon House Cat B
Manchester

Basement Plan Proposed

scheme 1978
drwg no. **P(100)**
revision B

scale 1:100
date first drawn June
drawn RG

SK sketch E existing P proposed T tender C construction FI final issue

www.ateliermb.co.uk
t 0161 236 0051
e architect@ateliermb.co.uk

Atelier MB
Urban Architects