
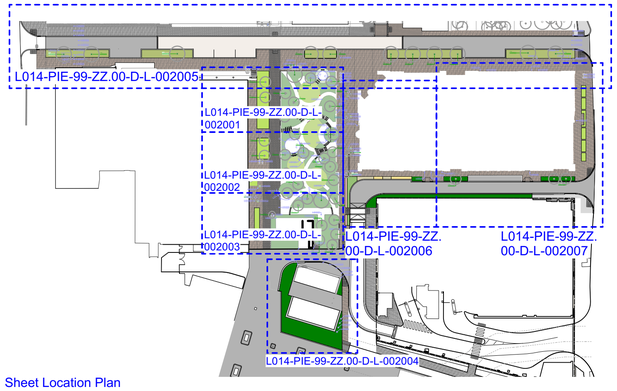


Sheet Location Plan

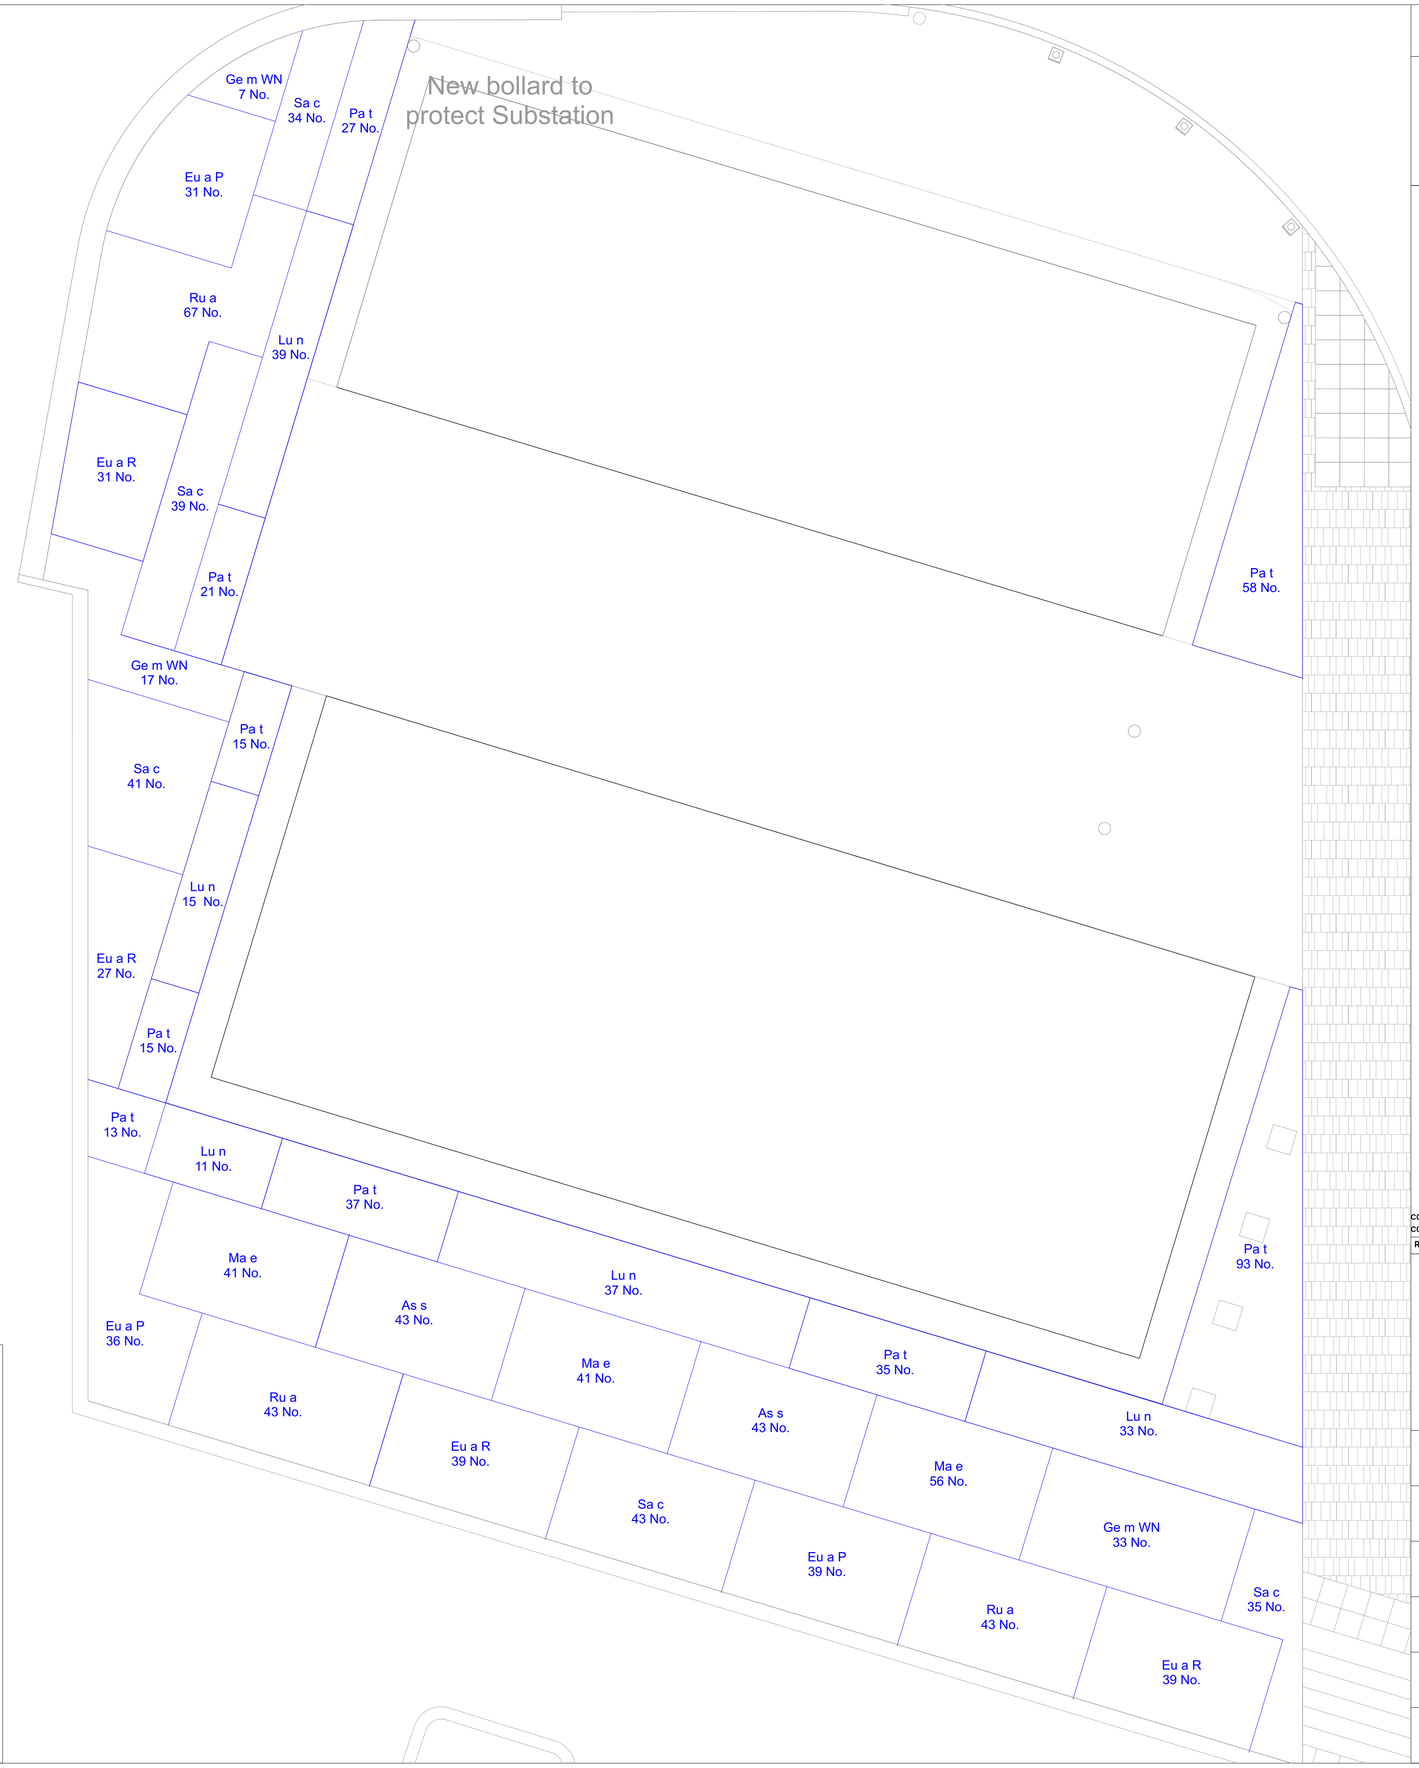

Buffer Planting S4				Column1
Latin Name	Abbreviation	Pot Size	Density	Quantity
Asplenium scolopendrium	As s	2l	7/m2	155
Deschampsia flexuosa 'Tatra Gold'	De f TG	5l	7/m2	38
Euphorbia amygdaloides 'Purpurea'	Eu a P	2l	7/m2	138
Euphorbia amygdaloides 'Robbiae'	Eu a R	2l	7/m2	159
Fatsia japonica	Fj	2-3l	5/m2	7
Foeniculum vulgare	Fo v	5l	1/m2	18
Geranium macrorrhizum 'White-ness'	Ge m WN	5l	5/m2	145
Hedera helix 'Arborescens'	Hh A	5l	7/m2	94
Luzula nivea	Lu n	5l	5/m2	167
Mahonia eurybracteata	Ma e	5l	7/m2	206
Miscanthus sinensis 'Flamingo'	Mi s F	5l	5/m2	46
Miscanthus sinensis 'Yakushima Dwarf'	Mi s YD	2l	3/m2	20
Molinia caerulea 'Hedebraut'	Mo c H	5l	5/m2	59
Pachysandra terminalis	Pa t	1l	10/m2	438
Ruscus aculeatus	Ru a	5l	5/m2	300
Sarcococca confusa	Sa c	5l	5/m2	285
Skimmia japonica 'Fragrans'	Sk j F	5l	5/m2	154
Stipa tenuissima	St t	2l	9/m2	57
Verbena bonariensis	Ve b	2l	1/m2	13
Verbena bonariensis 'Lollipop'	Ve b L	2l	2/m2	29
Viburnum davidii	Vi d	2l	7/m2	34

© THIS DRAWING IS COPYRIGHT PROTECTED AND MAY NOT BE REPRODUCED IN WHOLE OR PART WITHOUT WRITTEN AUTHORITY FROM THE OWNER.

NOTES:
1. Do not scale from this drawing.
2. Always work to noted dimensions.
3. All dimensions are in millimetres unless otherwise stated.
4. All setting out, levels and dimensions to be agreed on site.
5. The dimensions of all materials must be checked on site before being laid out.
6. This drawing must be read with the relevant specification clauses and detail drawings.
7. Order of construction and setting out to be agreed on site.

Revision Notes 15/05/2025
1 - Raised planters to Princess St updated due to clash with underground services
2 - Bee sculpture foundation updated to match manufacturer requirements
3 - Planting to existing above ground substation facing Symphony Gardens removed due to clash with existing, shallow depth underground services, Existing macadam surfacing to be retained.

NOTE: Planting numbers updated as plants have been redistributed due to updates listed above

Revision	Date	Description	Drawn	Apprvd.
C02	15/05/25	Stage 05 updates. See revision notes.	VE	RM
C01	10/12/24	Stage 05 Issue	VE	RM

PLANIT
Manchester | London | Liverpool | Leeds | Standish
Manchester
2 Back Grafton Street,
Altrincham,
Cheshire,
WA14 1DY,
W: planit-ie.com
E: info@planit-ie.com
T: 0151 363 1230

Client Bruntwood

Project No 3 Circle Square, Manchester

Drg Title Detailed Planting Plan 4 of 7

Created on	Created by	Approved by
02-08-22	FF	RM

Scale	Size	Workstage	Status
1:50	A1	Constr.	Information

Drg No.	Suitability	Revision
L014-PIE-99-ZZ.00-D-L-002004	S4	C02

© Planit I.E. Limited