

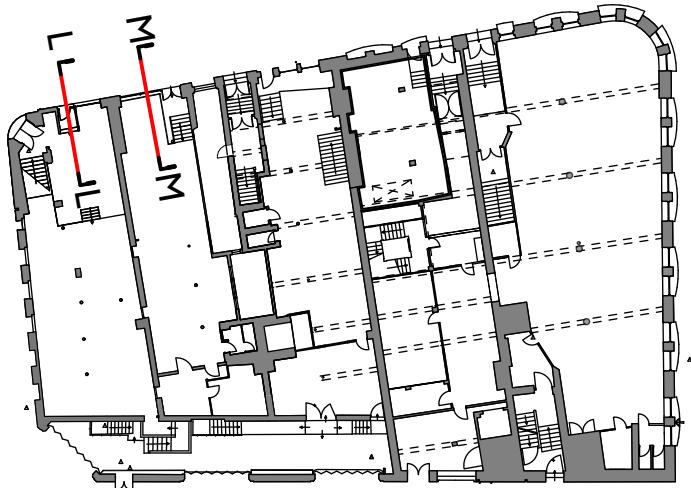


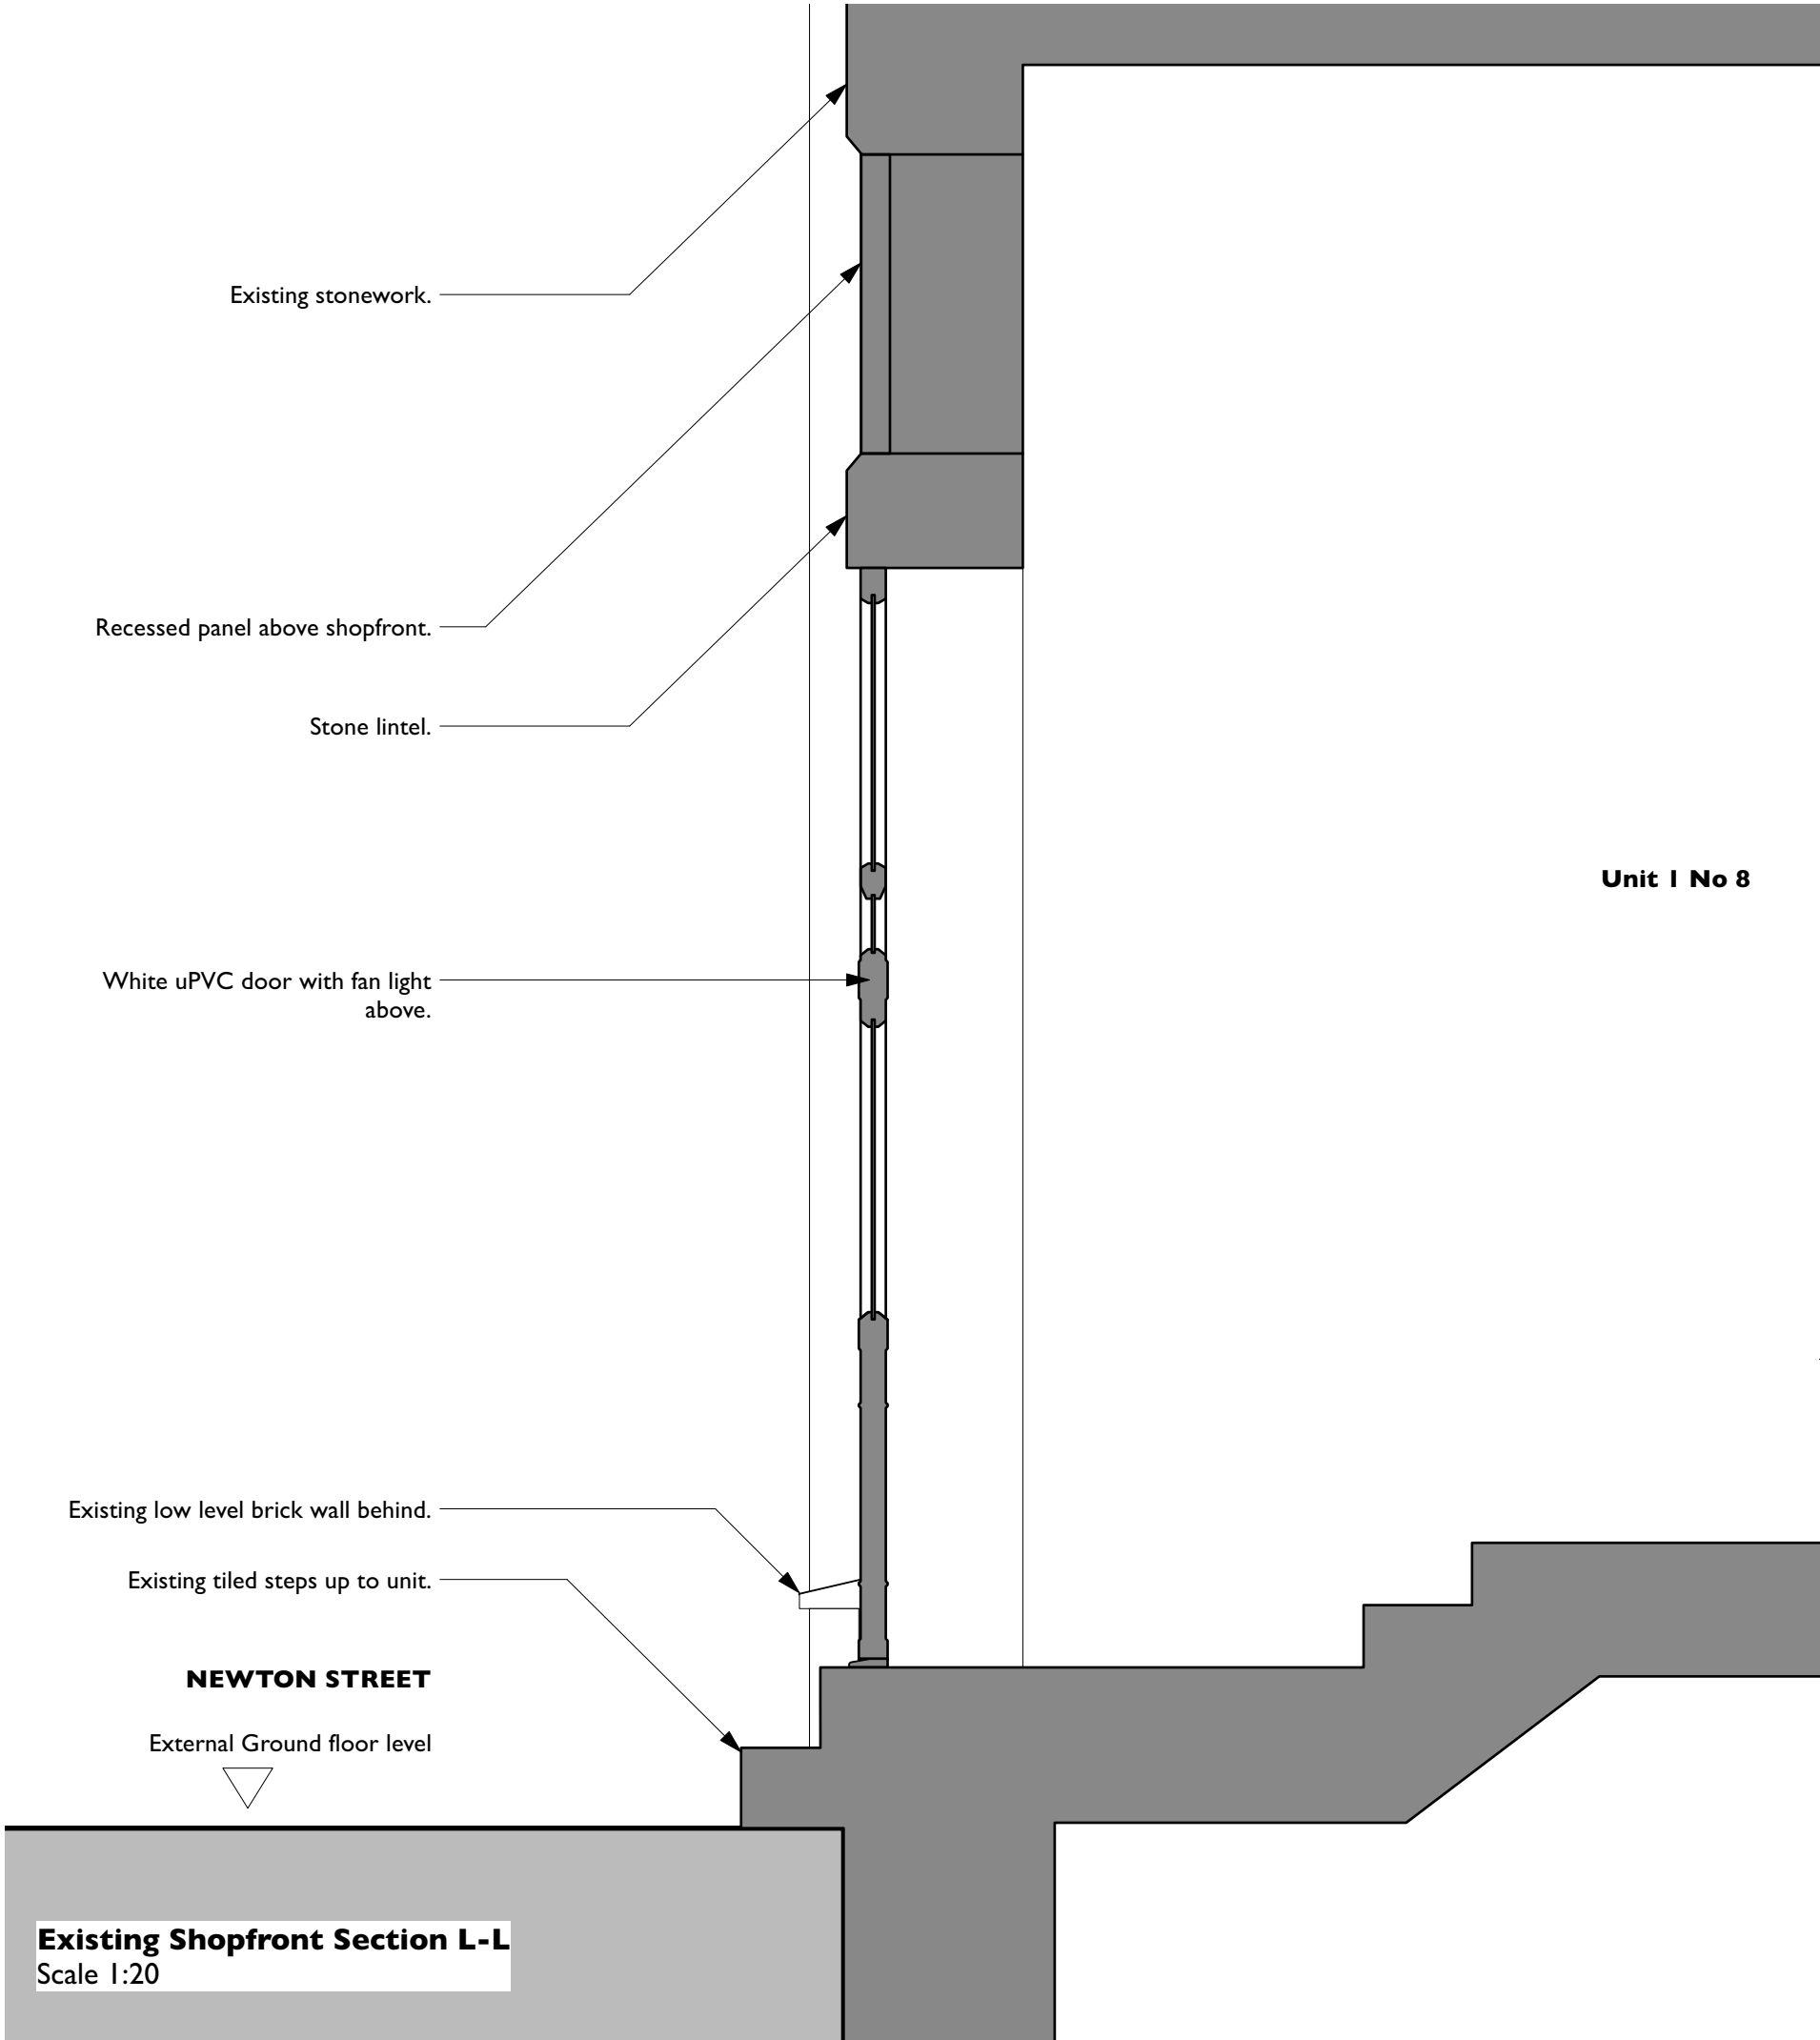

Key Plan
Scale 1:500

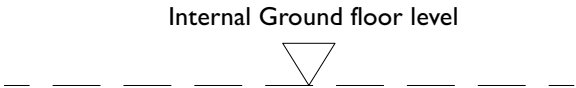

COPYRIGHT OF ATELIER MB LTD
DO NOT SCALE FROM THIS DRAWING
DIMENSIONS TO BE CHECKED ON SITE

All dimensions to be checked
on site prior to any
commencing work.

KEY

Existing

Rev	Note	DRN	CHK
-----	------	-----	-----

8-16 Newton Street
Manchester


Existing Shopfront
Section L-L

scheme	1665
drwg no.	E(390)
revision	

scale	1:20 @ A3
date first drawn	Jul 22
drawn	RJD

SK sketch E existing P proposed T tender C construction FI final issue

www.ateliermb.co.uk
t 0161 236 0051
e architect@ateliermb.co.uk

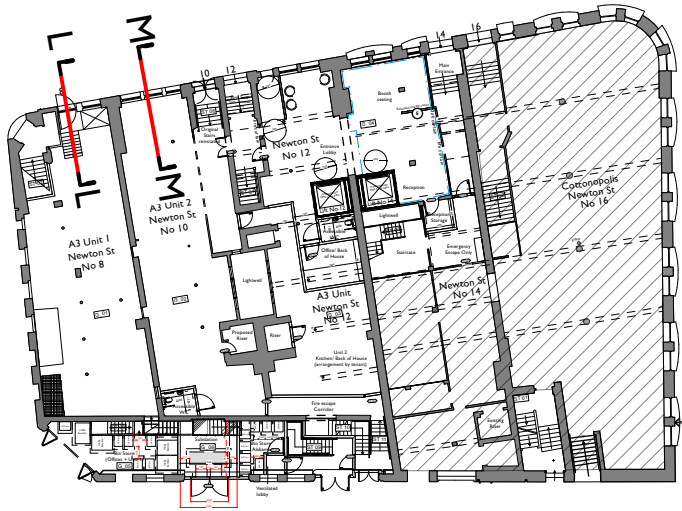

Key Plan
Scale 1:500

Unit 1 No 8

Internal Ground floor level



NEWTON STREET

External Ground floor level



Proposed Shopfront Strip-out Section L-L
Scale 1:20

COPYRIGHT OF ATELIER MB LTD
DO NOT SCALE FROM THIS DRAWING
DIMENSIONS TO BE CHECKED ON SITE

KEY

Existing

Rev Note DRN CHK

8-16 Newton Street
Manchester



Proposed Shopfront
Strip-out Section L-L

scheme	1665
drwg no.	P(391)
revision	

scale	1:20 @ A3
date first drawn	Jul 22
drawn	RJD

SK sketch E existing P proposed T tender C construction FI final issue

www.ateliermb.co.uk
t 0161 236 0051
e architect@ateliermb.co.uk

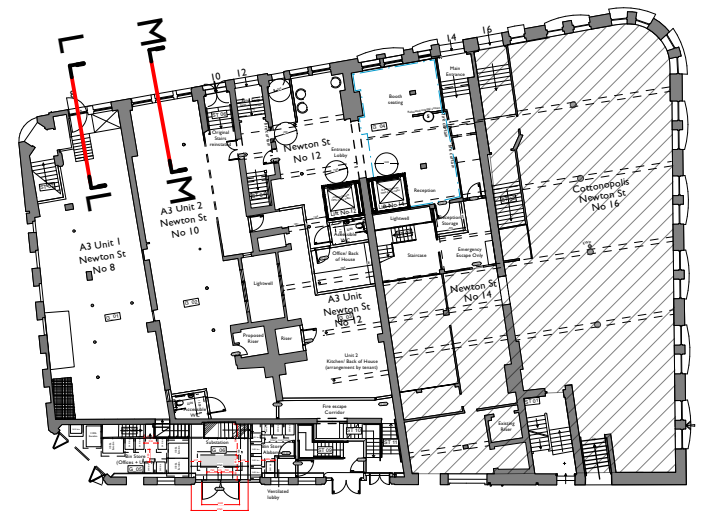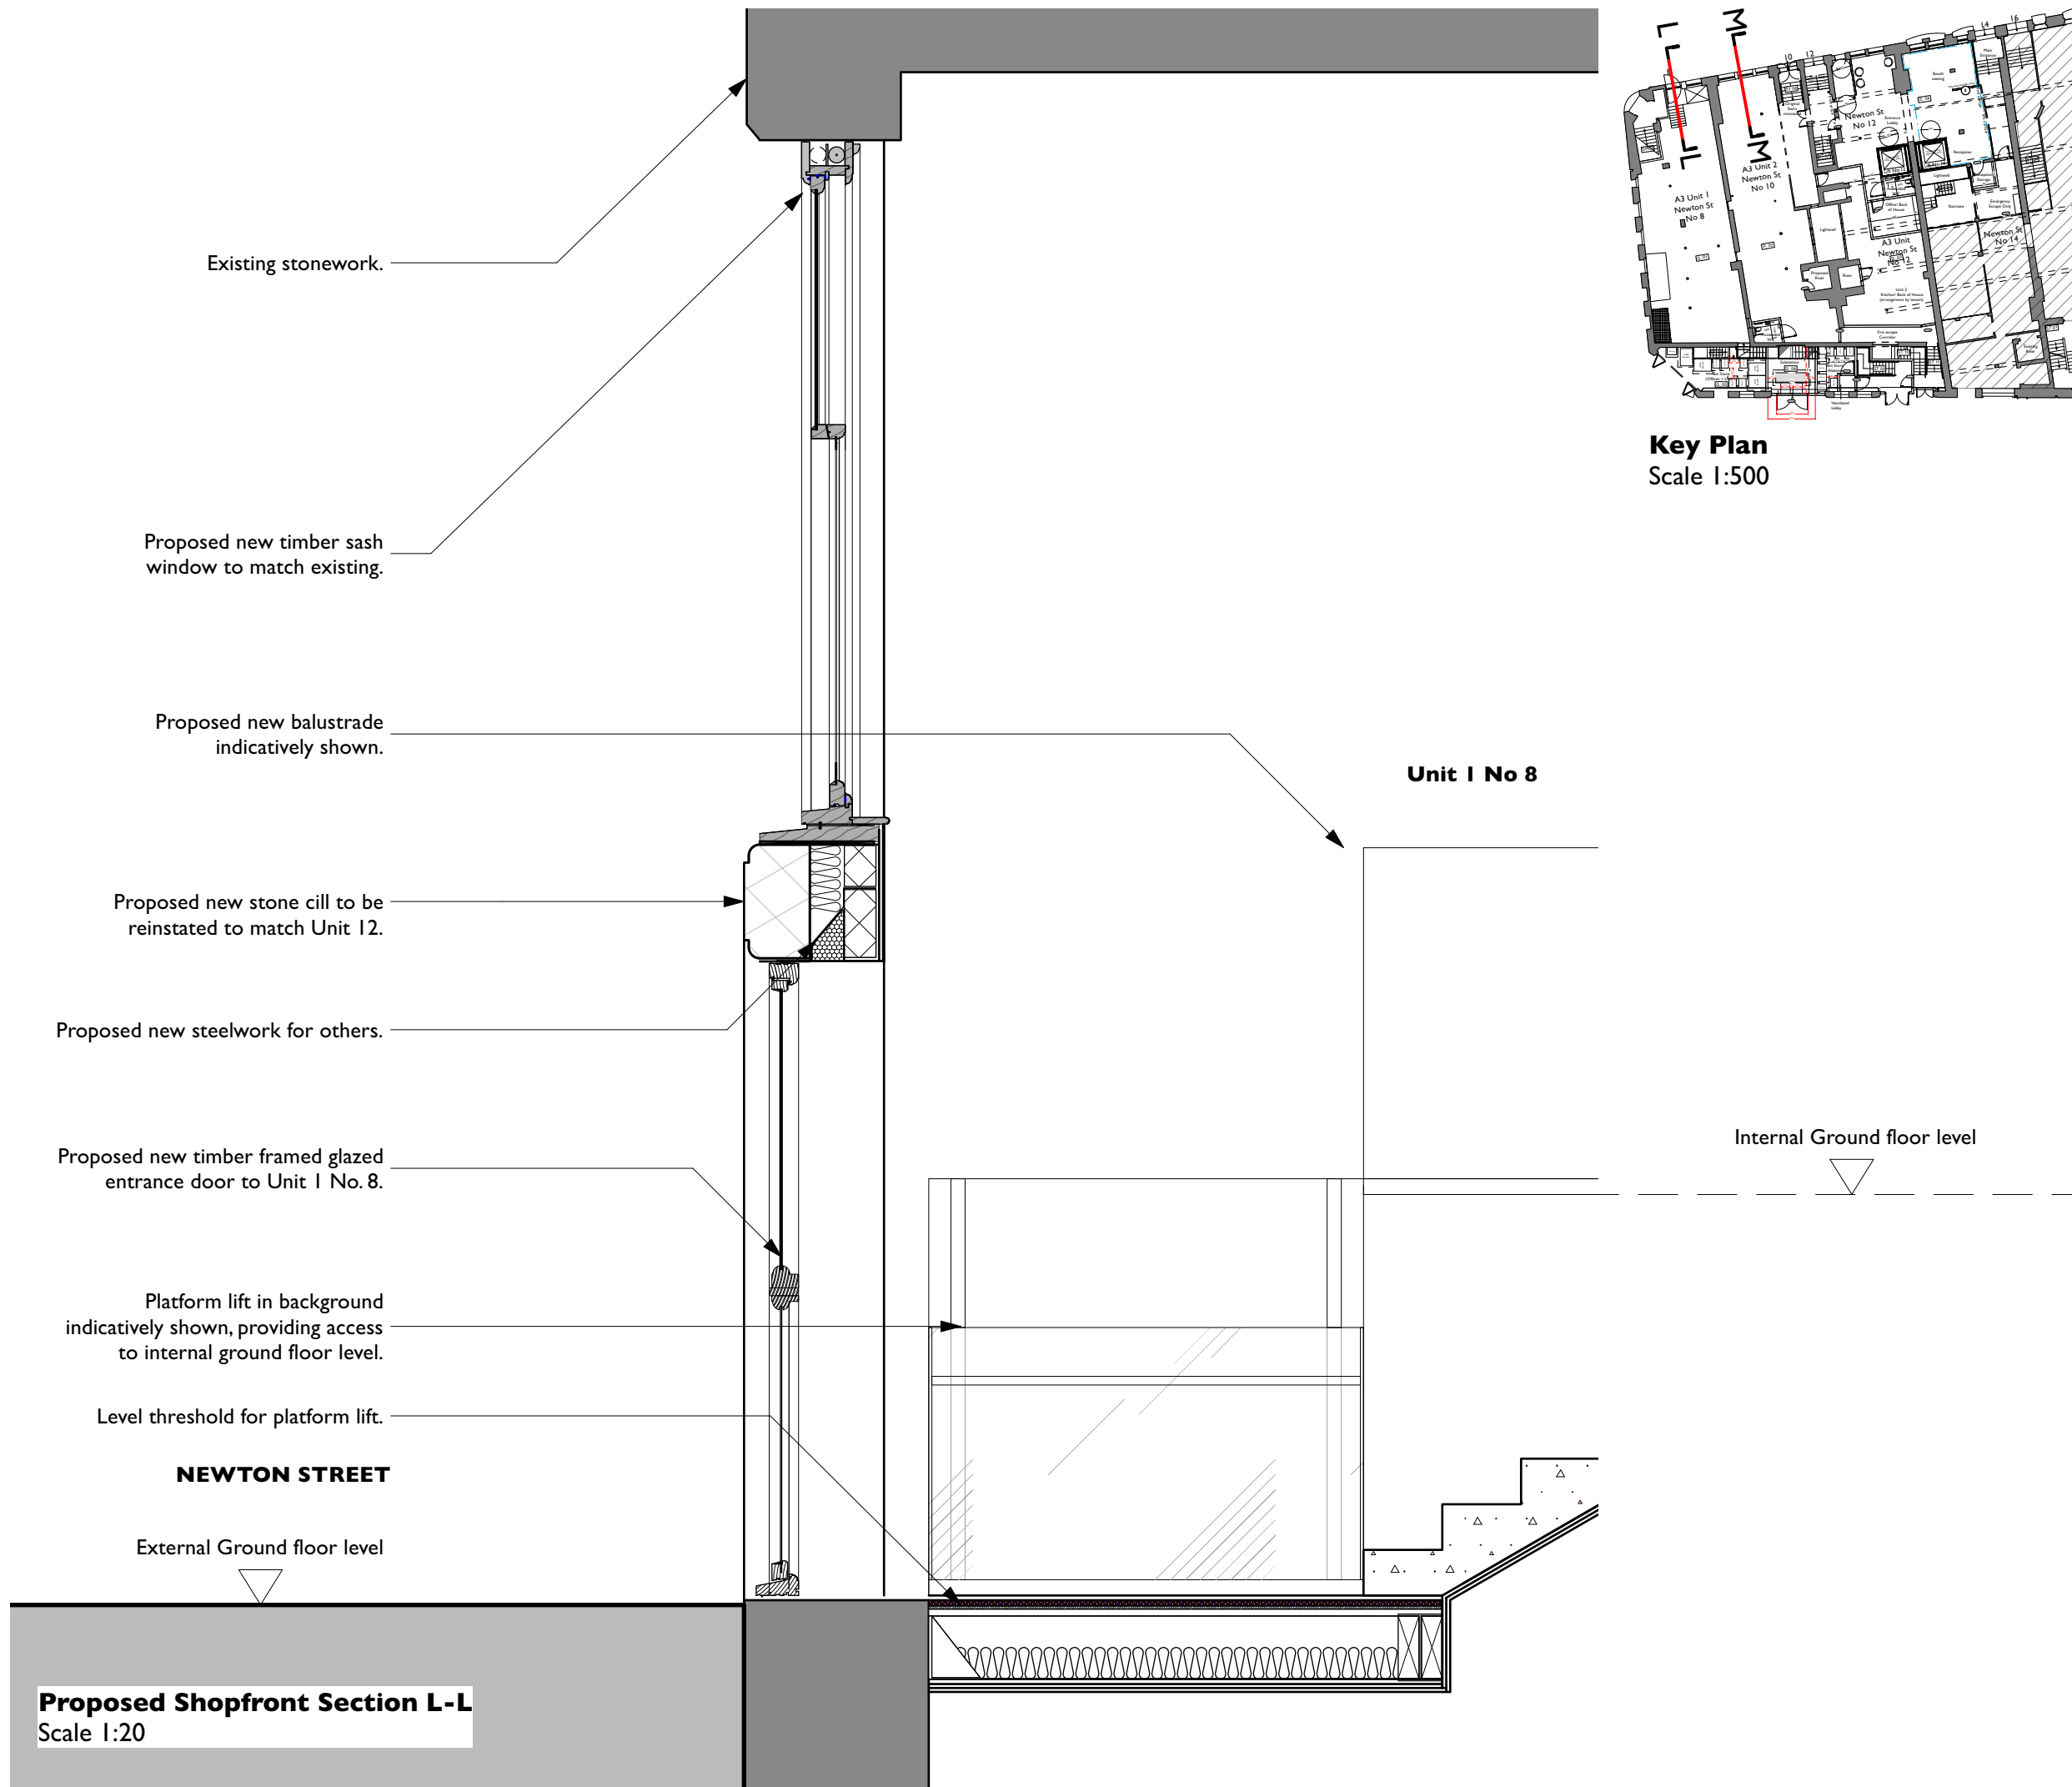

Key Plan
Scale 1:500

COPYRIGHT OF ATELIER MB LTD
DO NOT SCALE FROM THIS DRAWING
DIMENSIONS TO BE CHECKED ON SITE

KEY

Existing

Rev Note DRN CHK

8-16 Newton Street
Manchester



Proposed Shopfront
Section L-L

scheme | 1665
drwg no. | **P(390)**
revision

scale | 1:20 @ A3
date first drawn | Jul 22
drawn | RJD

SK sketch E existing P proposed T tender C construction FI final issue

www.ateliermb.co.uk
t 0161 236 0051
e architect@ateliermb.co.uk

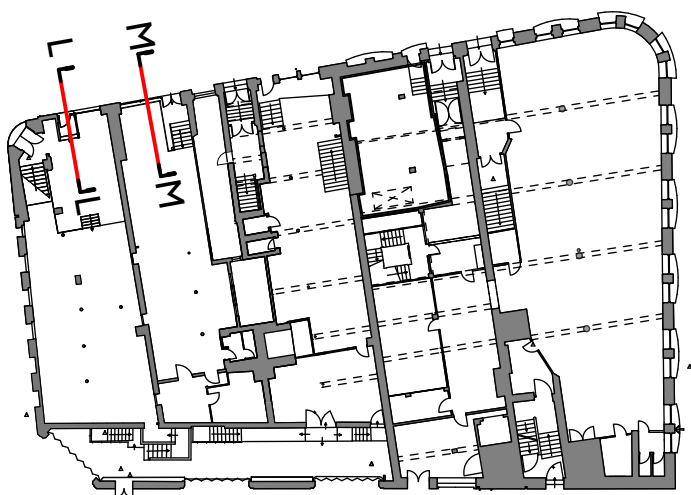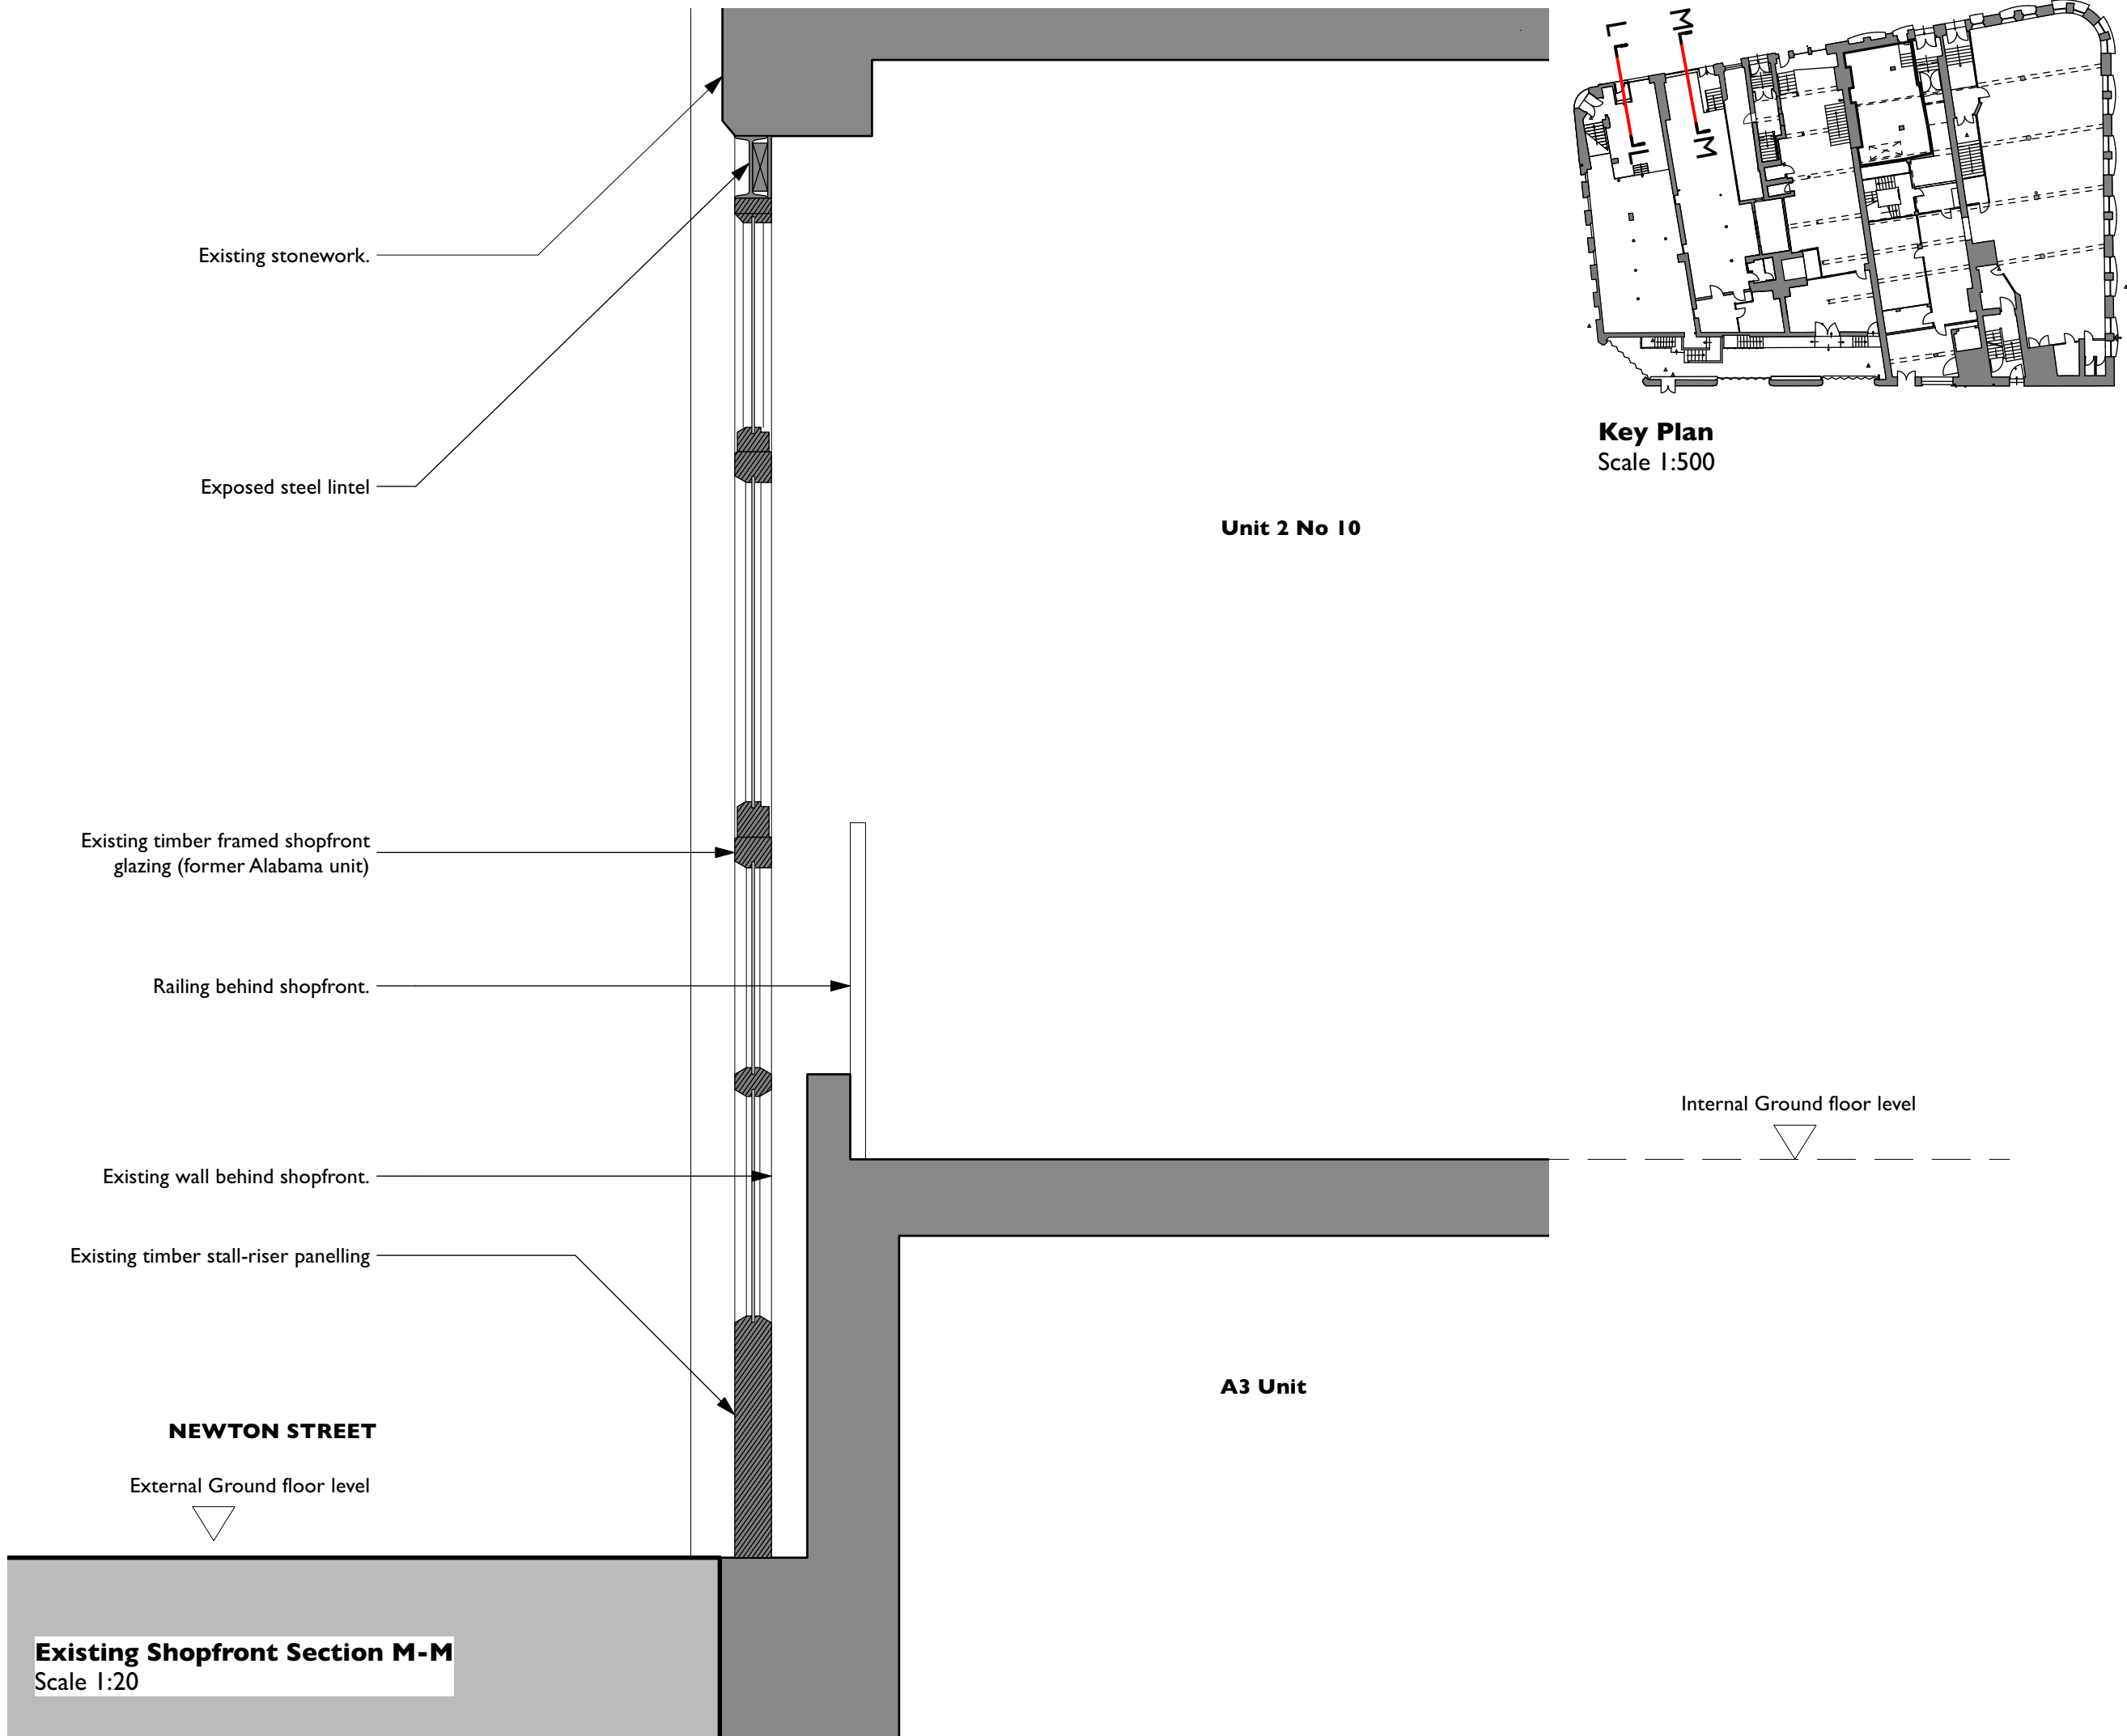

Key Plan
Scale 1:500

COPYRIGHT OF ATELIER MB LTD
DO NOT SCALE FROM THIS DRAWING
DIMENSIONS TO BE CHECKED ON SITE

All dimensions to be checked
on site prior to any
commencing work.

KEY
Existing

Rev	Note	DRN	CHK


8-16 Newton Street Manchester	
Existing Shopfront Section M-M	
scheme drwg no. revision	1665 E(395)
scale date first drawn drawn	1:20 @ A3 Jul 22 RJD
SK sketch E existing P proposed T tender C construction FI final issue	
www.ateliermb.co.uk t 0161 236 0051 e architect@ateliermb.co.uk	

Existing stonework.

Unit 2 No 10

A3 Unit

Key Plan
Scale 1:500

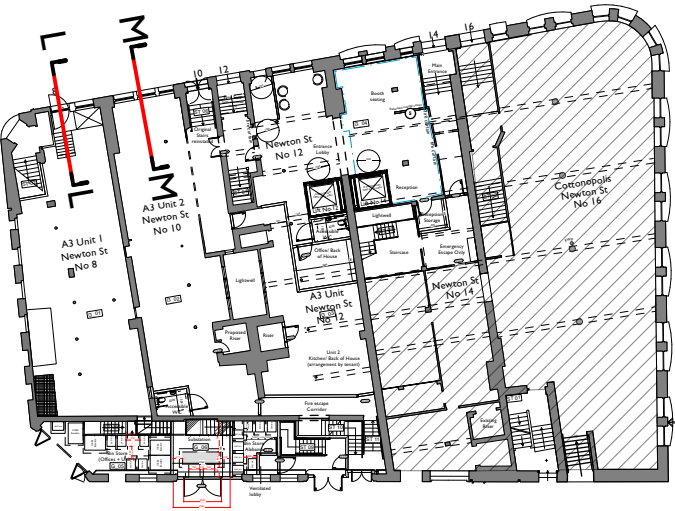

Internal Ground floor level

NEWTON STREET

External Ground floor level

Proposed Shopfront Strip-out Section M-M
Scale 1:20

COPYRIGHT OF ATELIER MB LTD
DO NOT SCALE FROM THIS DRAWING
DIMENSIONS TO BE CHECKED ON SITE

KEY

Existing

Rev Note DRN CHK

8-16 Newton Street
Manchester



Proposed Shopfront
Strip-out Section M-M

scheme	1665
drwg no.	P(396)
revision	

scale	1:20 @ A3
date first drawn	Jul 22
drawn	RJD

SK sketch E existing P proposed T tender C construction FI final issue

www.ateliermb.co.uk
t 0161 236 0051
e architect@ateliermb.co.uk

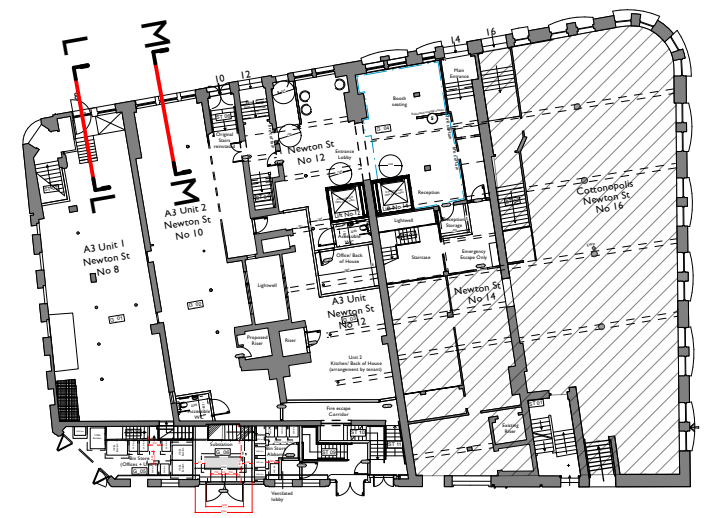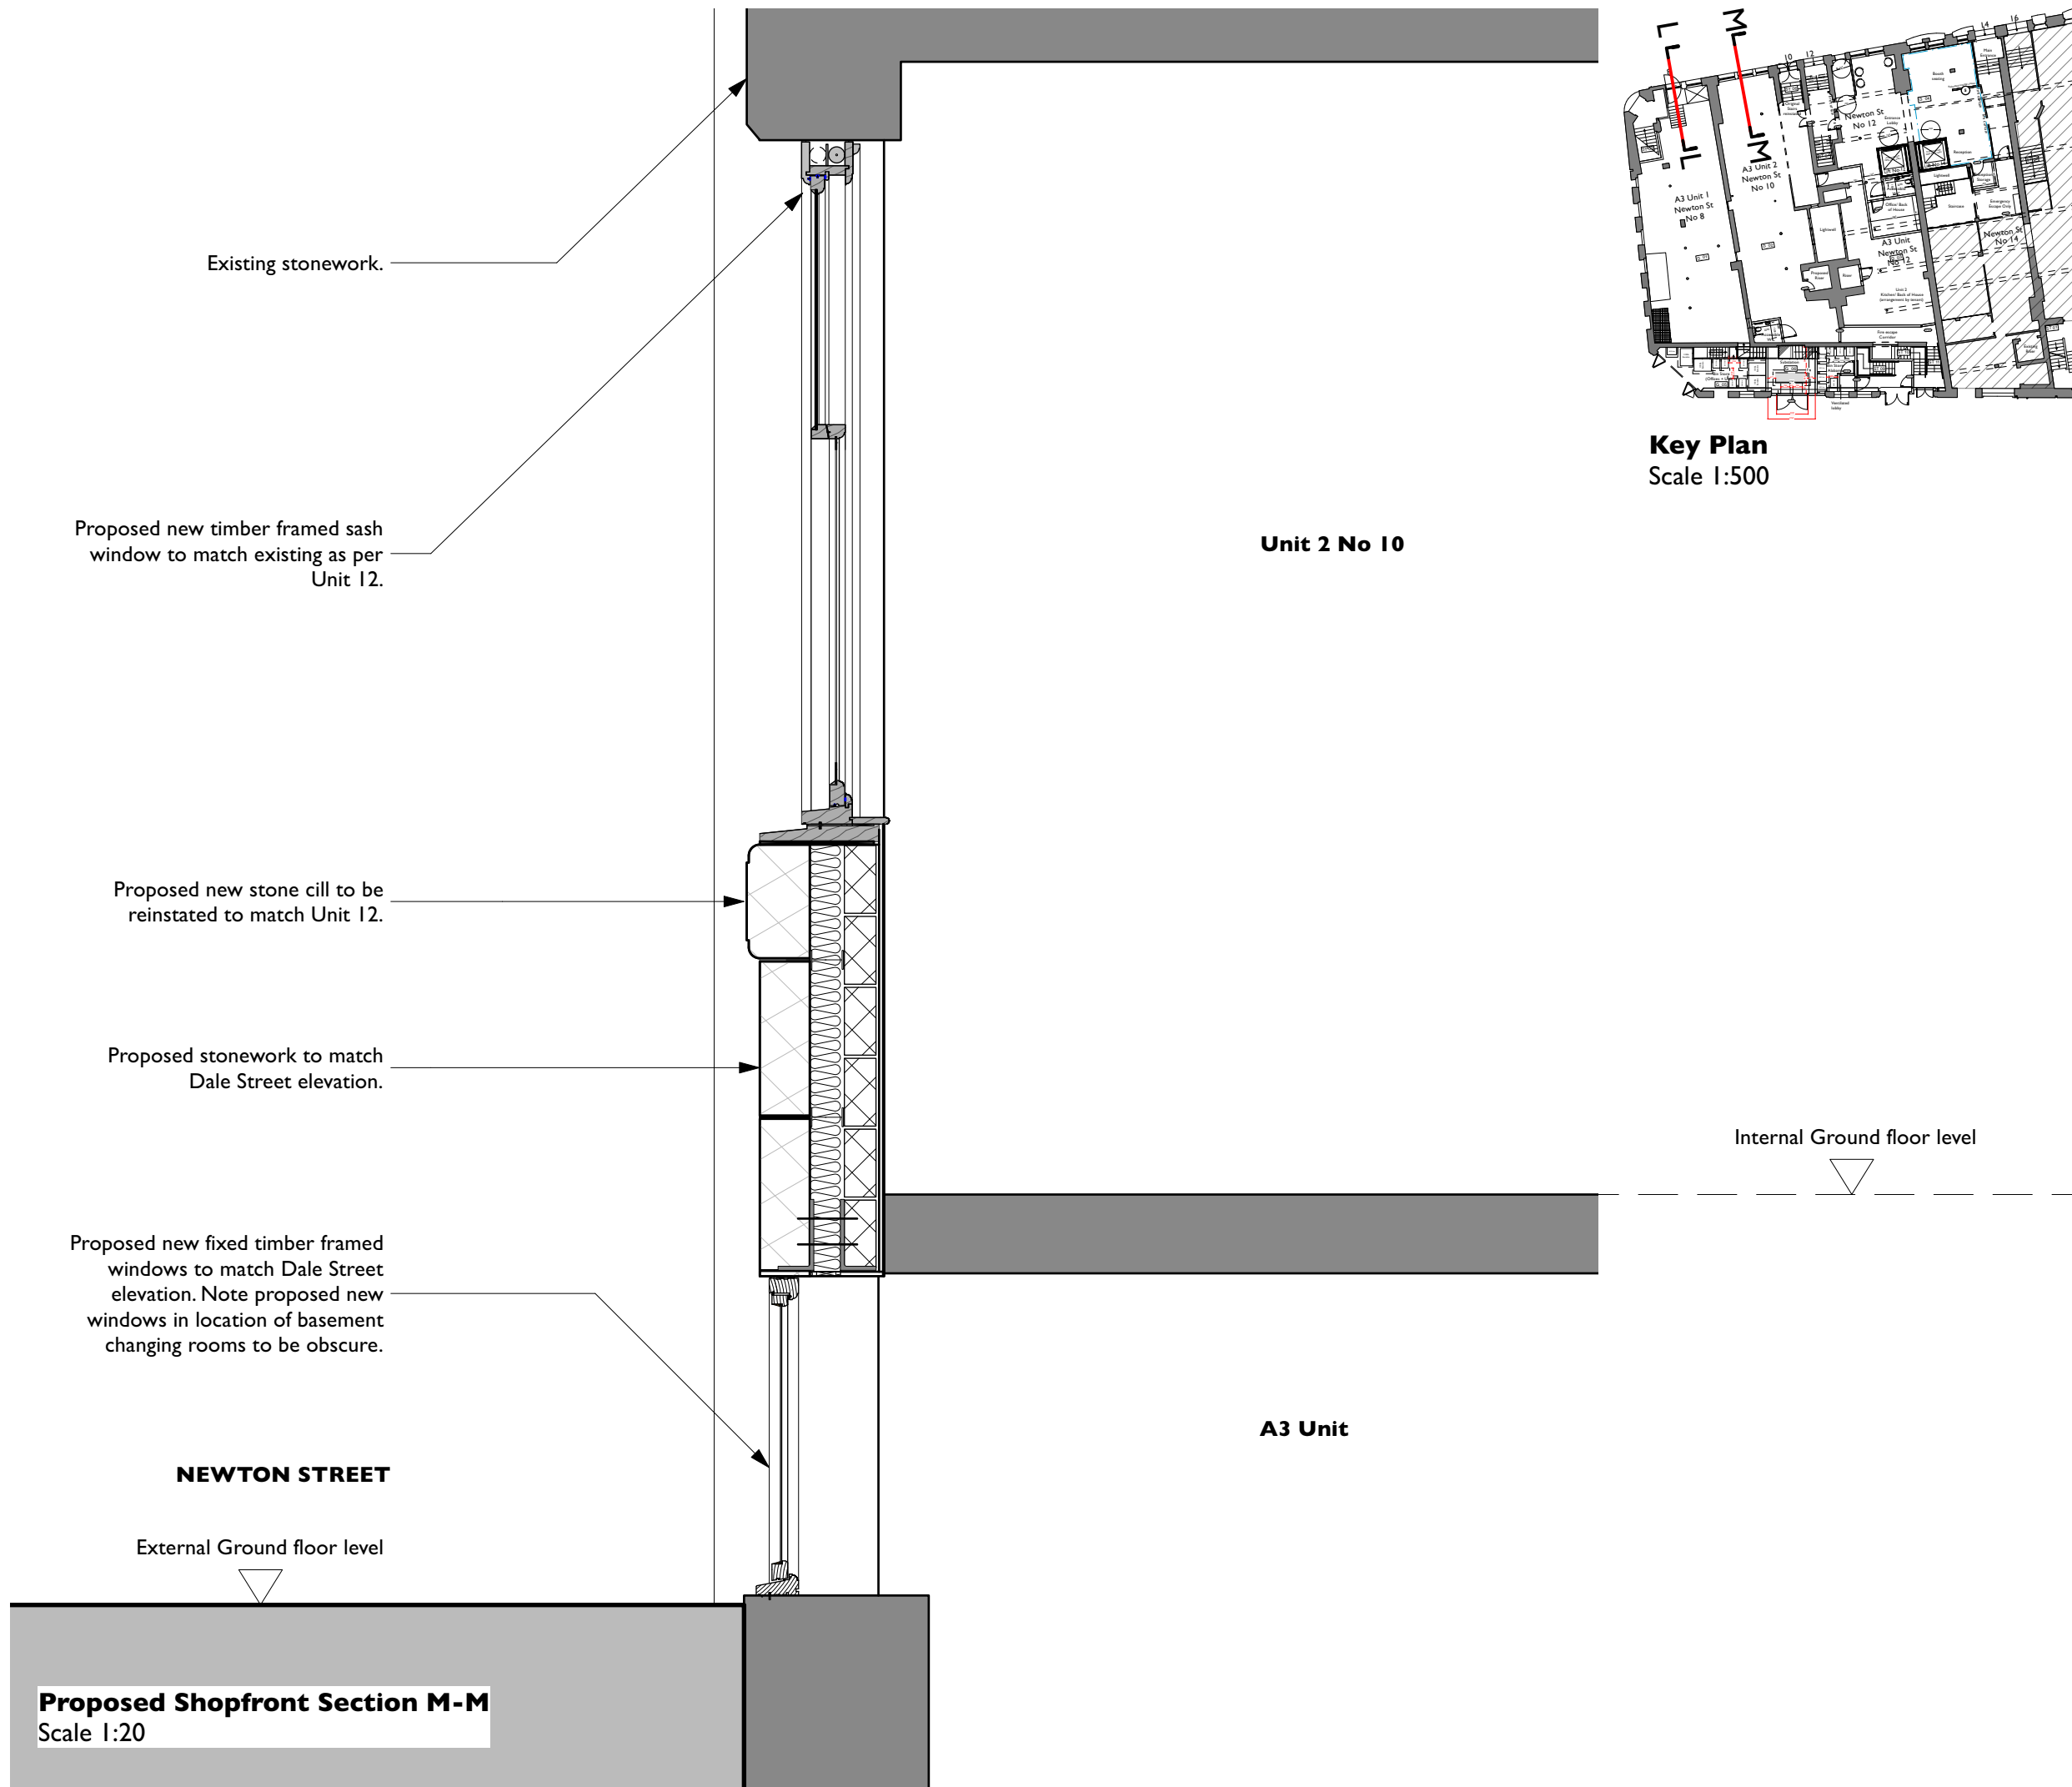

Key Plan
Scale 1:500

COPYRIGHT OF ATELIER MB LTD
DO NOT SCALE FROM THIS DRAWING
DIMENSIONS TO BE CHECKED ON SITE

KEY

Existing

Rev Note DRN CHK

8-16 Newton Street

Manchester

Proposed Shopfront
Section M-M

scheme	1665
drwg no.	P(395)
revision	

scale	1:20 @ A3
date first drawn	Jul 22
drawn	RJD

SK sketch E existing P proposed T tender C construction FI final issue

www.ateliermb.co.uk
t 0161 236 0051
e architect@ateliermb.co.uk