




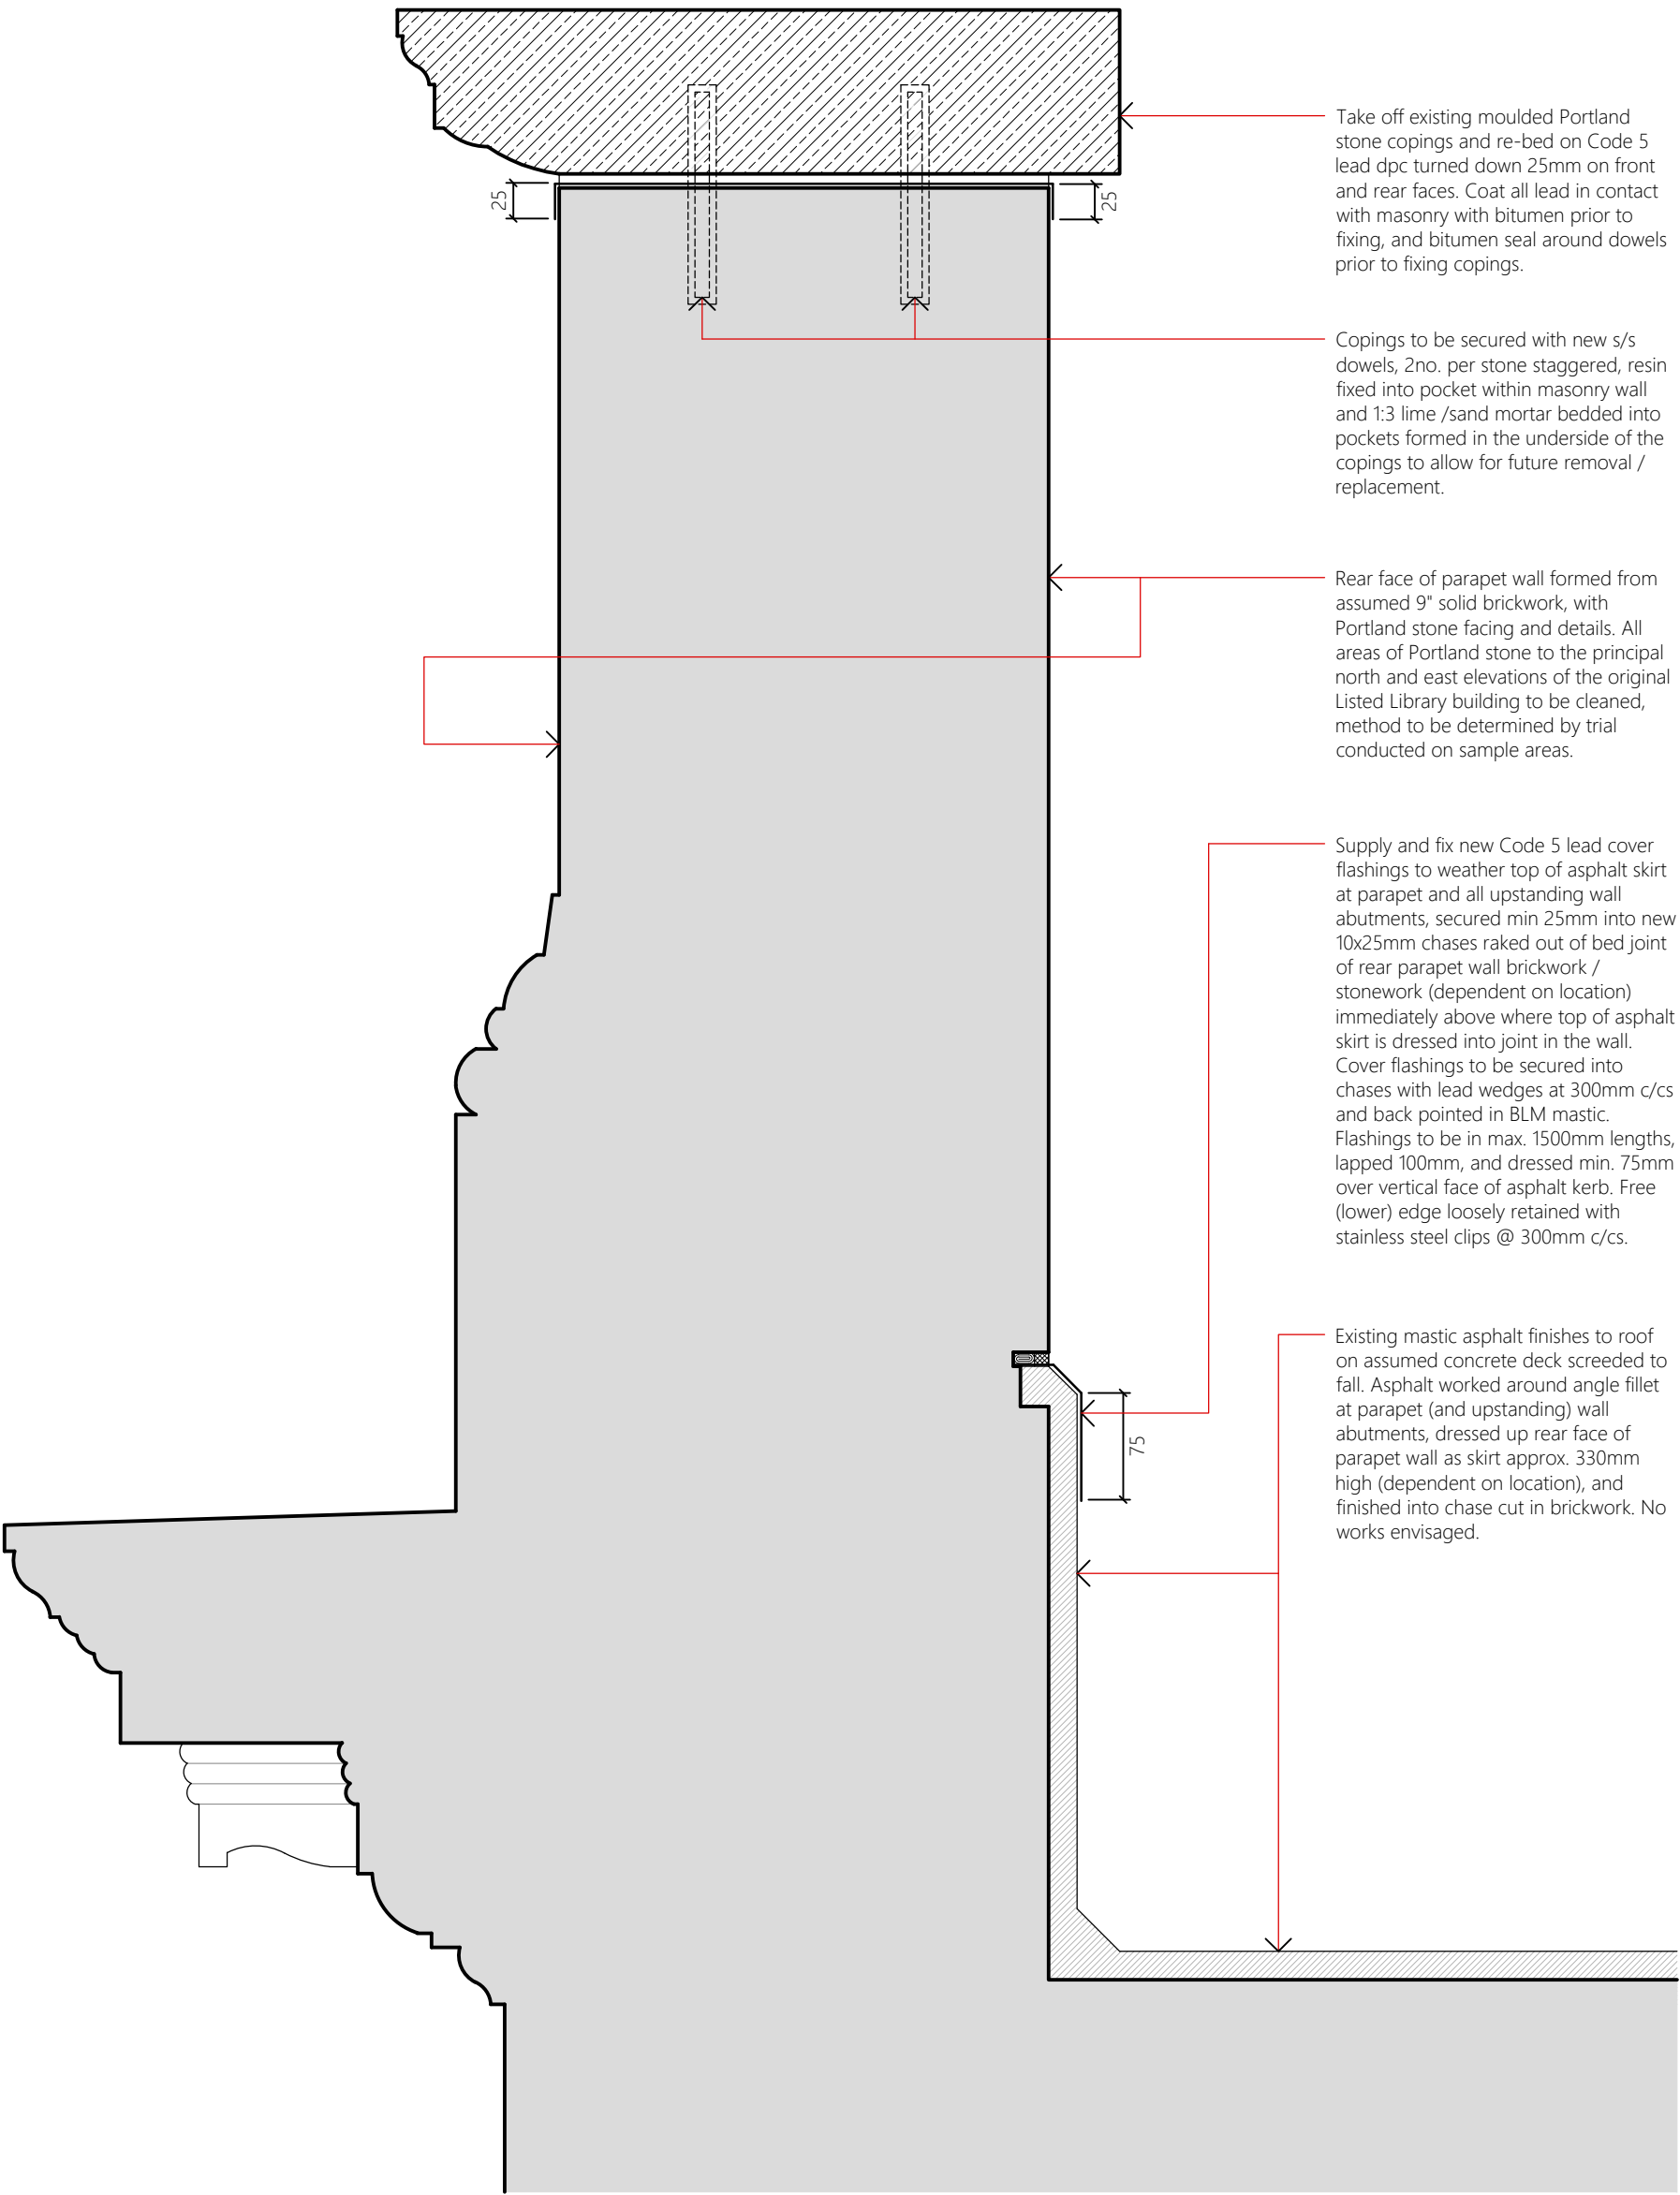


DETAIL 1: ROOF ABUTMENT WITH NORTH SECTION OF EAST PARAPET WALL (1:5 @ A1)

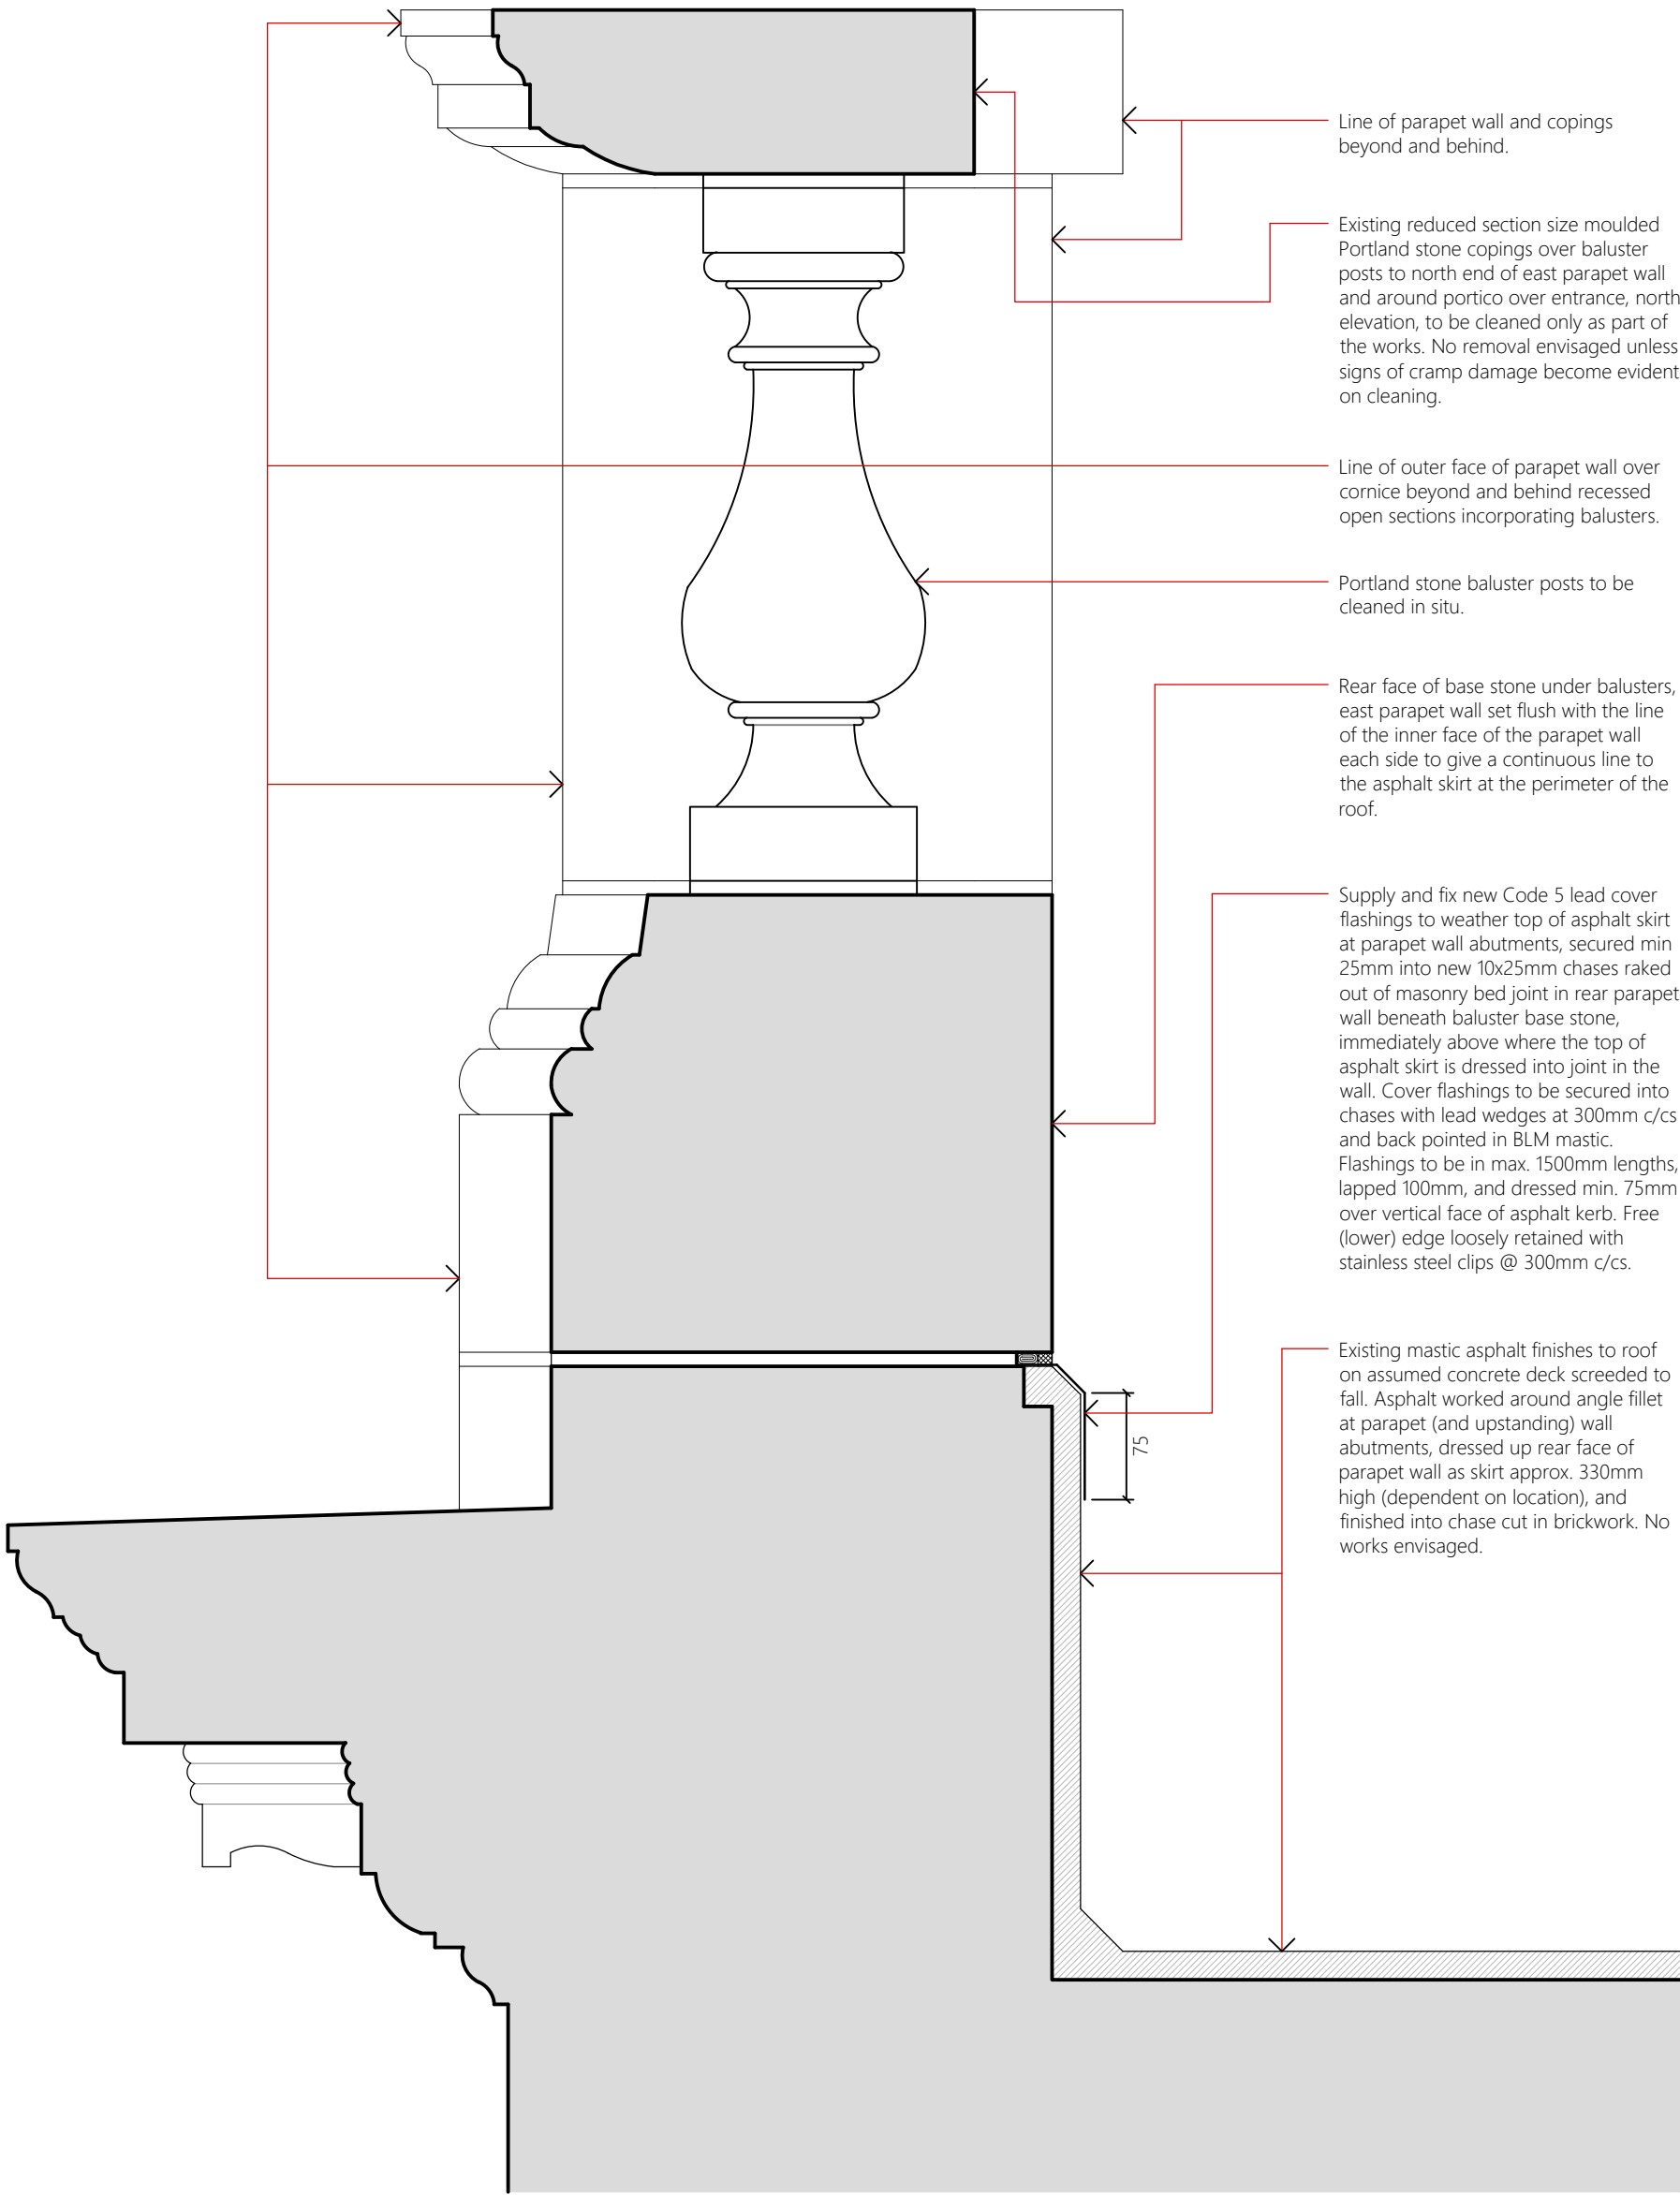


DETAIL 2: ROOF ABUTMENT, OPEN SECTIONS, NORTH END OF EAST PARAPET WALL (1:5 @ A1)

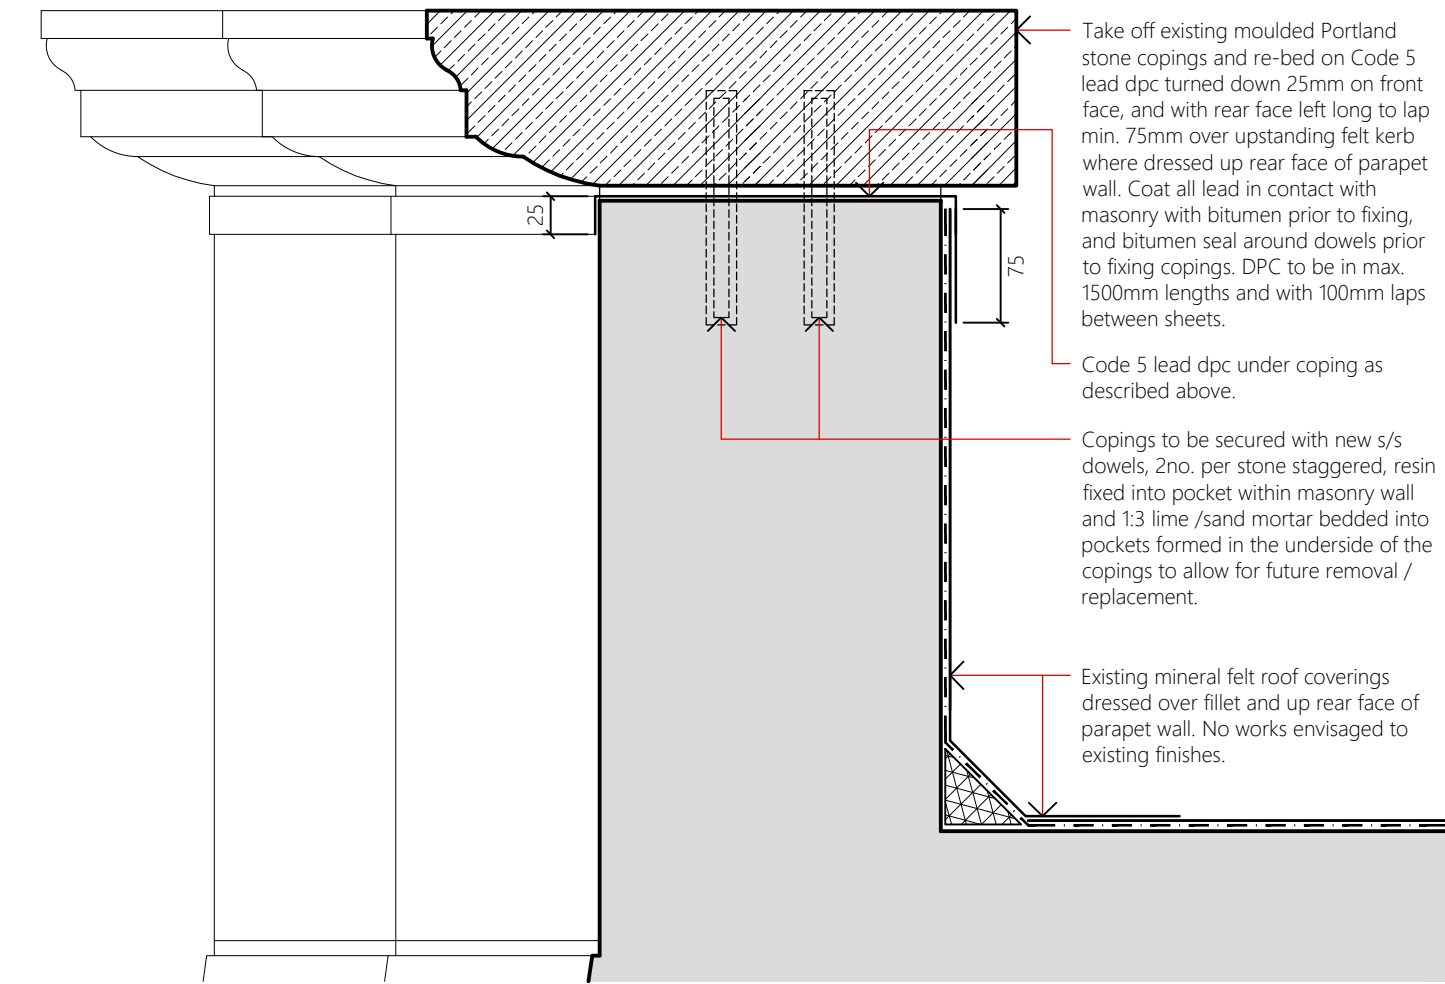


DETAIL 3: FELT ROOF ABUTMENT WITH EAST PARAPET WALL (1:5 @ A1)

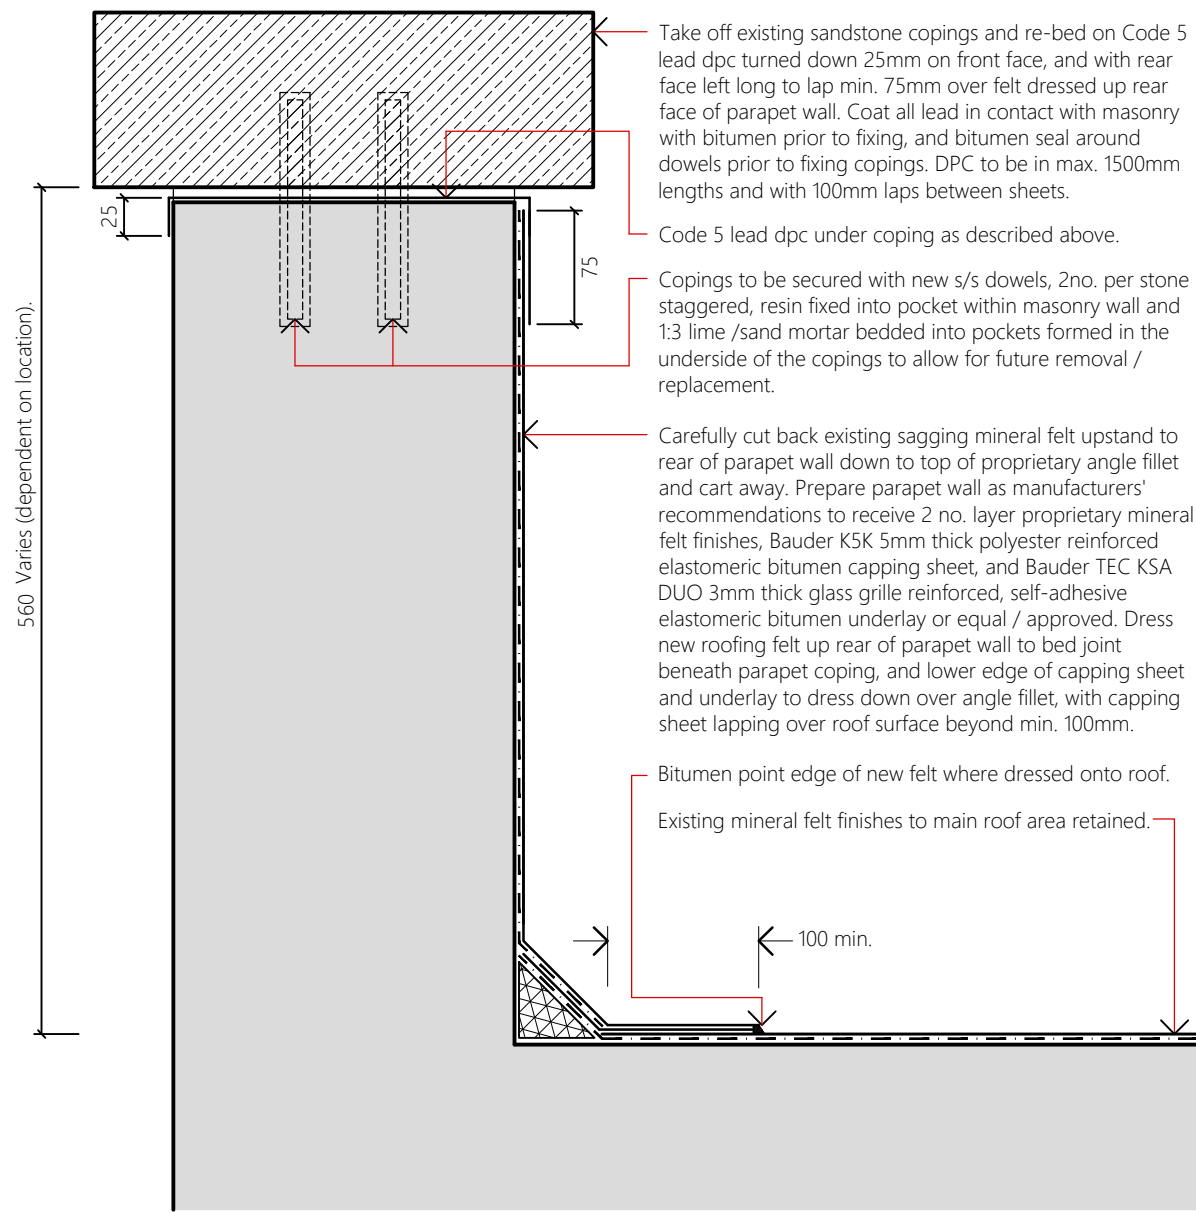


DETAIL 4: FELT ROOF ABUTMENT WITH SOUTH PARAPET WALL (1:5 @ A1)

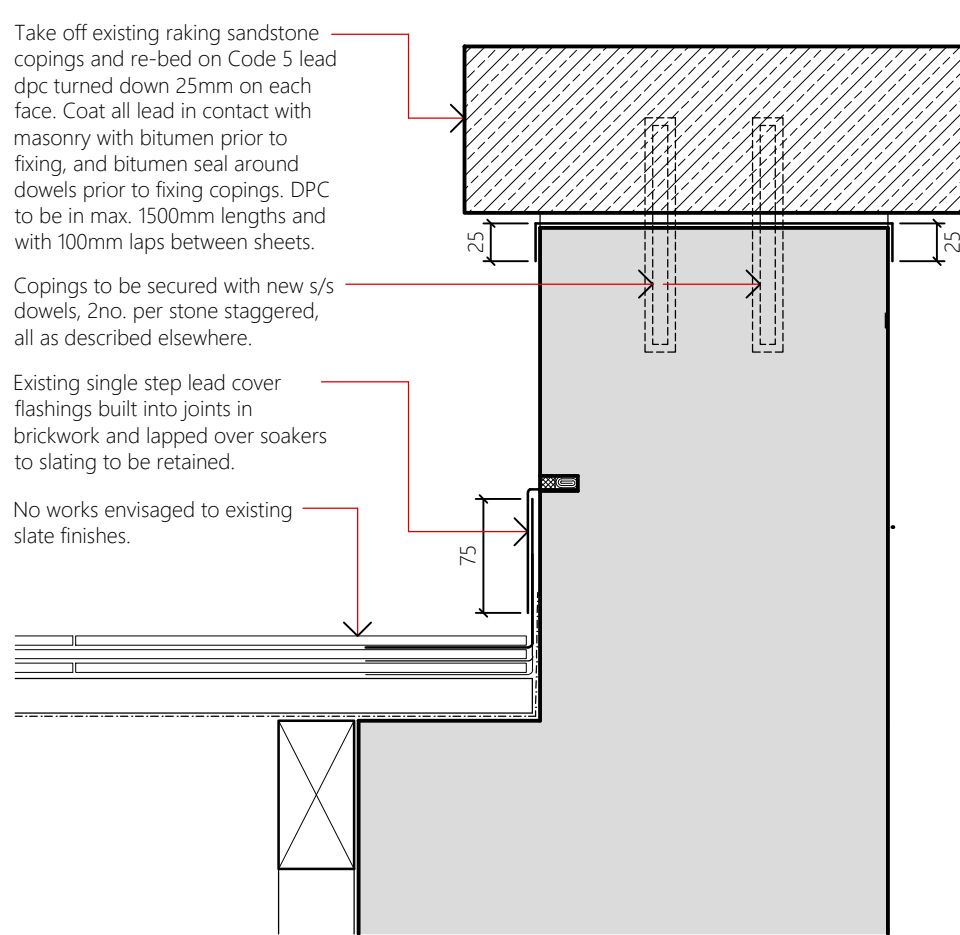


DETAIL 5: PARAPET WALL SLATING ABUTMENT (1:5 @ A1)

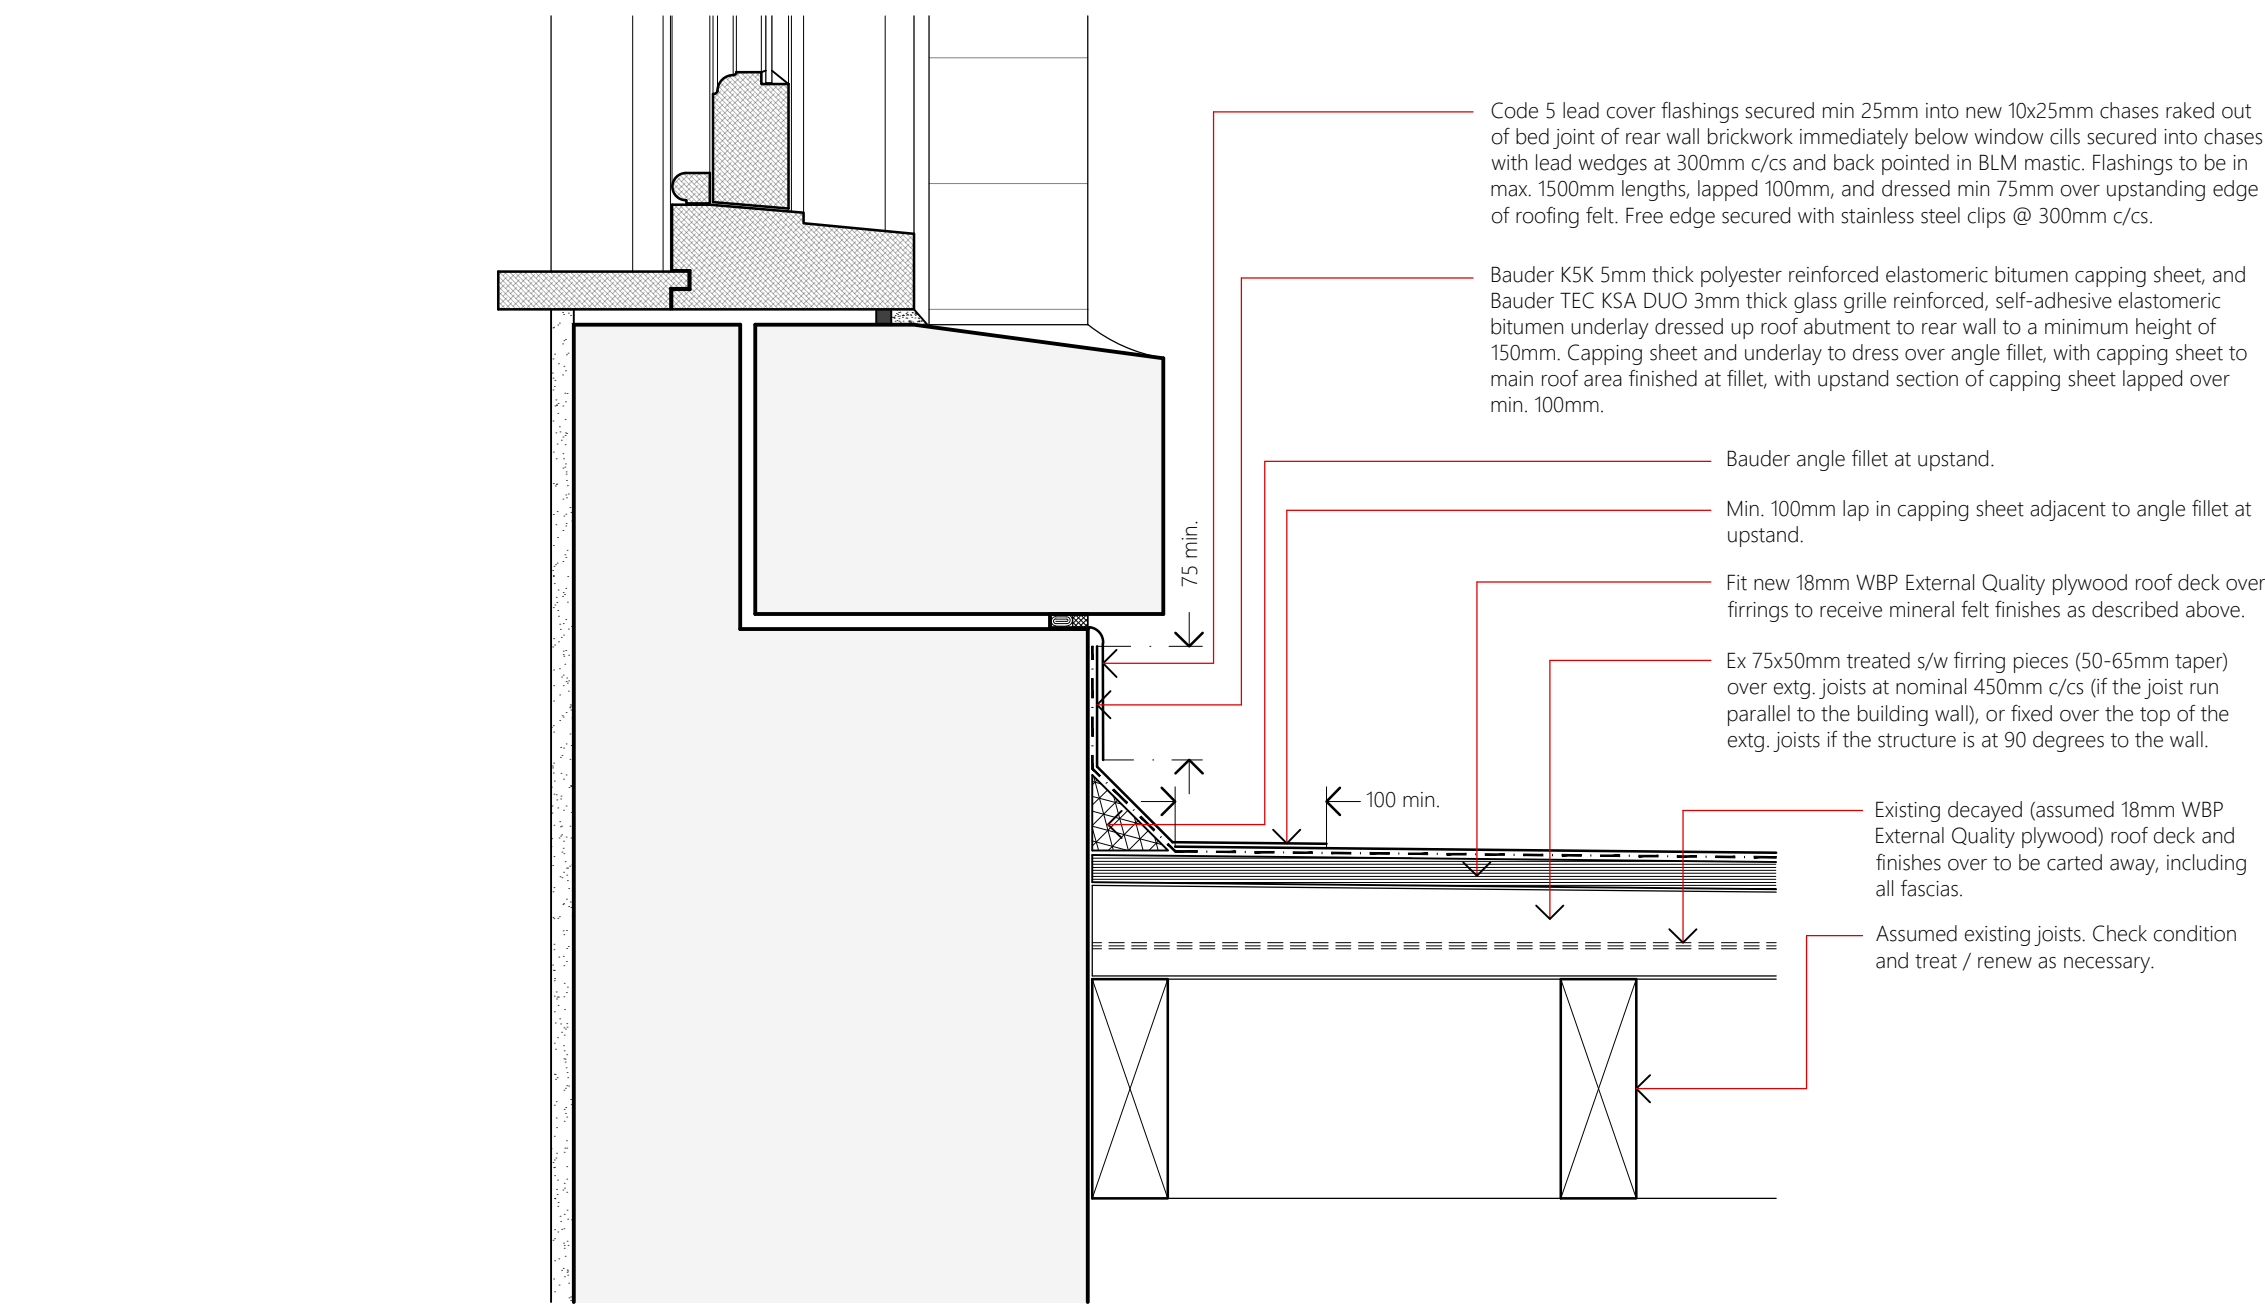

DETAIL 6: LEAN TO ROOF ABUTMENT WITH LIBRARY REAR WALL (1:5 @ A1)

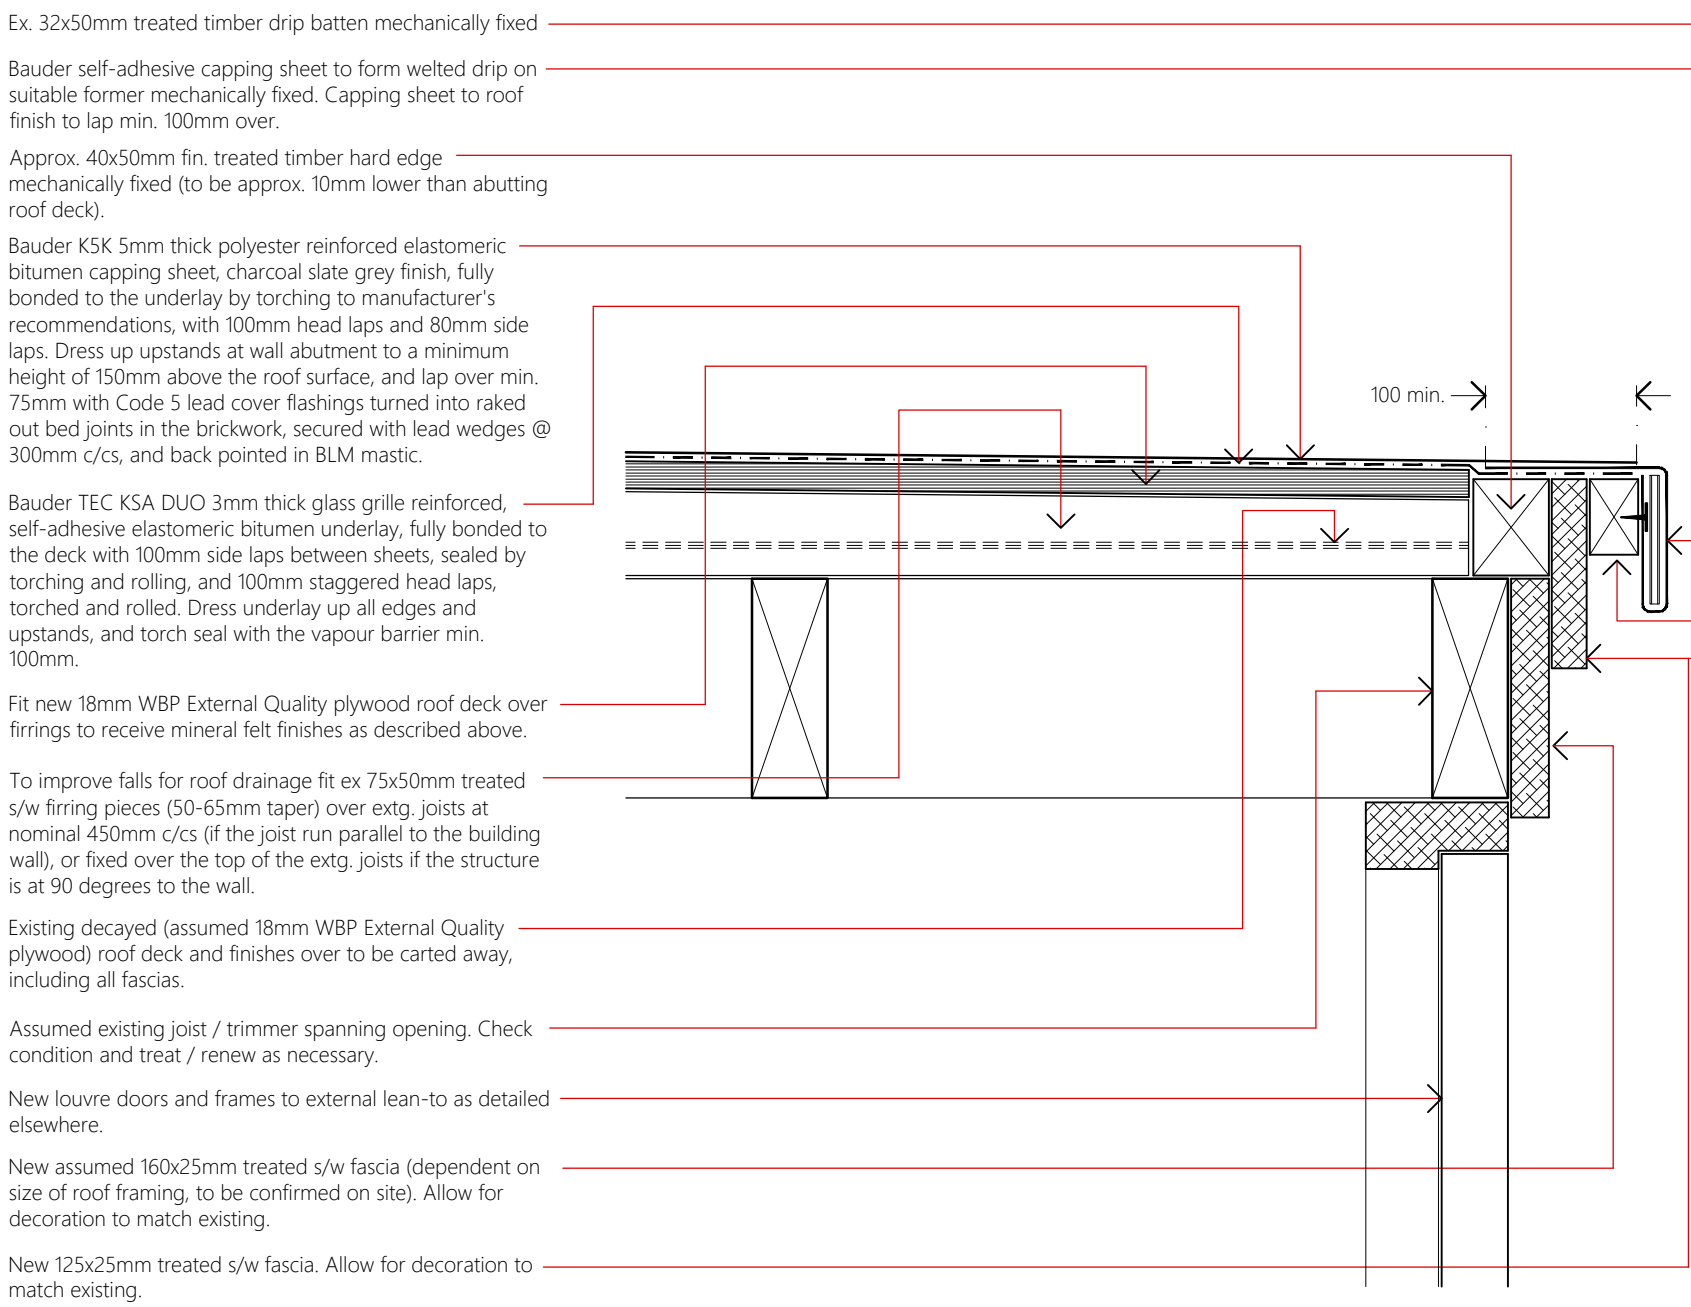

DETAIL 7: DRIP DETAIL AROUND EDGE OF ROOF OVER LEAN TO STORE (1:5 @ A1)

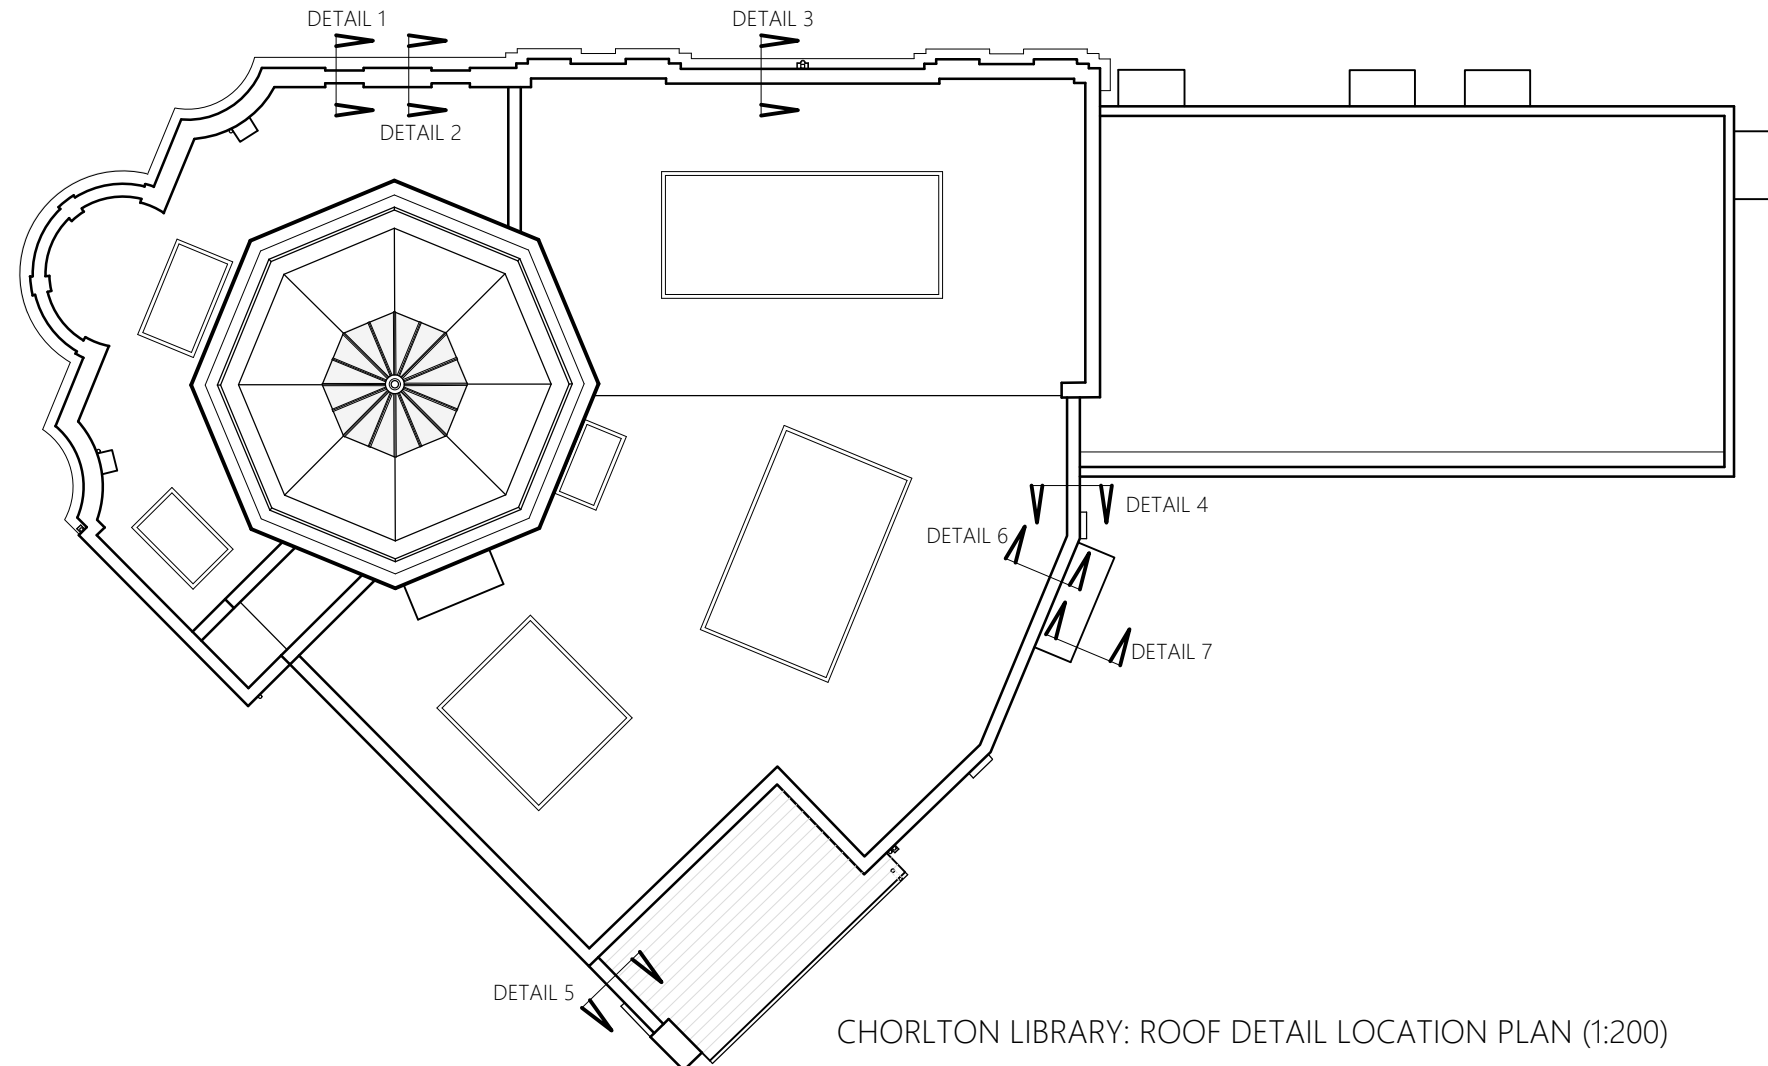

CHORLTON LIBRARY: ROOF DETAIL LOCATION PLAN (1:200)

Contract	Open Libraries Development	Roof and Parapet Wall Details as Proposed
Client	Manchester City Council	Contract No. 2141 Drawn fds Drawing No. FR020
Building / Structure	Chorlton District Library, Chorlton-cum-Hardy	Date July 2022 Revision - Scale As noted @ A1
KEPCZYK PEARCE SANDERSON ARCHITECTS, SURVEYORS & HISTORIC BUILDING CONSULTANTS		Address: 75 Wilmslow Road, Handforth, Cheshire SK9 3EN Tel: 01625 400103