

Mahmaison

PRINCESS STREET, MANCHESTER

PROPOSED EXTERNAL SIGNAGE

REF JDI3534 - REV B: 08.08.2022



The Bakery, Greenwood Street, Salford, M6 6PD




0161 743 1001



info@360signs.co.uk



www.360signs.co.uk

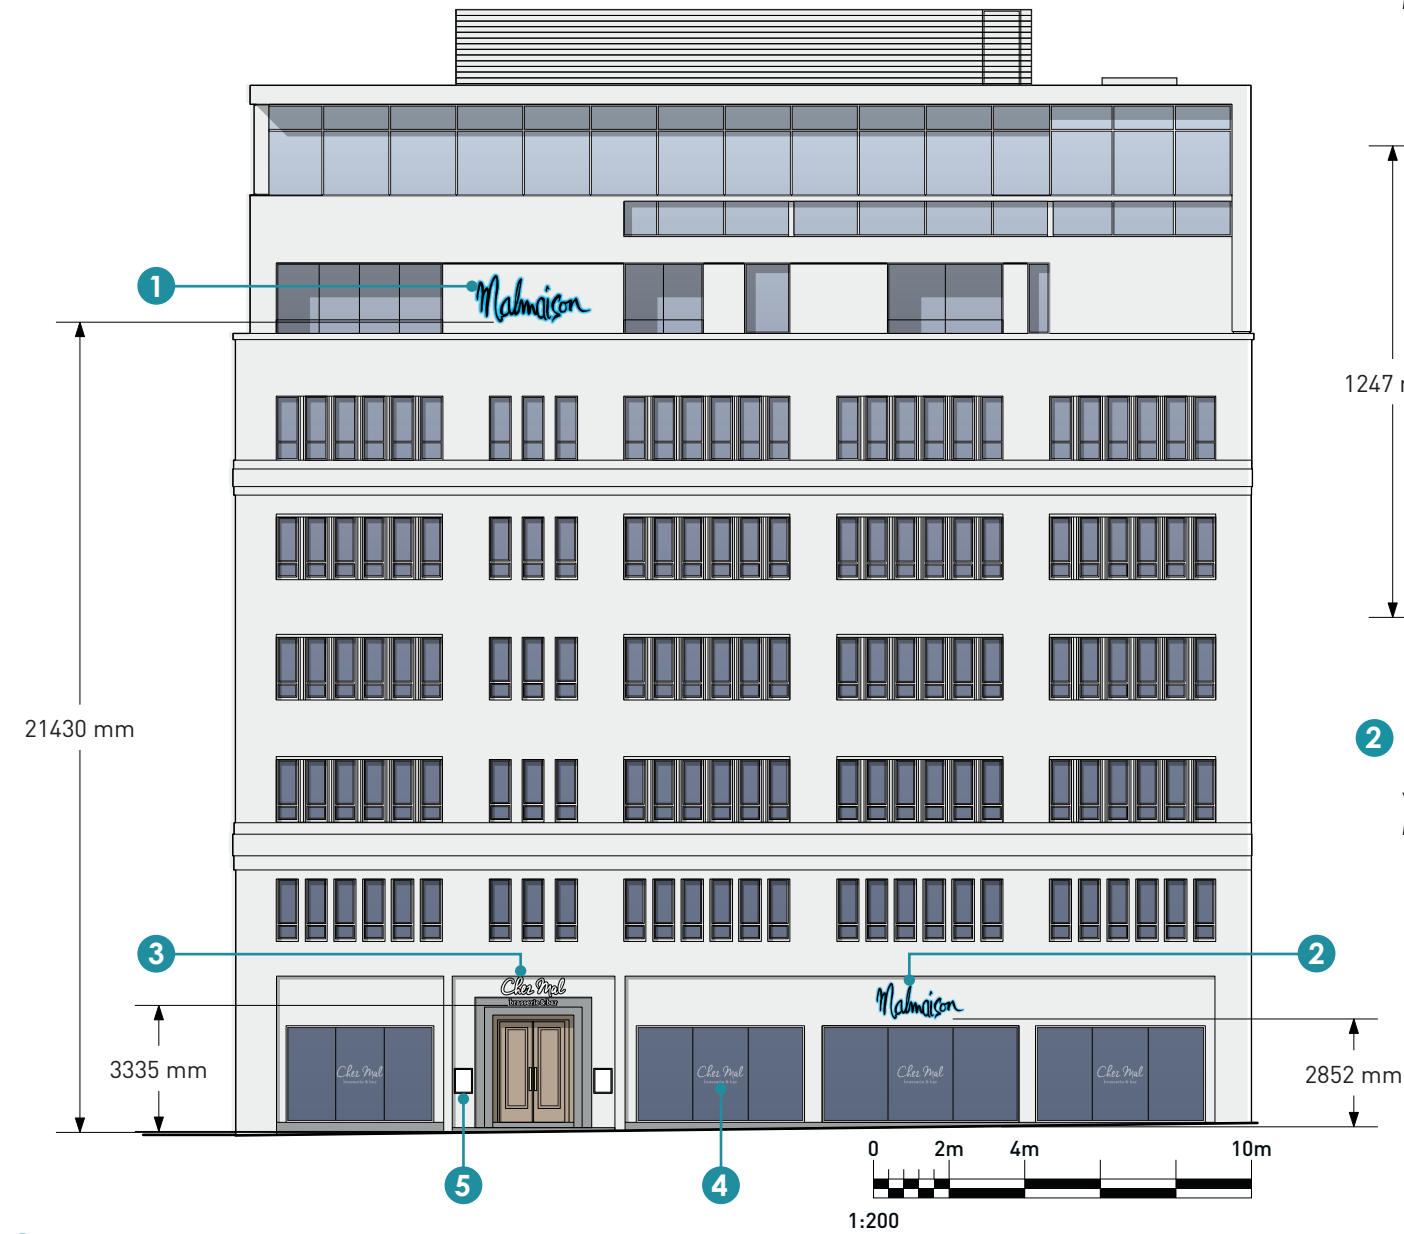


3 CHEZ MAL ENTRANCE SIGN - SCALE 1:20 @ A3

1x set metal 'Chez Mal' opaque letters with clear backs stood off from oversized aluminium powder coated white back letters. Letters to be halo illuminated by means of internal LEDs.
Height from Ground: 3335 mm




TYPICAL FIXING METHOD SCALE 1:10 @ A3

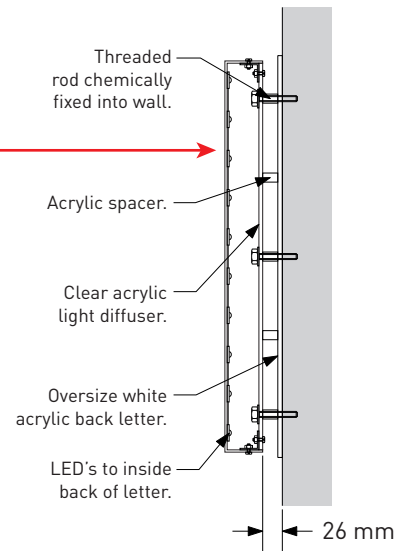


1 HIGH LEVEL SIGN - SCALE 1:20 @ A3

1x set built up, black powder coated aluminium stood off letters with 100mm returns & blue LED halo illumination.
Height from Ground: 21430 mm

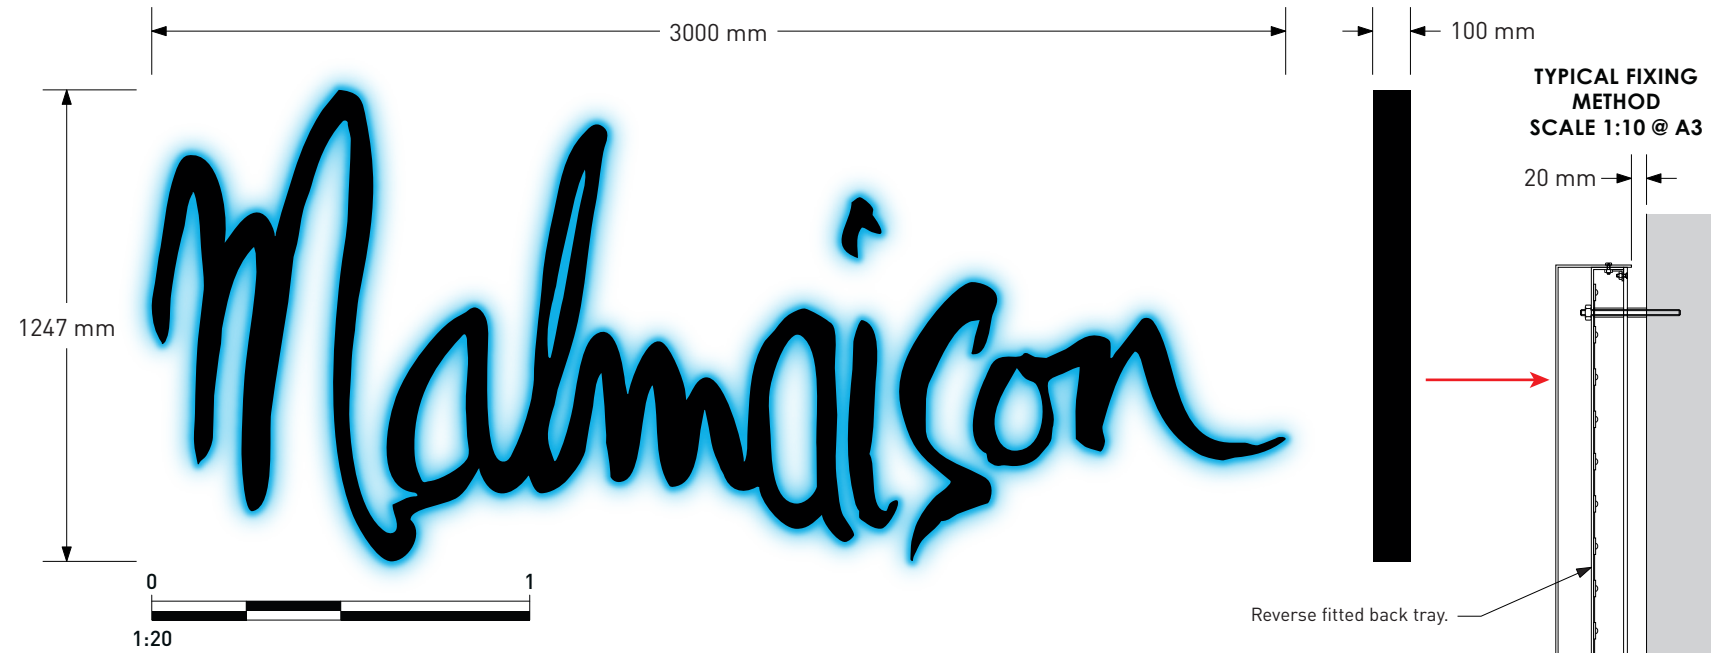


2 FASCIA LEVEL SIGN - SCALE 1:20 @ A3

1x set built up, black powder coated aluminium stood off letters with 100mm returns & blue LED halo illumination.
Height from Ground: 2852 mm

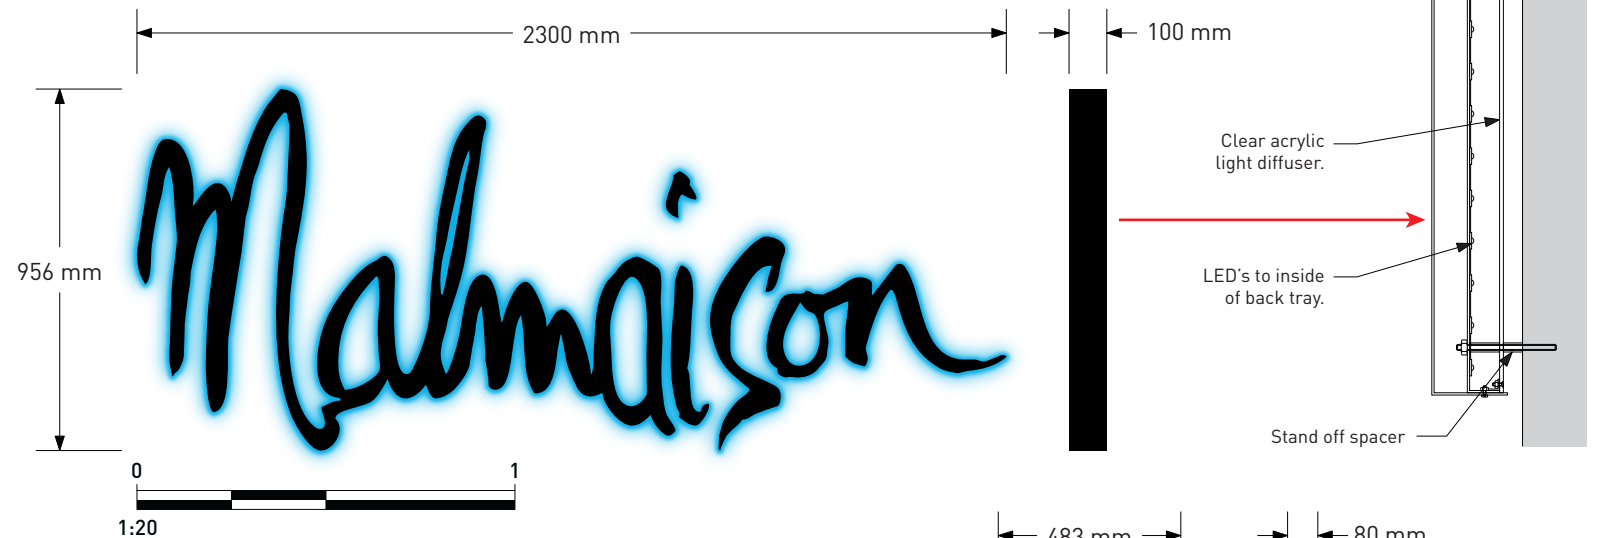


4 CHEZ MAL WINDOW VINYLs - SCALE 1:20 @ A3

6x sets reverse applied etched vinyl window 'Chez Mal' logos

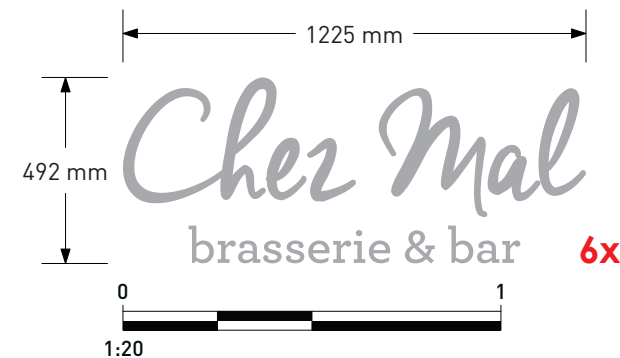



5 MENU DISPLAY CASES - SCALE 1:20 @ A3

4x internally illuminated menu display cases.

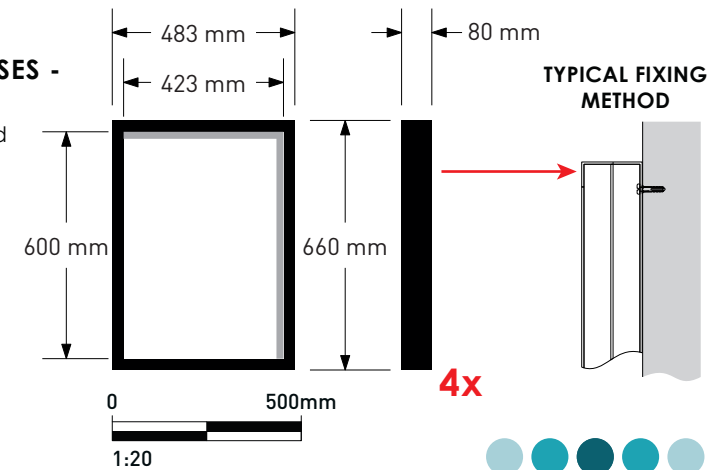


6 HIGH LEVEL SIGN - SCALE 1:25 @ A3

1x set built up, black powder coated aluminium stood off letters with 100mm returns & blue LED halo illumination.
Height from Ground: **22690 mm**

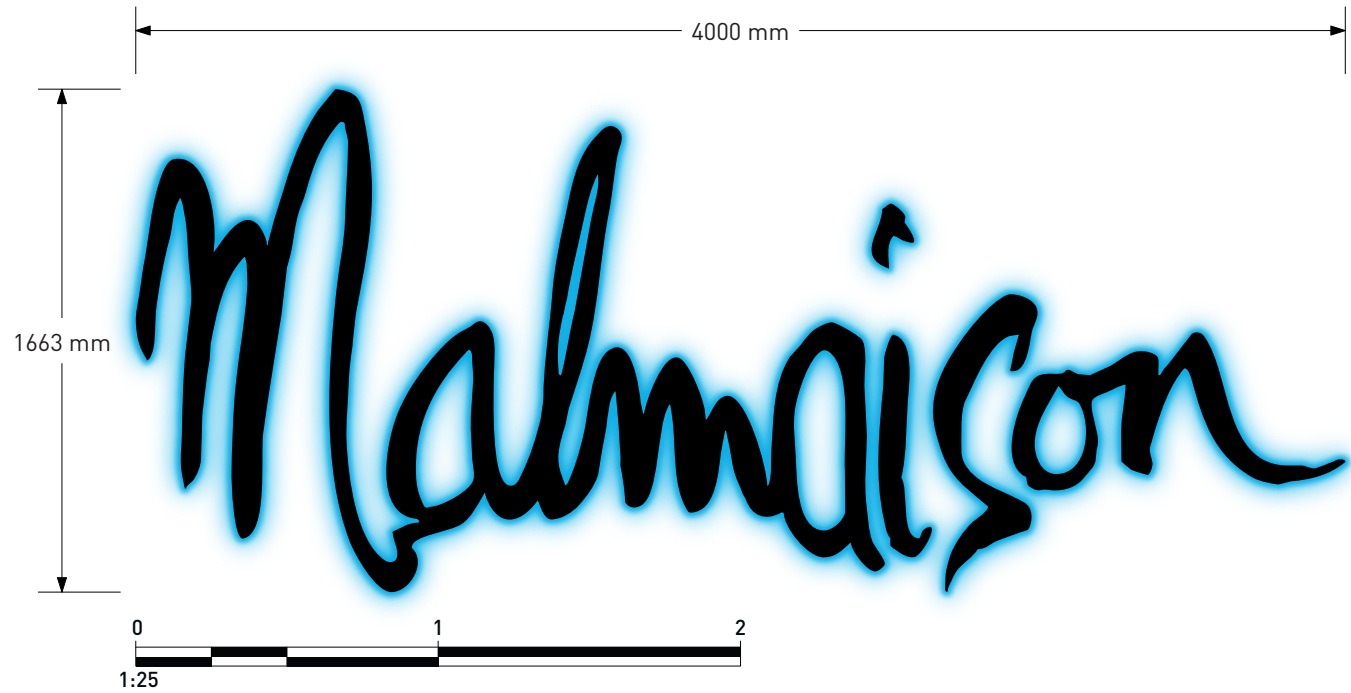
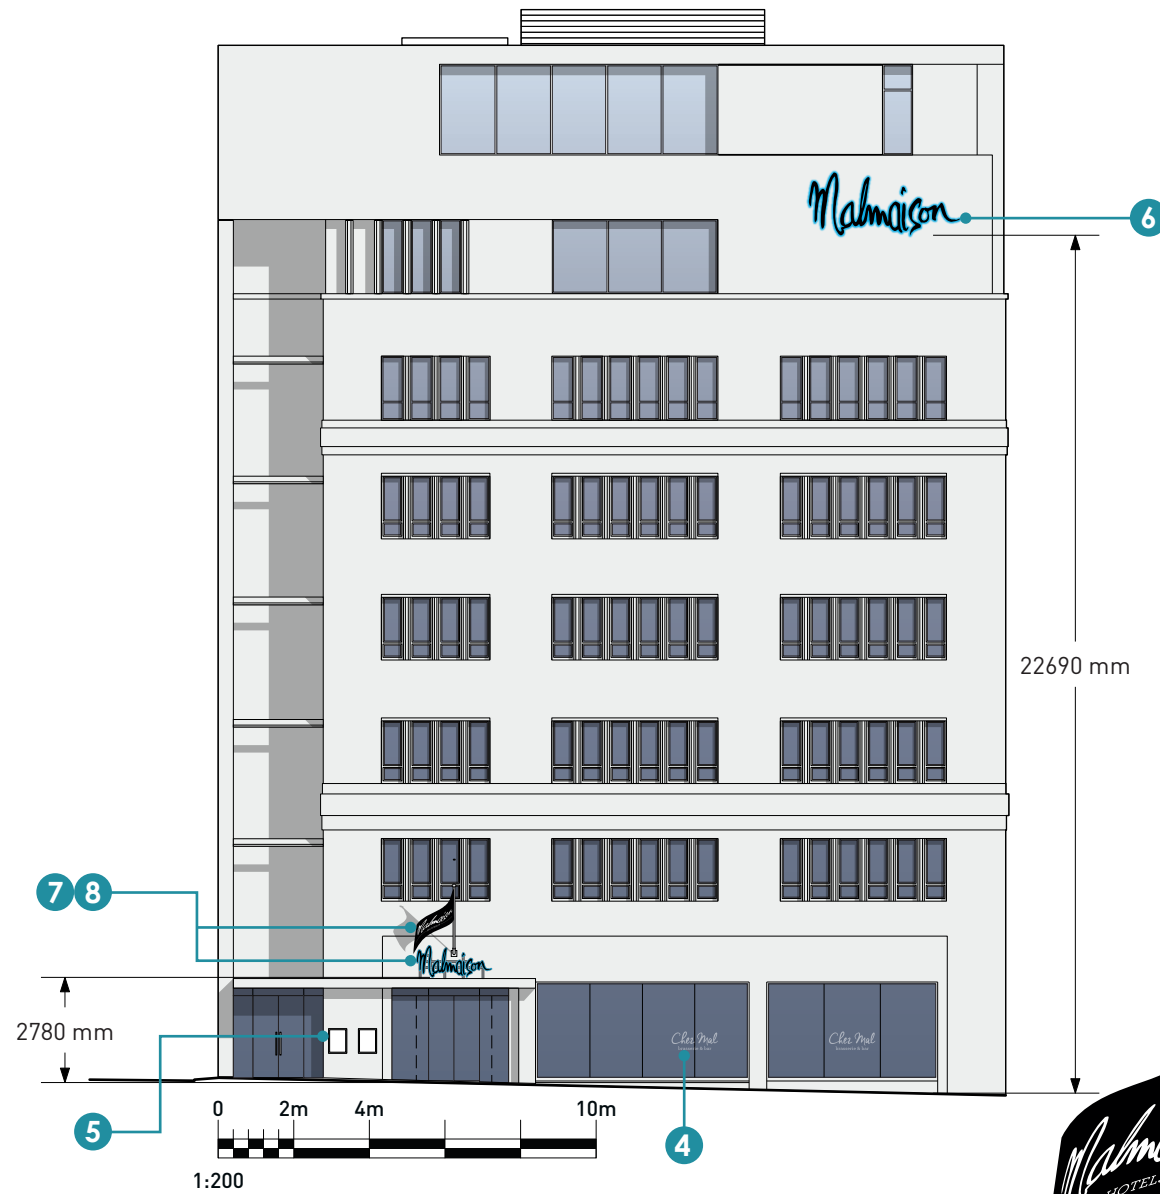


**TYPICAL FIXING METHOD
SCALE 1:10 @ A3**

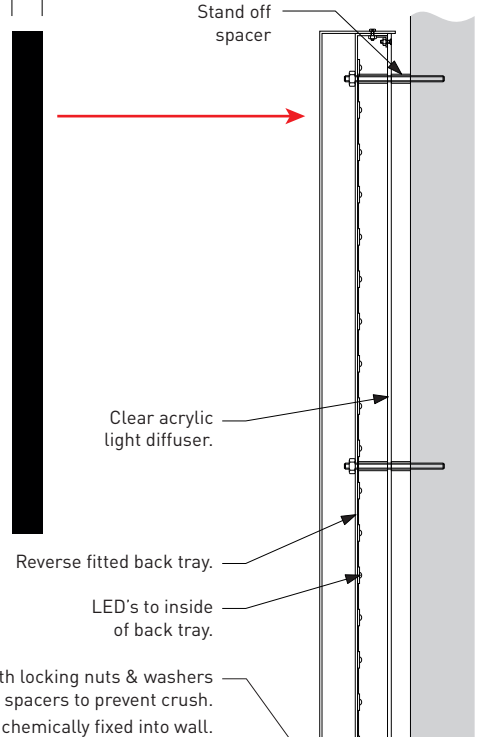


7 FLAG - SCALE 1:20 @ A3

1x new double sided flag & flagpole.

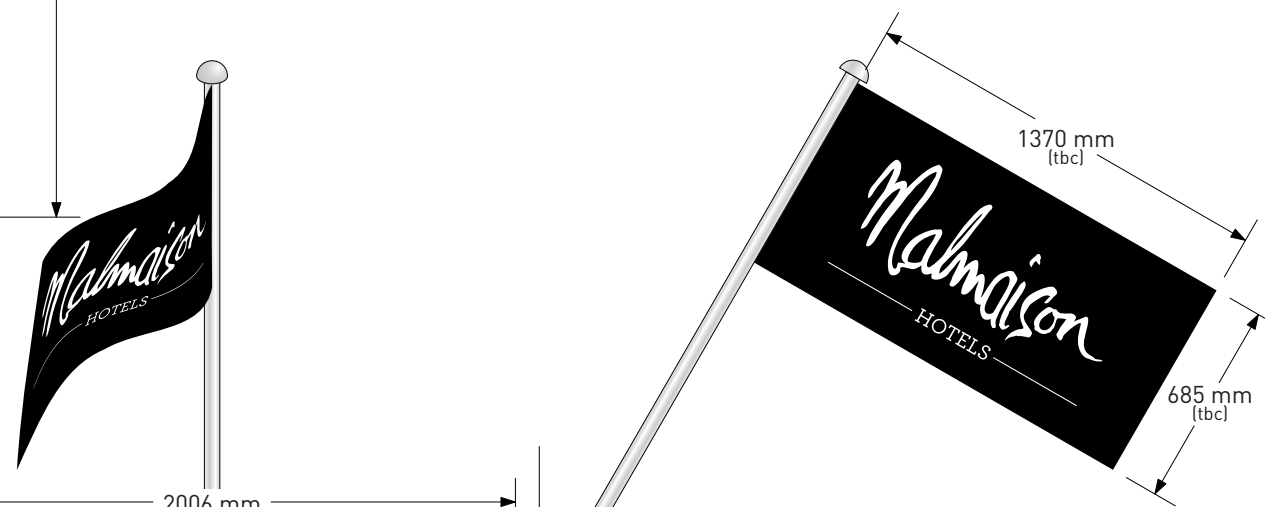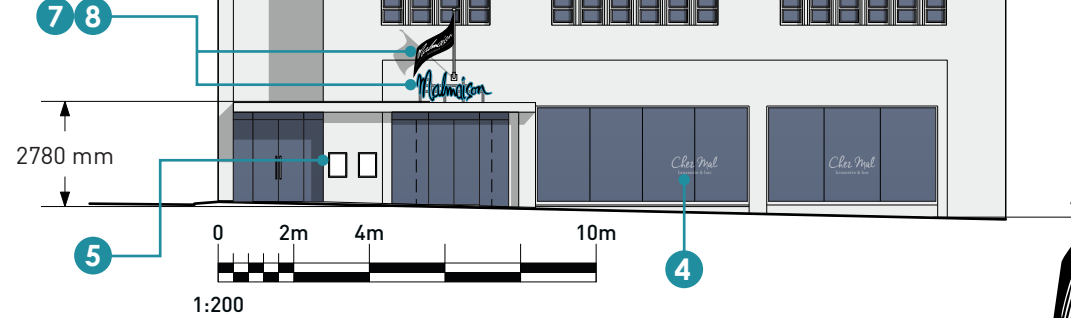


**TYPICAL FIXING METHOD
SCALE 1:10 @ A3**

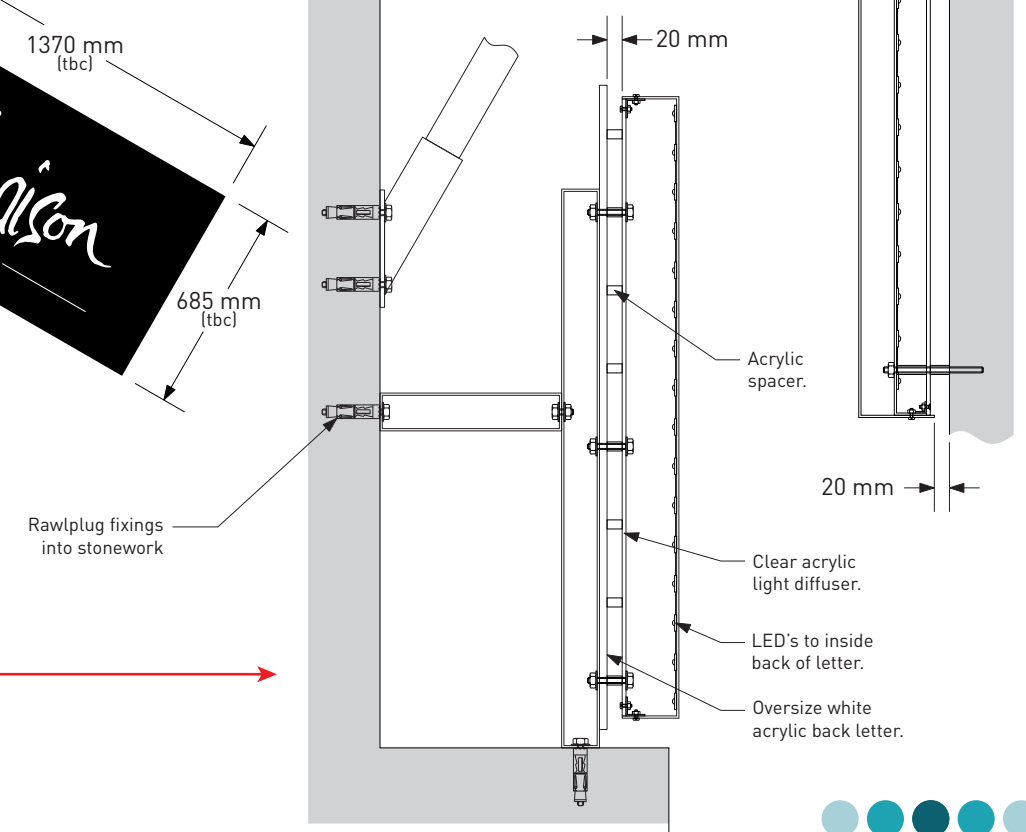

8 CANOPY SIGN - SCALE 1:25 @ A3

1x set built up, black powder coated, blue LED halo illuminated aluminium stood off letters from an aluminium powder coated white back letter panel & all fixed to a steel support frame structure.


Height from Ground: **2780 mm**

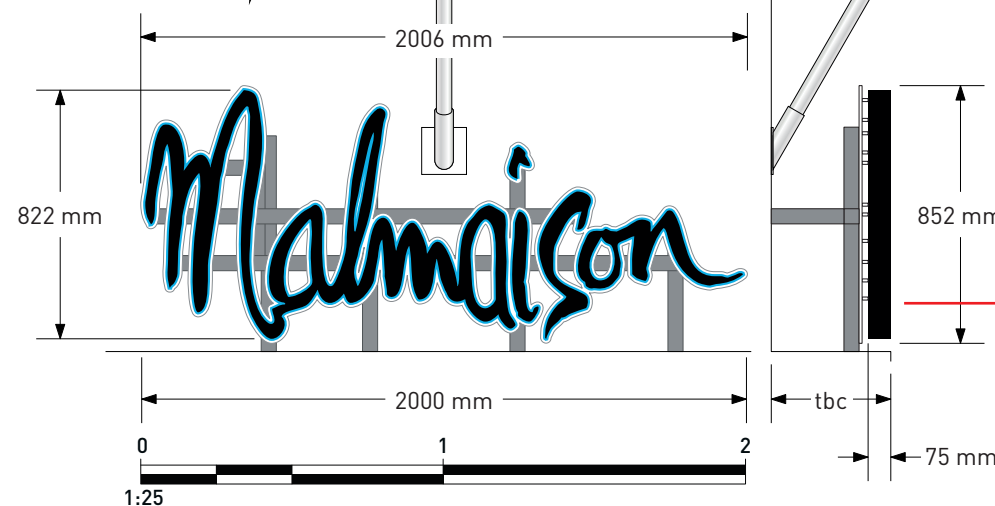



9 HIGH LEVEL SIGN - SCALE 1:25 @ A3

1x set built up, black powder coated aluminium stood off letters with 100mm returns & blue LED halo illumination.
Height from Ground: 24495 mm

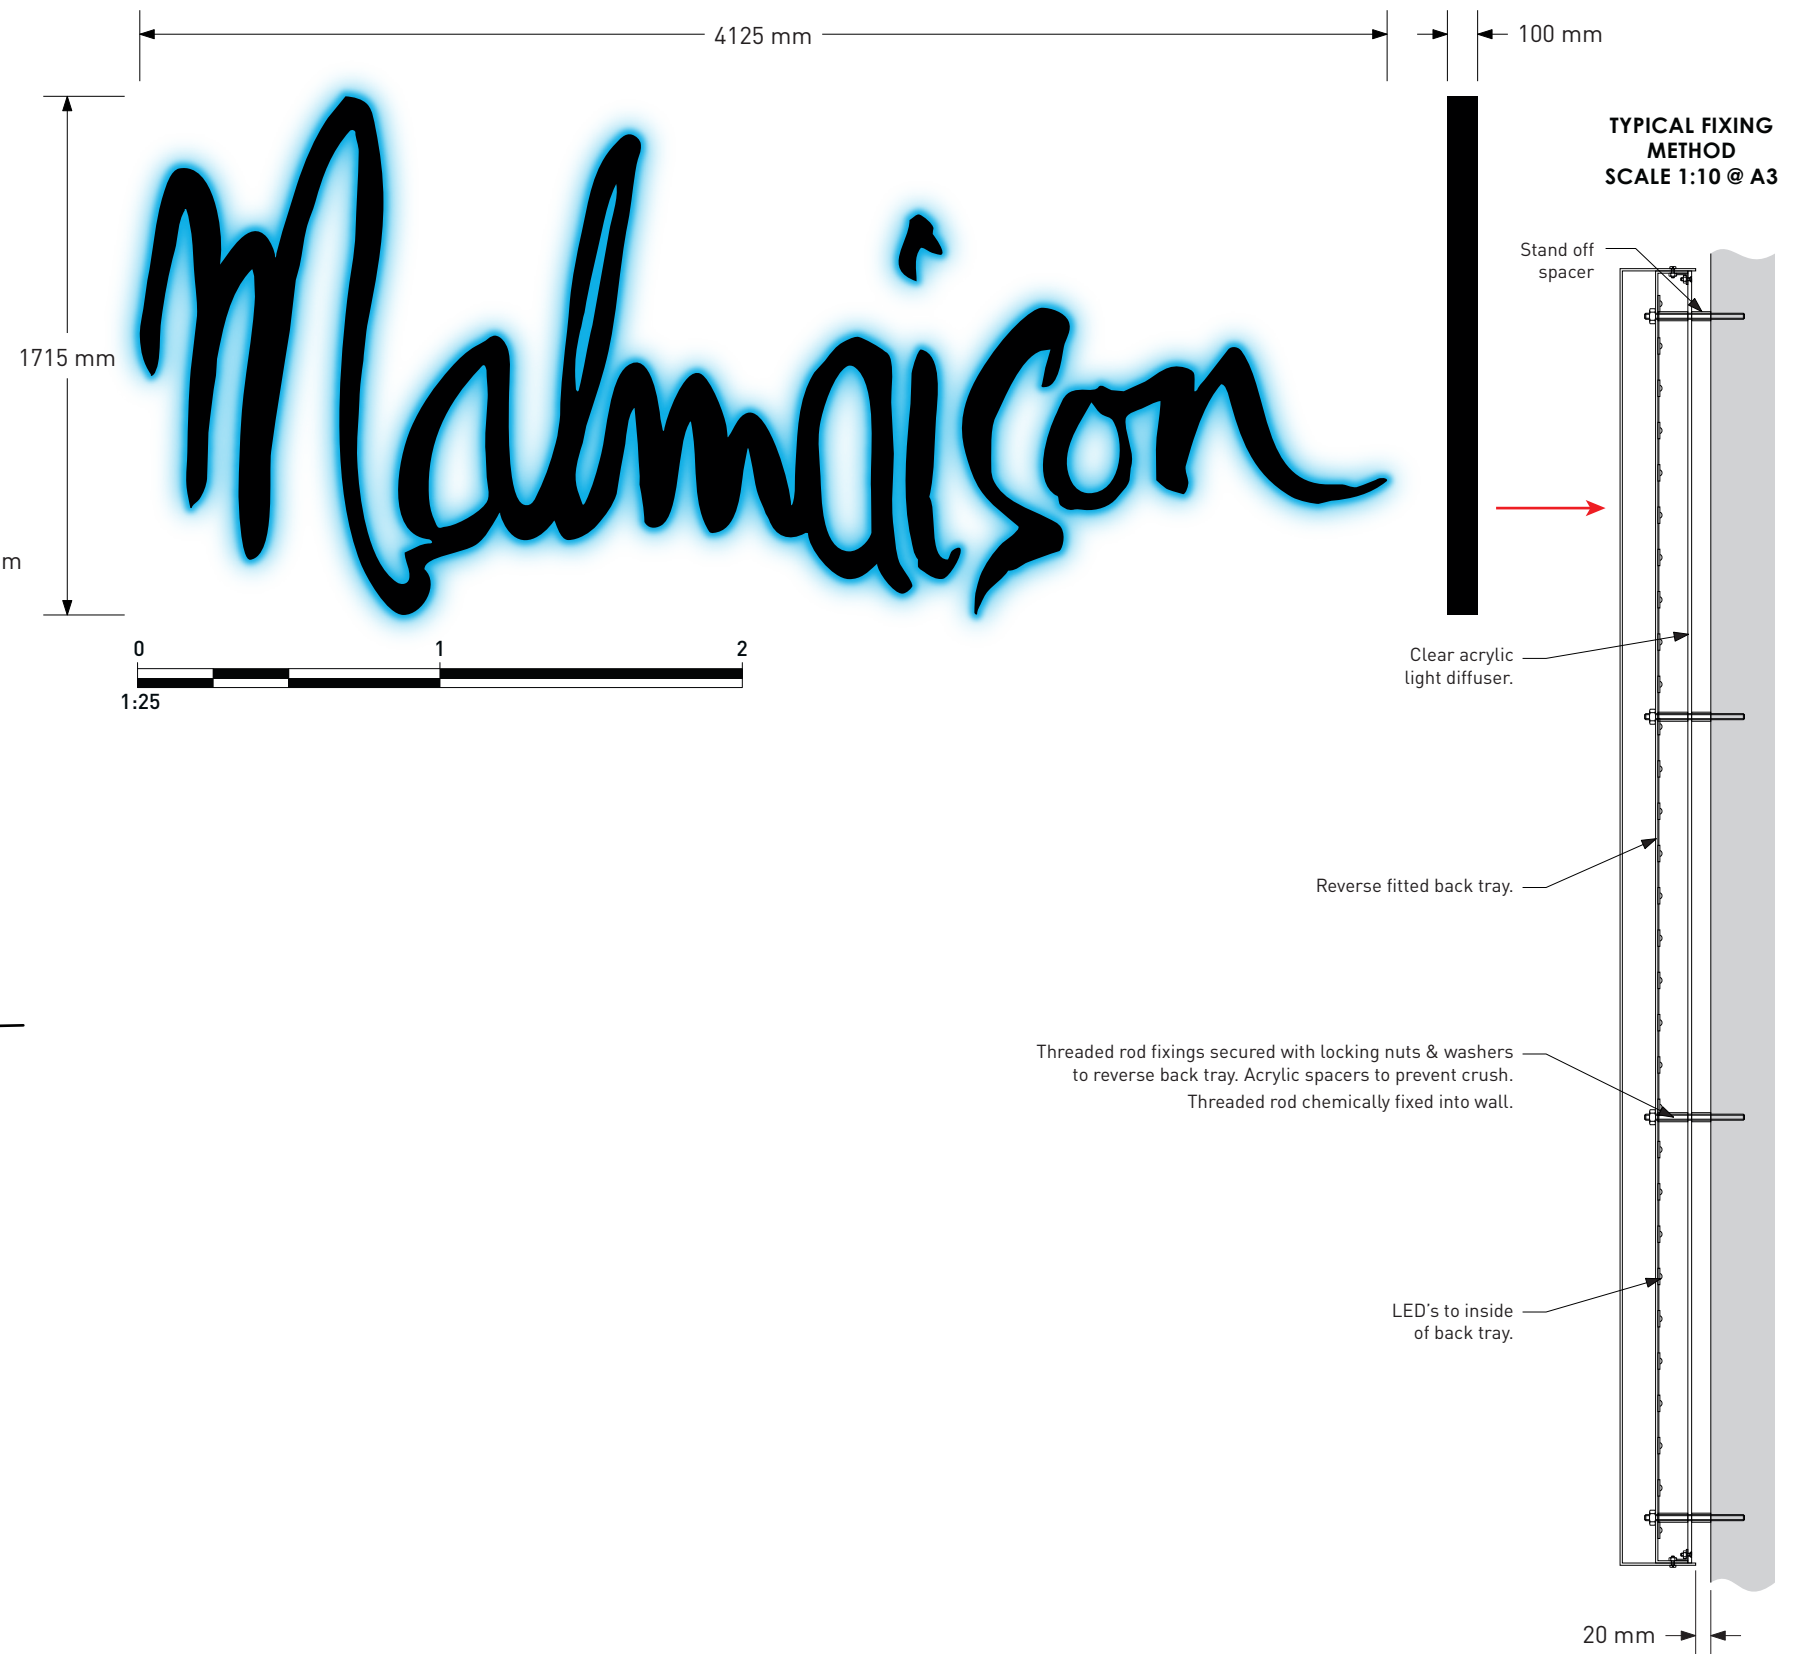



GET IN TOUCH



 0161 743 1001  info@360signs.co.uk  www.360signs.co.uk