



0m 1m 2m 3m 4m 5m
VISUAL SCALE 1:100 @ A3

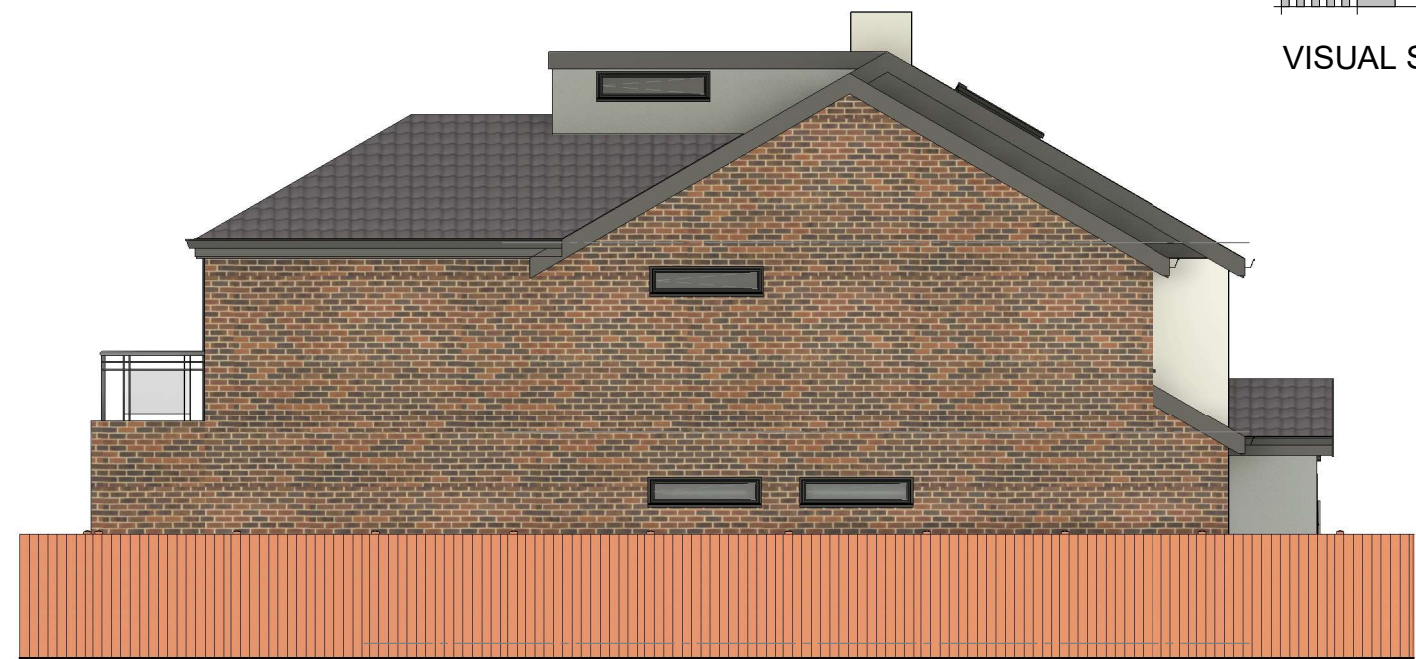


01-P-Elevation
1 : 100



02-P-Elevation
1 : 100

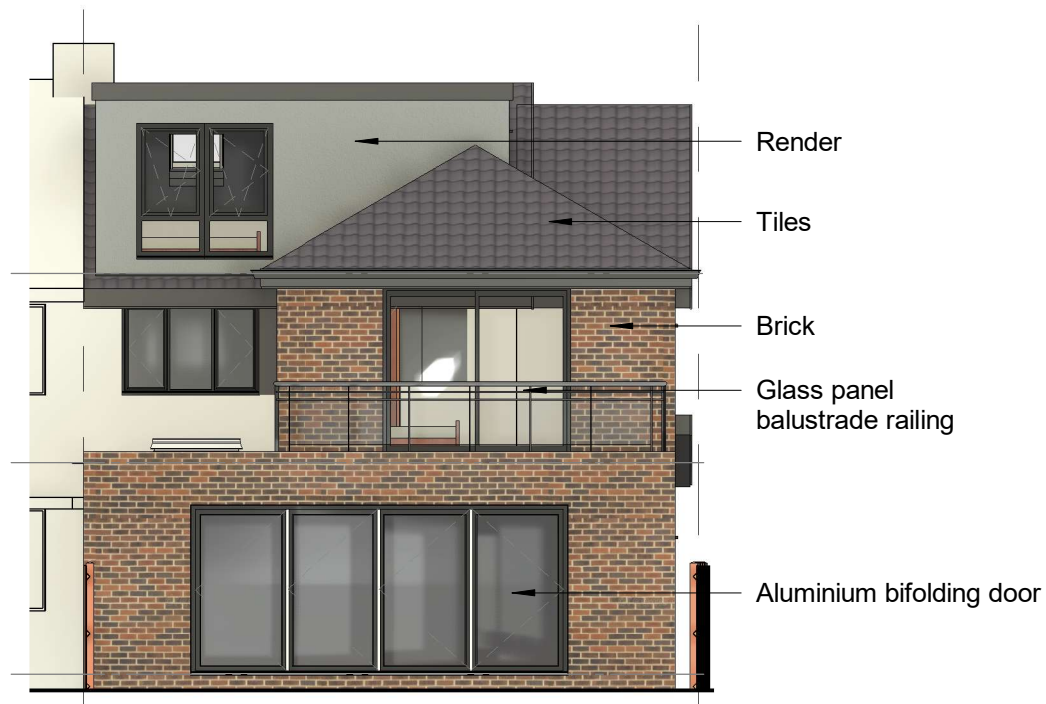

03-P-Elevation
1 : 100

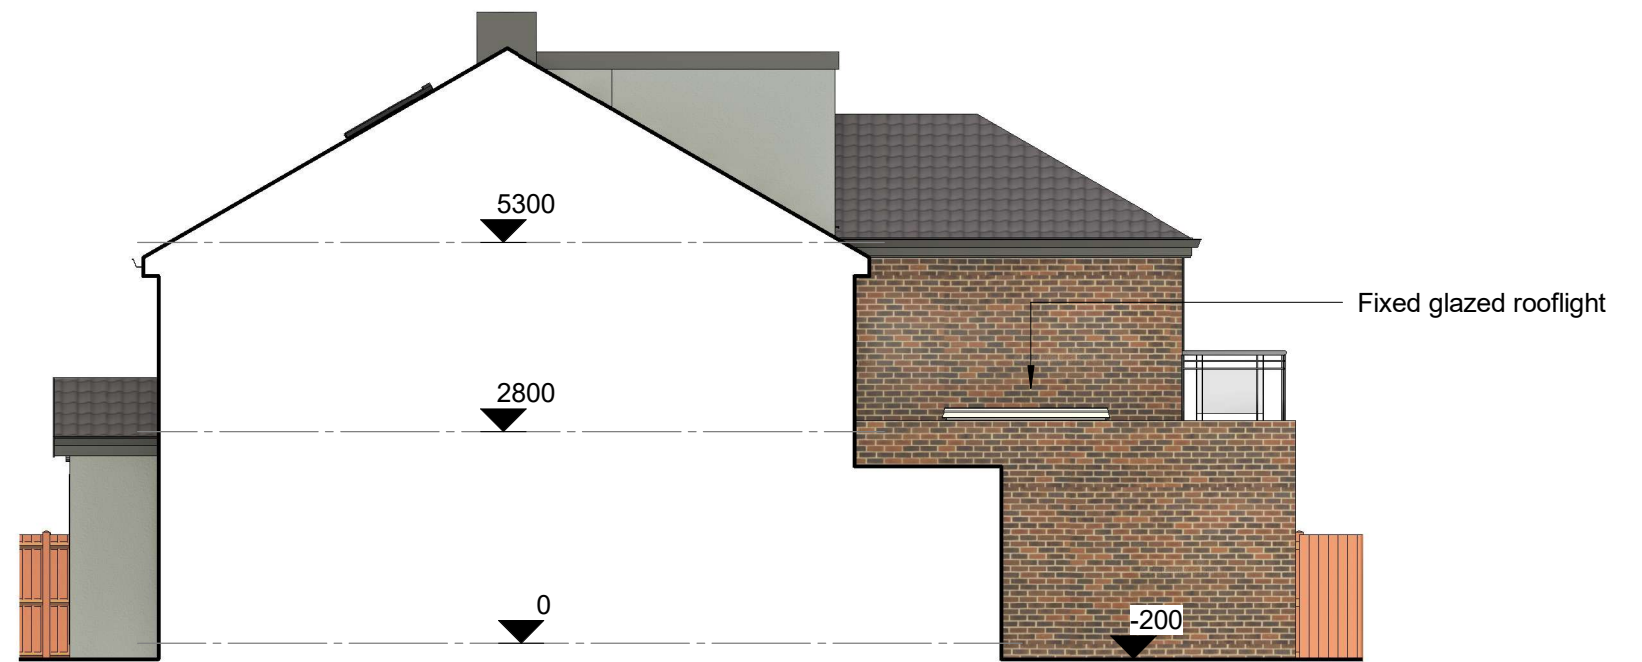

04-P-Elevation
1 : 100

COPYRIGHT © ALL RIGHTS RESERVED BY VIKAS ALYAS LTD. DO NOT SCALE FROM DRAWING. DRAWING INDICATES DESIGN INTENT ONLY. REPORT ANY DISCREPANCIES TO CLIENT / VA LTD. NOT TO BE USED FOR CONSTRUCTION UNLESS STATED SO. TO BE READ IN CONJUNCTION WITH OTHER DRAWINGS OR SPECIFICATION WHERE PROVIDED.

ARCHITEK
BUILDING DESIGN CONSULTANCY

0161 511 8479
vikas@architek.uk
916 Stockport Road, Levenshulme, Manchester, M19 3AB

No.	Description	Date
P1	Issue to Planning	14.06.2022

PROJECT		ADDRESS		CLIENT			
Two storey side and rear extension + Roof Dormer Extension		306 Mauldeth Road West Chorlton cum Hardy Manchester M21 7RF		Tasneem Riaz			
Manchester City Council	PURPOSE OF ISSUE PLANNING	SHEET	Proposed Elevations	Date 14.06.2022	Project number 1164	Scale (@ A3) 1 : 100	
				Drawn by VA	DRAWING NUMBER		REV
				Checked by VA	A105		P1