


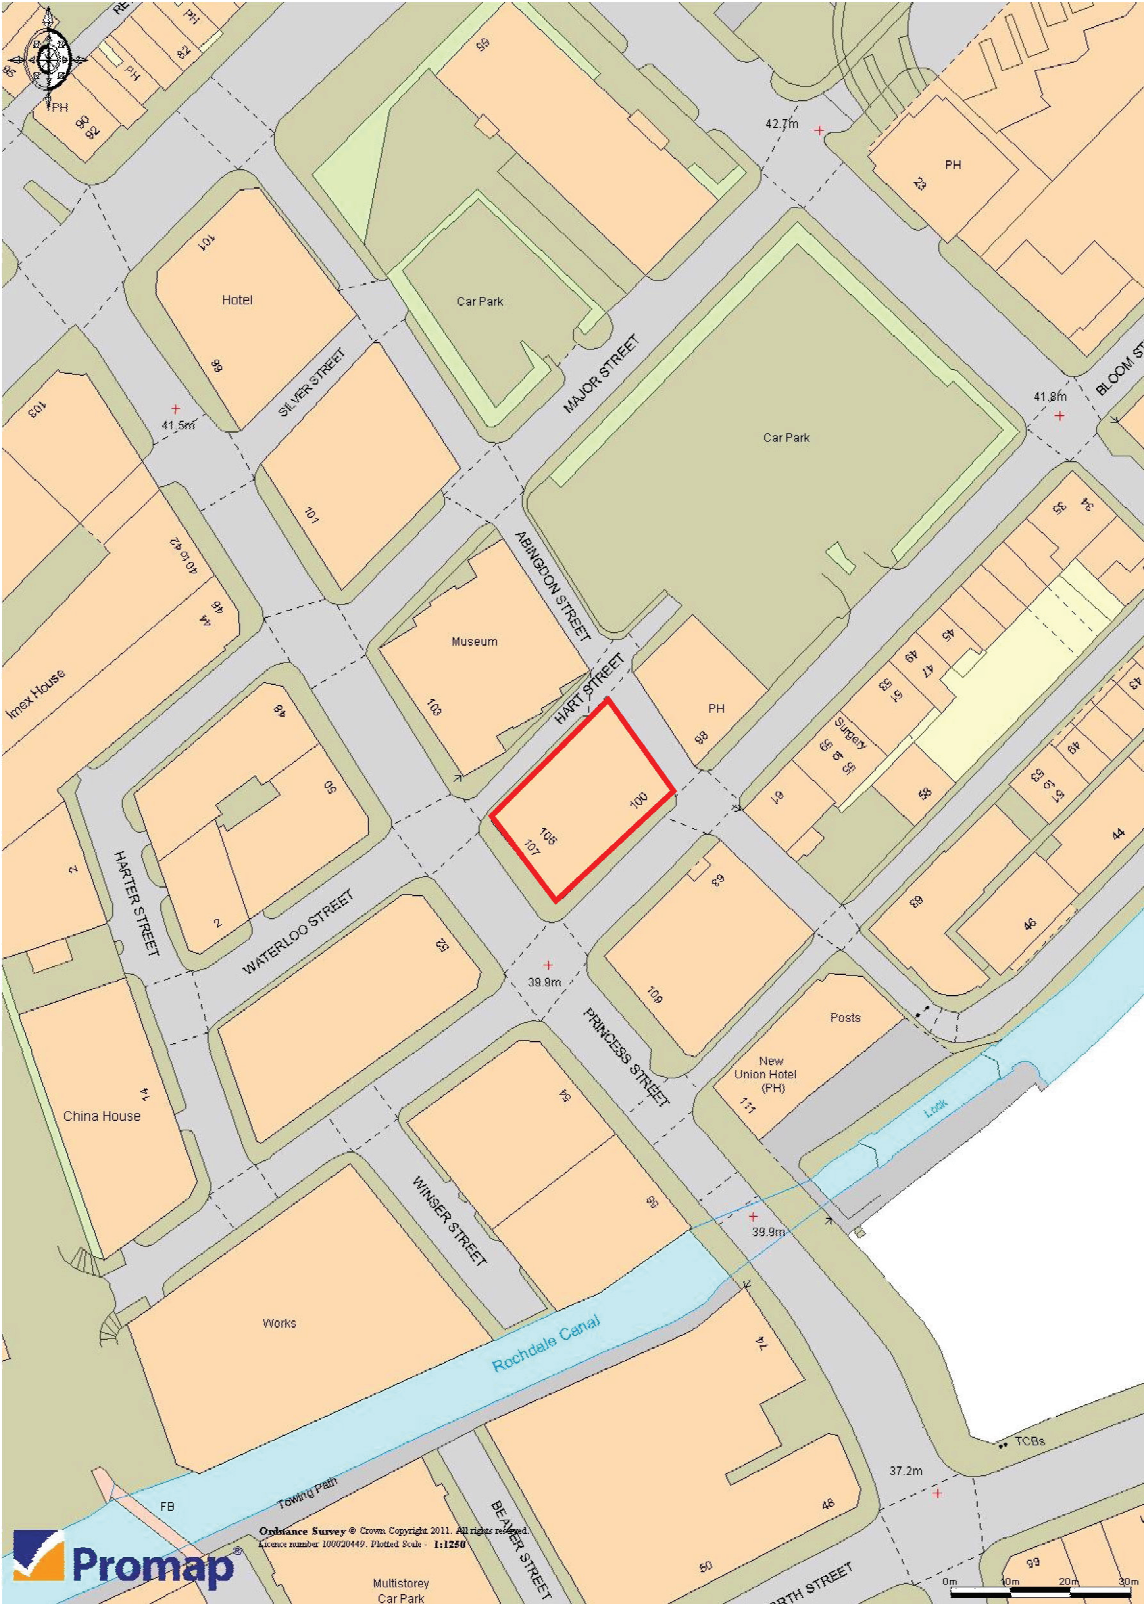

© BOWKER SADLER PARTNERSHIP LIMITED

THIS DRAWING IS THE SUBJECT OF COPYRIGHT WHICH VESTS IN BOWKER SADLER PARTNERSHIP LIMITED. IT IS AN INFRINGEMENT OF COPYRIGHT TO REPRODUCE THIS DRAWING, BY WHATEVER MEANS, INCLUDING ELECTRONIC, WITHOUT THE EXPRESS WRITTEN CONSENT OF BOWKER SADLER PARTNERSHIP LIMITED WHICH RESERVES ALL ITS RIGHTS

BOWKER SADLER PARTNERSHIP LIMITED ASSERTS ITS RIGHTS TO BE IDENTIFIED AS THE AUTHOR OF THIS DESIGN

DRAWING NOT TO BE SCALED.

REPORT ERRORS & OMISSIONS TO ARCHITECT.

CHECK ALL DIMENSIONS ON SITE

DRAWING TO BE READ IN CONJUNCTION WITH THE HEALTH AND SAFETY PLAN AND ALL RELEVANT RISK ASSESSMENTS

REV	DATE	DRN			CHKD
PROJECT					
PRINCESS HOUSE 105-107 PRINCESS STREET MANCHESTER					
CLIENT					
					
DRAWING					
SITE LOCATION PLAN					
SCALE		SHEET SIZE	DRAWN	CHECKED	DATE
1:1250		@ A3	DAL	AW	MAY 22

BOWKER SADLER ARCHITECTURE

A: Hatherlow House, Hatherlow, Romiley, Stockport SK6 3DY

T: 0161 406 7333

E: bsp@bowker-sadler.co.uk

W: www.bowker-sadler.co.uk

JOB No	DRAWING No	REVISION
21-048	1000	
STATUS		
PLANNING		