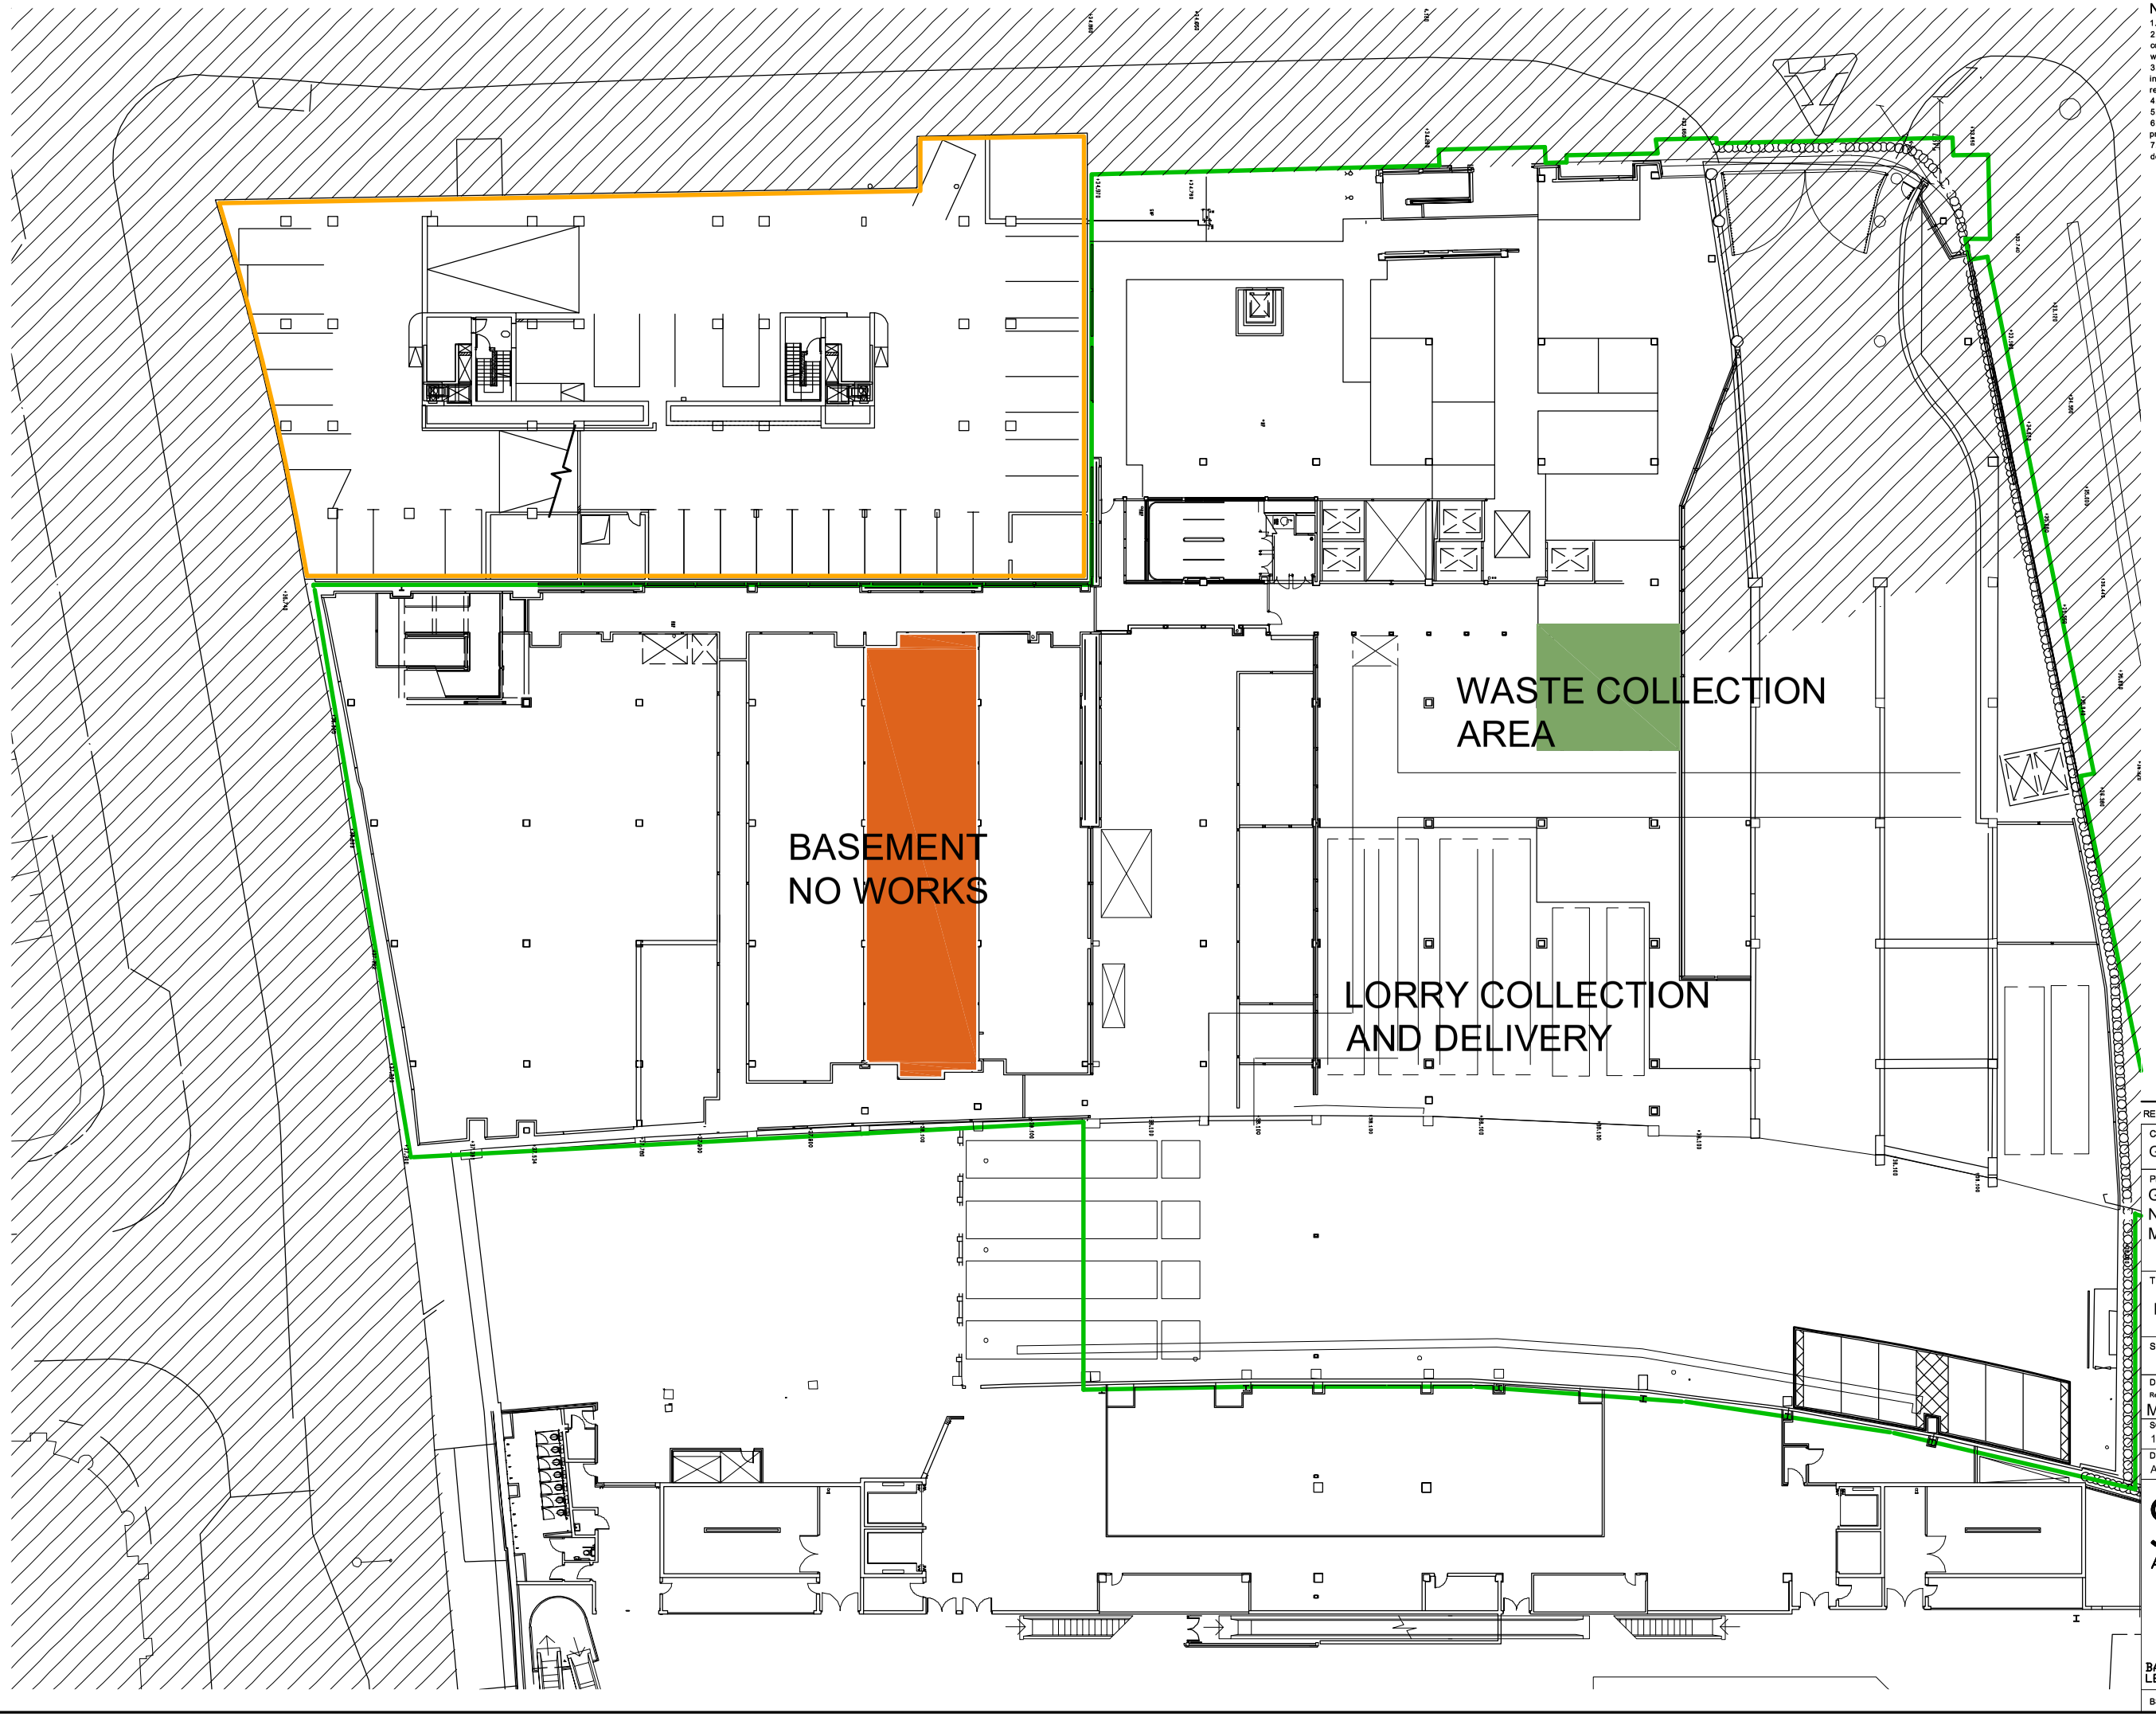


Notes

1. This document and its design content is copyright © by SDA.
2. This document and its design is the property of SDA and is not to be used, copied, communicated or disclosed, in whole or in part, except in accordance with a contract, license or agreement in writing with SDA.
3. The document shall be read in conjunction with all other associated project information including models, specifications, schedules, risk assessments, related consultant & client documents.
4. All dimensions are in millimeters unless noted otherwise.
5. All dimensions to be checked on site.
6. SDA prefer to document dimensions, even though a scale bar maybe present, please call us to establish correct dimensions if they are not shown.
7. Immediately report any discrepancies, errors or omissions to SDA. If in doubt, please contact SDA.

REV.	DATE	DESCRIPTION	DRN.	CKD.

CLIENT
GENESIS

PROJECT
GENESIS MANCHESTER
NEW CATHEDRAL STREET
MANCHESTER

TITLE
EXISTING BASEMENT

SUITABILITY CODE	PURPOSE OF ISSUE
	PLANNING

DWG No.
Ref: Org: Volume: Level: Type: Dis: Number: Rev:
M0008 - SK4

SCALE	DATE
1:200	AUG 2022
DRAWN	CHECKED
AH	AH

SDA ARCHITECTS
BASILLICA PENTOUSE, 2 KING CHARLES STREET
LEEDS, LS1 6LS
BSI REGISTERED FS 56715