


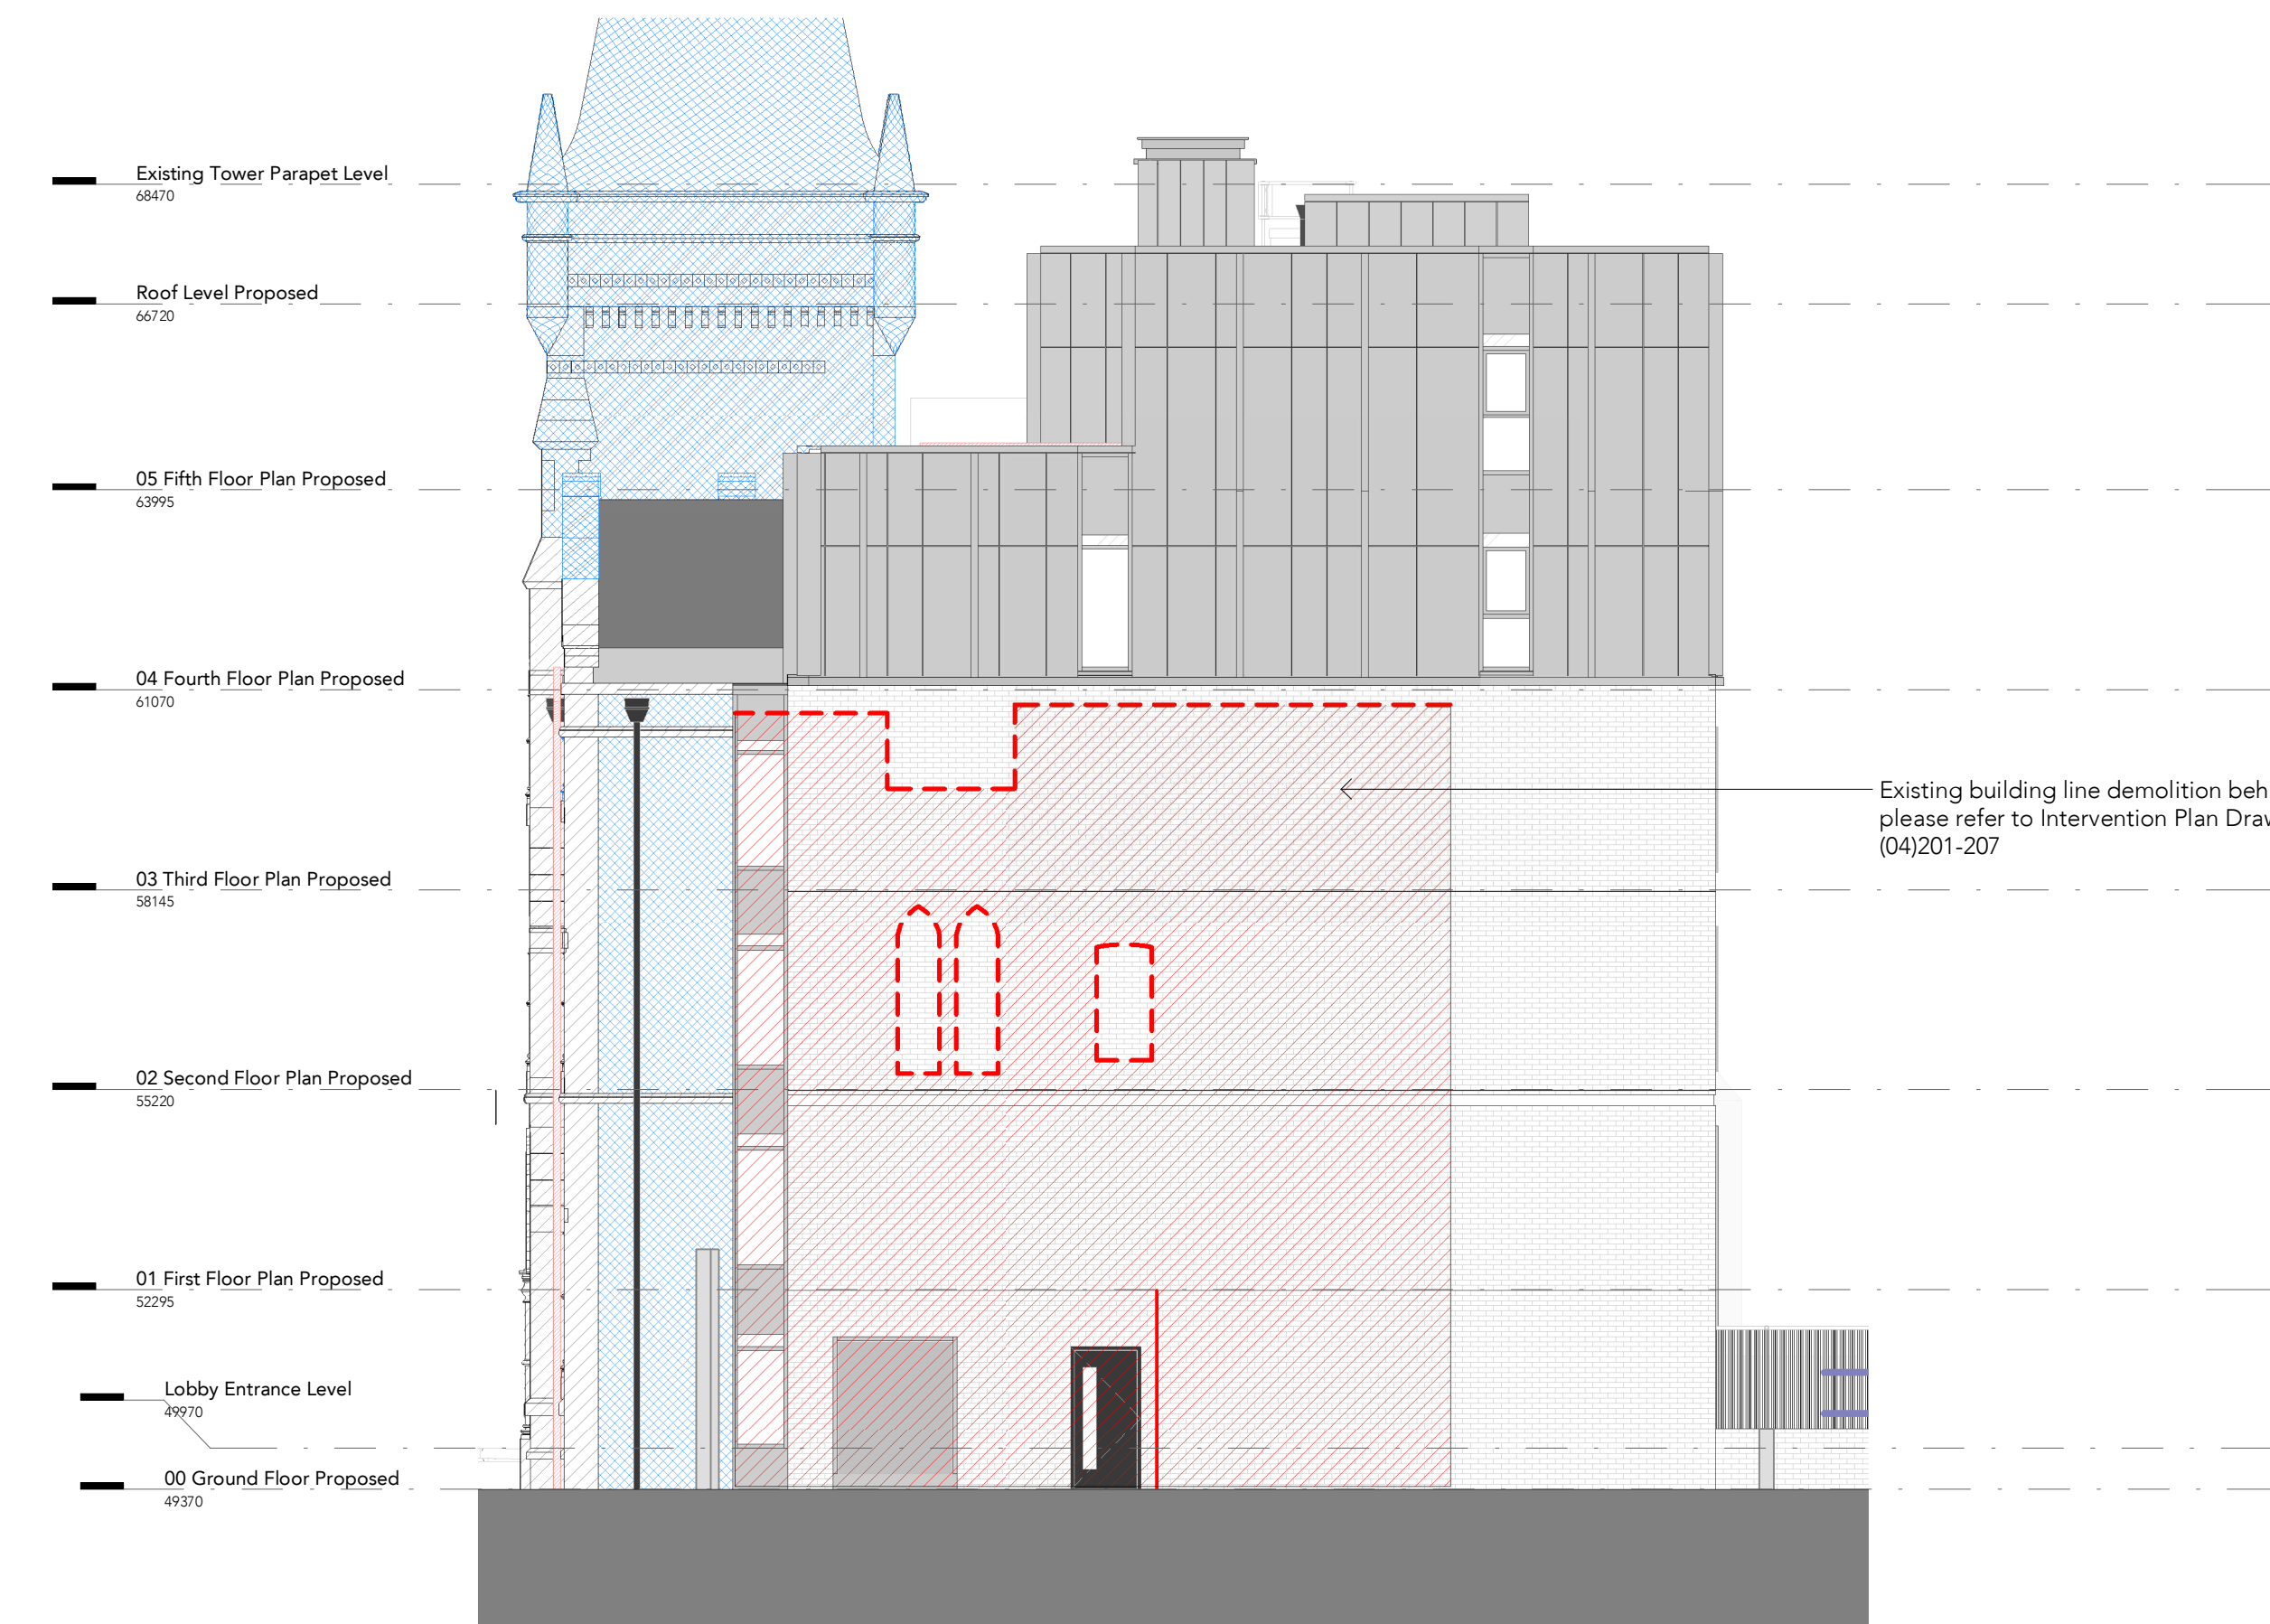

Intervention - South East Elevation

1 : 100




Intervention - South West Elevation

1 : 100



Note:
Do Not Scale from this drawing.
Dimensions are to be checked on site.
If in doubt please ask.

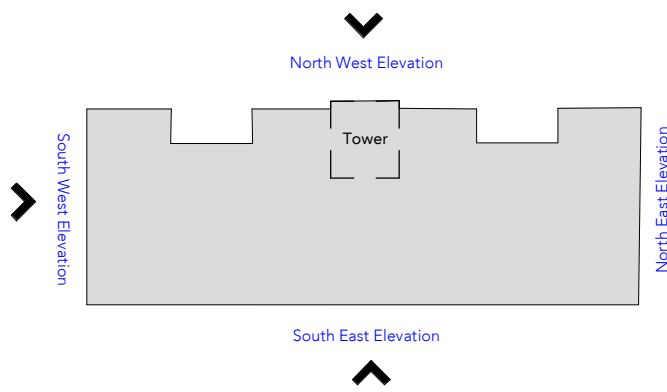

Please Note:
Survey information contained within this drawing has been created by Third Parties. All survey information issued in good faith. Buttress will not be held responsible for any inaccuracies identified.

- Intervention Key:**
- Existing windows to be carefully removed and replaced with double glazed aluminium slim profiled framed windows
 - Areas requiring modification to reinstate fabric to match original utilising stored material where possible. (Refer to pallets survey & drawing (02) 002. All new windows to be aluminium slim profiled framed.
 - Demolition/ Removal
 - Retain or reinstate/Repair existing masonry
 - New Build

P3	15.06.2022	AH	Lift overrun and smoke shaft amendment
P2	09.07.2021		Updates to site levels and existing building detail following survey
P1	29.04.2021		Planning Issue
P0	16.04.2021		Preliminary Issue

Rev Date Ints Details

© The moral rights of the author are hereby asserted.
This drawing and design is the sole property of Buttress Ltd and must not be reproduced without permission.
Buttress Ltd is Registered in England and Wales: 5365973

Buttress

41 Bengal Street
Manchester
M4 6AF

T 0161 236 3303
E contact@buttress.net
W www.buttress.net

Project Title Ancoats Dispensary
Client Great Places Housing Group
Location Ancoats, Greater Manchester

Drawing ref Proposed Intervention Elevations Sheet 2 of 2

Date 15/06/2022 16:11:53 **Scale** As indicated
Checker Checker **Orig Paper Size** A1

Job No: 210005 **Status** PLANNING

Project: Origin: Zone: Level: Type: Disc: Number: Rev:

8803-BA-XX-XX-DR-A- (05)202- P3