
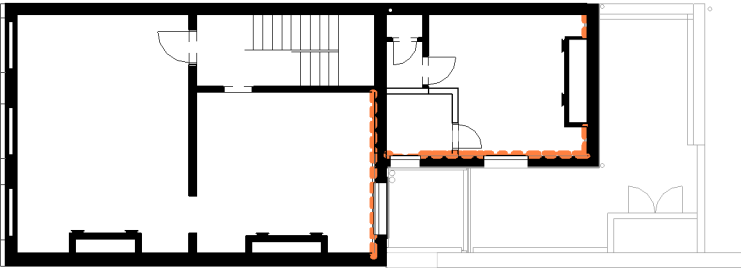


Notes :
1. This drawing should not be scaled, figured dimensions only to be taken
2. should any discrepancies be found with this drawing, please inform this office.
3. Copyright of this drawing is owned by JM Architects.


Structural information indicative only. To be confirmed by Structural Engineer.

It is essential that there are no gaps between the insulation and the substrate.


Estimated U-value: 0.48

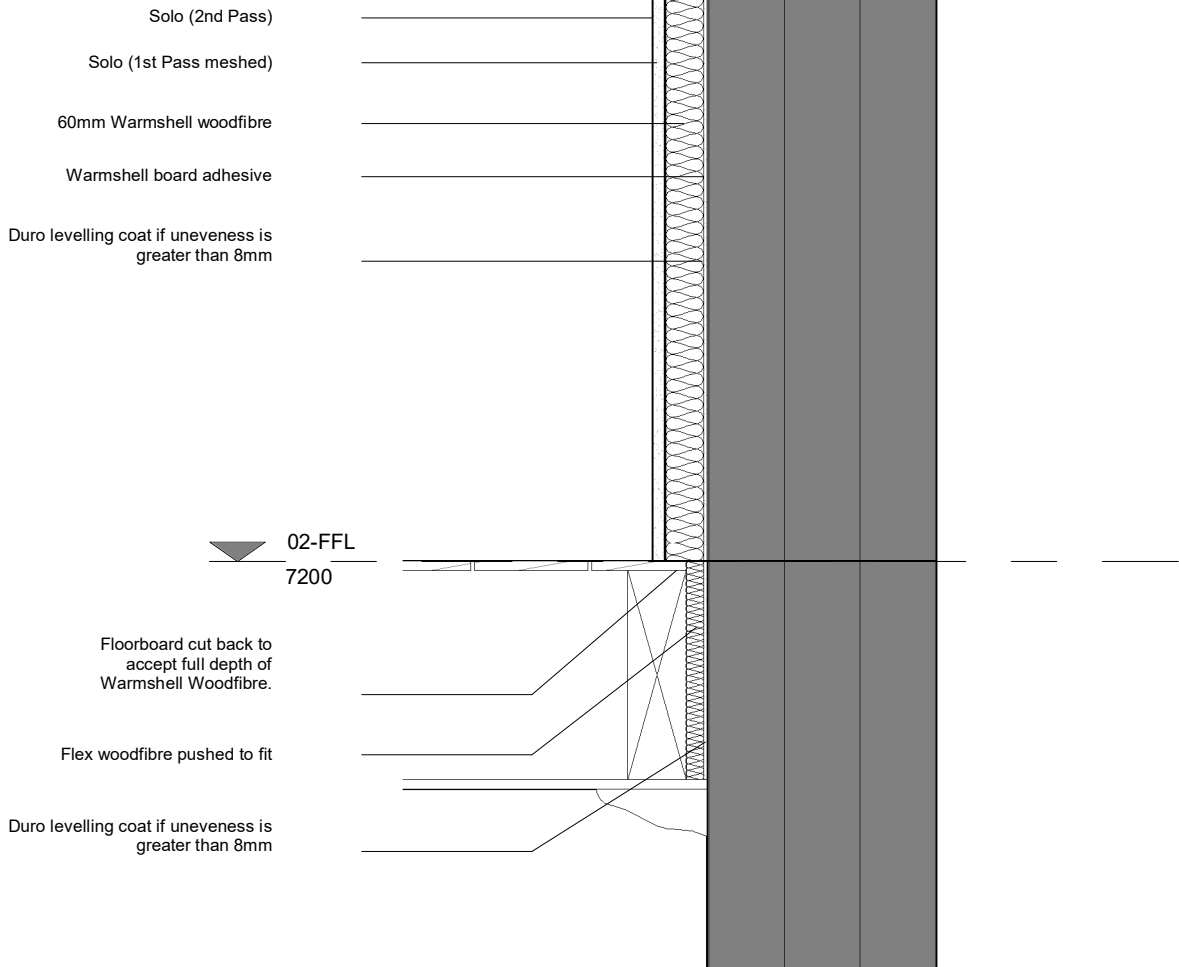


02 Key Plan

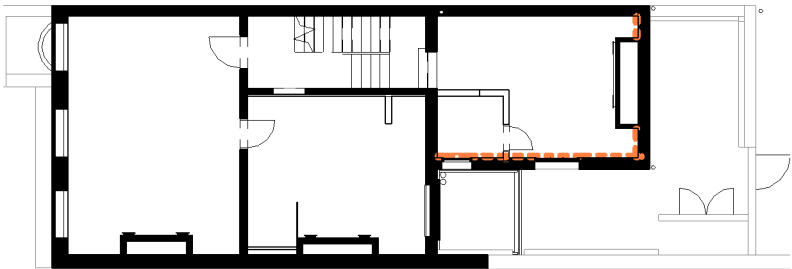

01 Key Plan

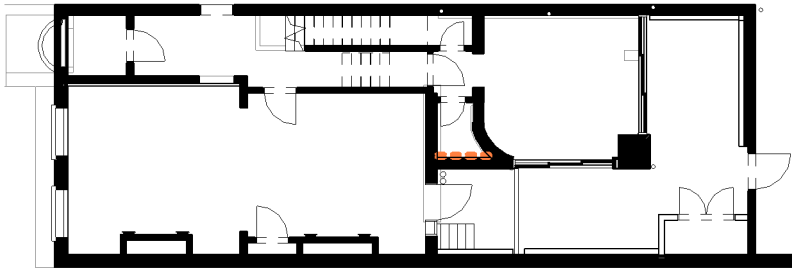

00 Key Plan

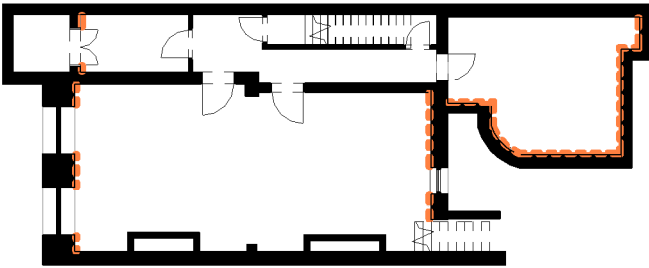

B Key Plan

Project 17 St. John Street
Title External wall details
Client Zerum

Purpose :	Scale : As indicated@A3	JMA Project Number : 6849
Drawing Number Project - Originator - Volume - Level - Type - Role - Class - Number	Status	Revision
6849 -JMA- 01 -ZZ -DR- A- 21 -5002		P01